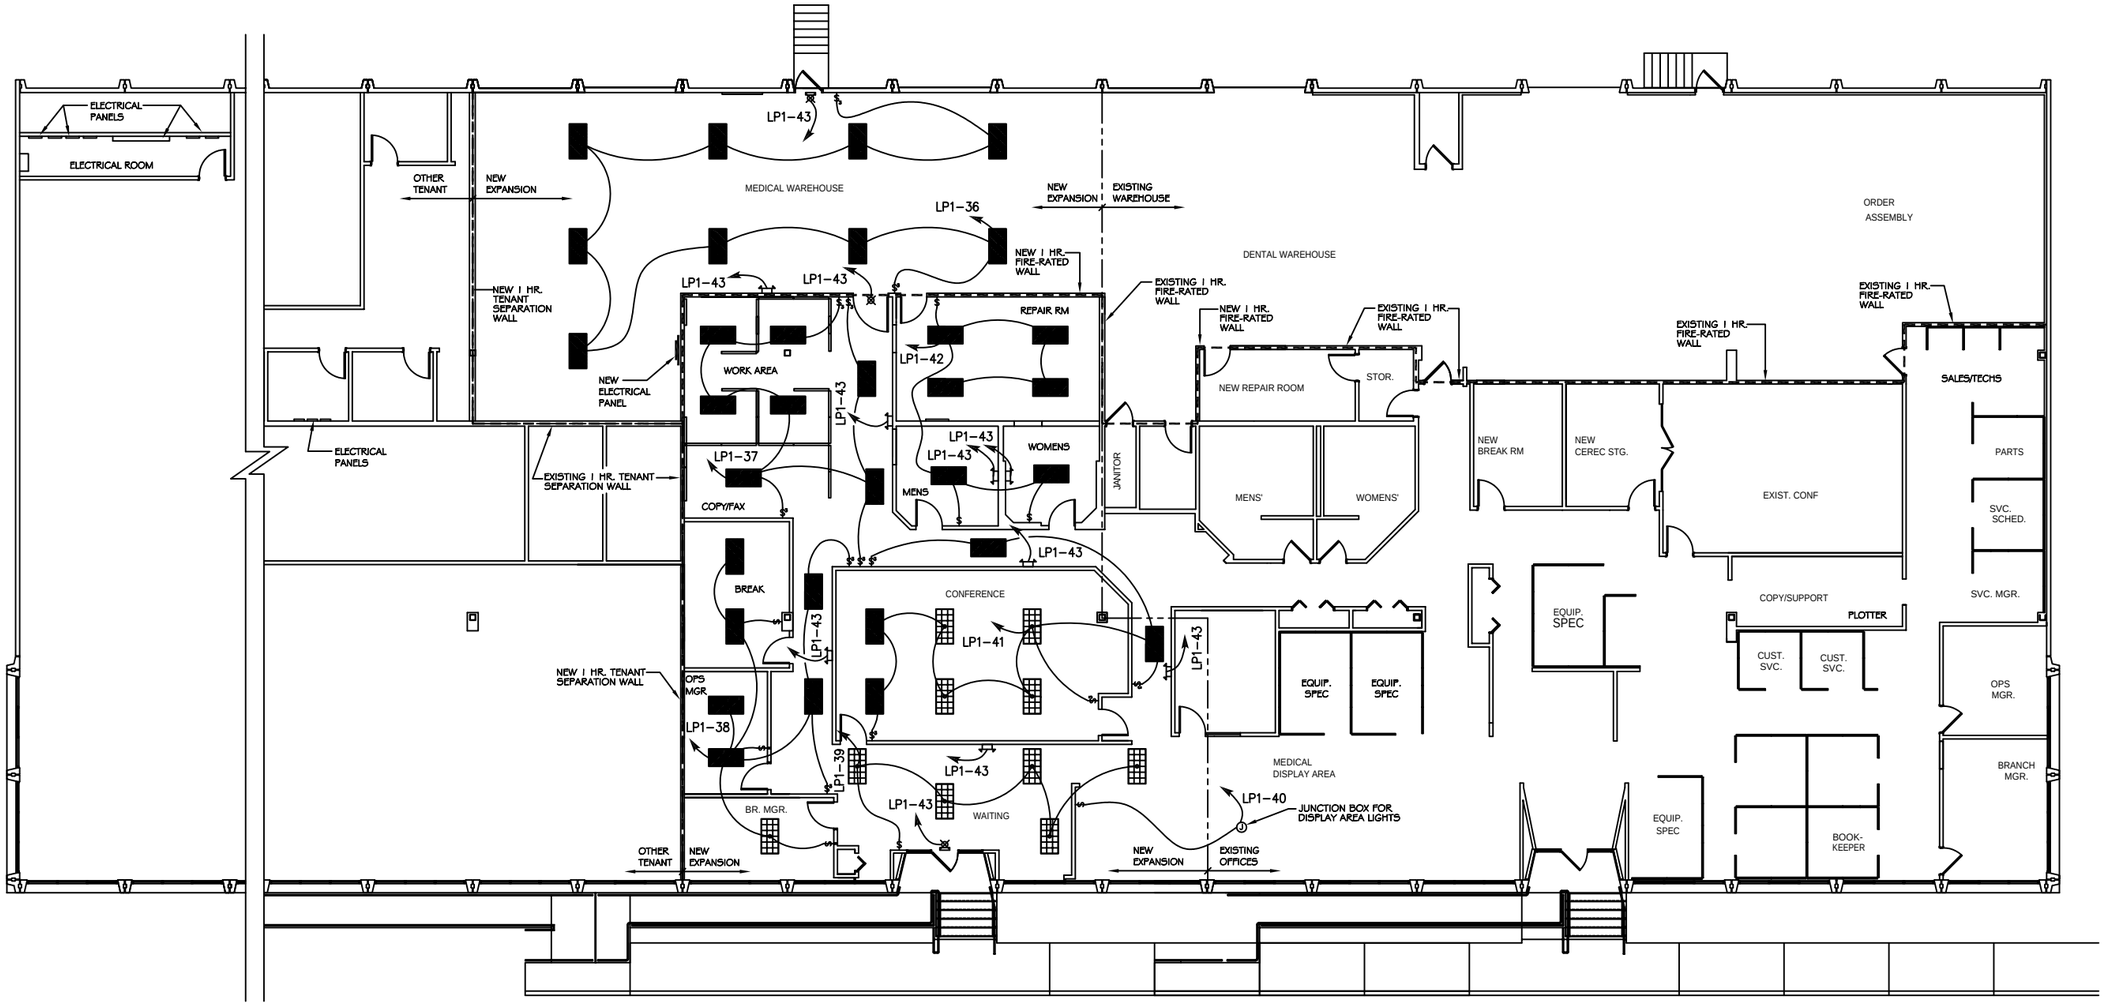

NEW ELECTRICAL LIGHTING PLAN

SCALE: 1/8" =1'-0"

LEGEND

- NEW 2'x4' DOUBLE-BALLASTED 4-BULB FLUORESCENT LIGHT FIXTURE (216w)
- NEW OR RELOCATED 2'x4' 3-BULB PARABOLIC LIGHT FIXTURE (100w)
- NEW OR RELOCATED HVAC SUPPLY AIR GRILLE
- NEW OR RELOCATED HVAC RETURN AIR GRILLE
- EXISTING 2'x4' 3-BULB PARABOLIC LIGHT FIXTURE TO REMAIN (100w)
- EMERGENCY LIGHT W/ 90 MIN. BATTERY BACKUP (12w)
- LOW LEVEL MOUNTED EXIT LIGHT/SIGN w/90 MIN. BATTERY BACK-UP (.92w)
- LOW LEVEL MOUNTED EXIT/EMERGENCY LIGHT/SIGN COMBO w/90 MIN. BATTERY BACKUP (2.3w)
- $ - SWITCH
- $3 - 3-WAY SWITCH
- POWER PANEL

PRELIMINARY (NOT FOR CONSTRUCTION)

DAMMON
ENGINEERING, INC.

CHIEF ENGINEER
EMMETT
DAMMON, P.E.

CHIEF ARCHITECT
ROBERT
WILTSE

1095 FLORIDA AVENUE
SLIDELL, LA. 70458
OFFICE: 985-649-5832
FAX: 985-641-5950

WEBSITE:
WWW.DAMMONENGINEERING.COM

EMAIL:
DAMMONENG@BELLSOUTH.NET

ARCHITECTURE

ENGINEERING

STUDIES

PLANNING

INVESTIGATION

EXPERT WITNESS

OFFICE & WAREHOUSE EXPANSION & RENOVATION

PATTERSON DENTAL SUPPLY
107 MALLARD ST.
SAINT ROSE, LA
70087

NEW ELECTRICAL LIGHTING PLAN

REV:

SCALE: AS NOTED

JOB#: 2076

DATE: 11-01-10

SHEET 9

E-2

OF 11