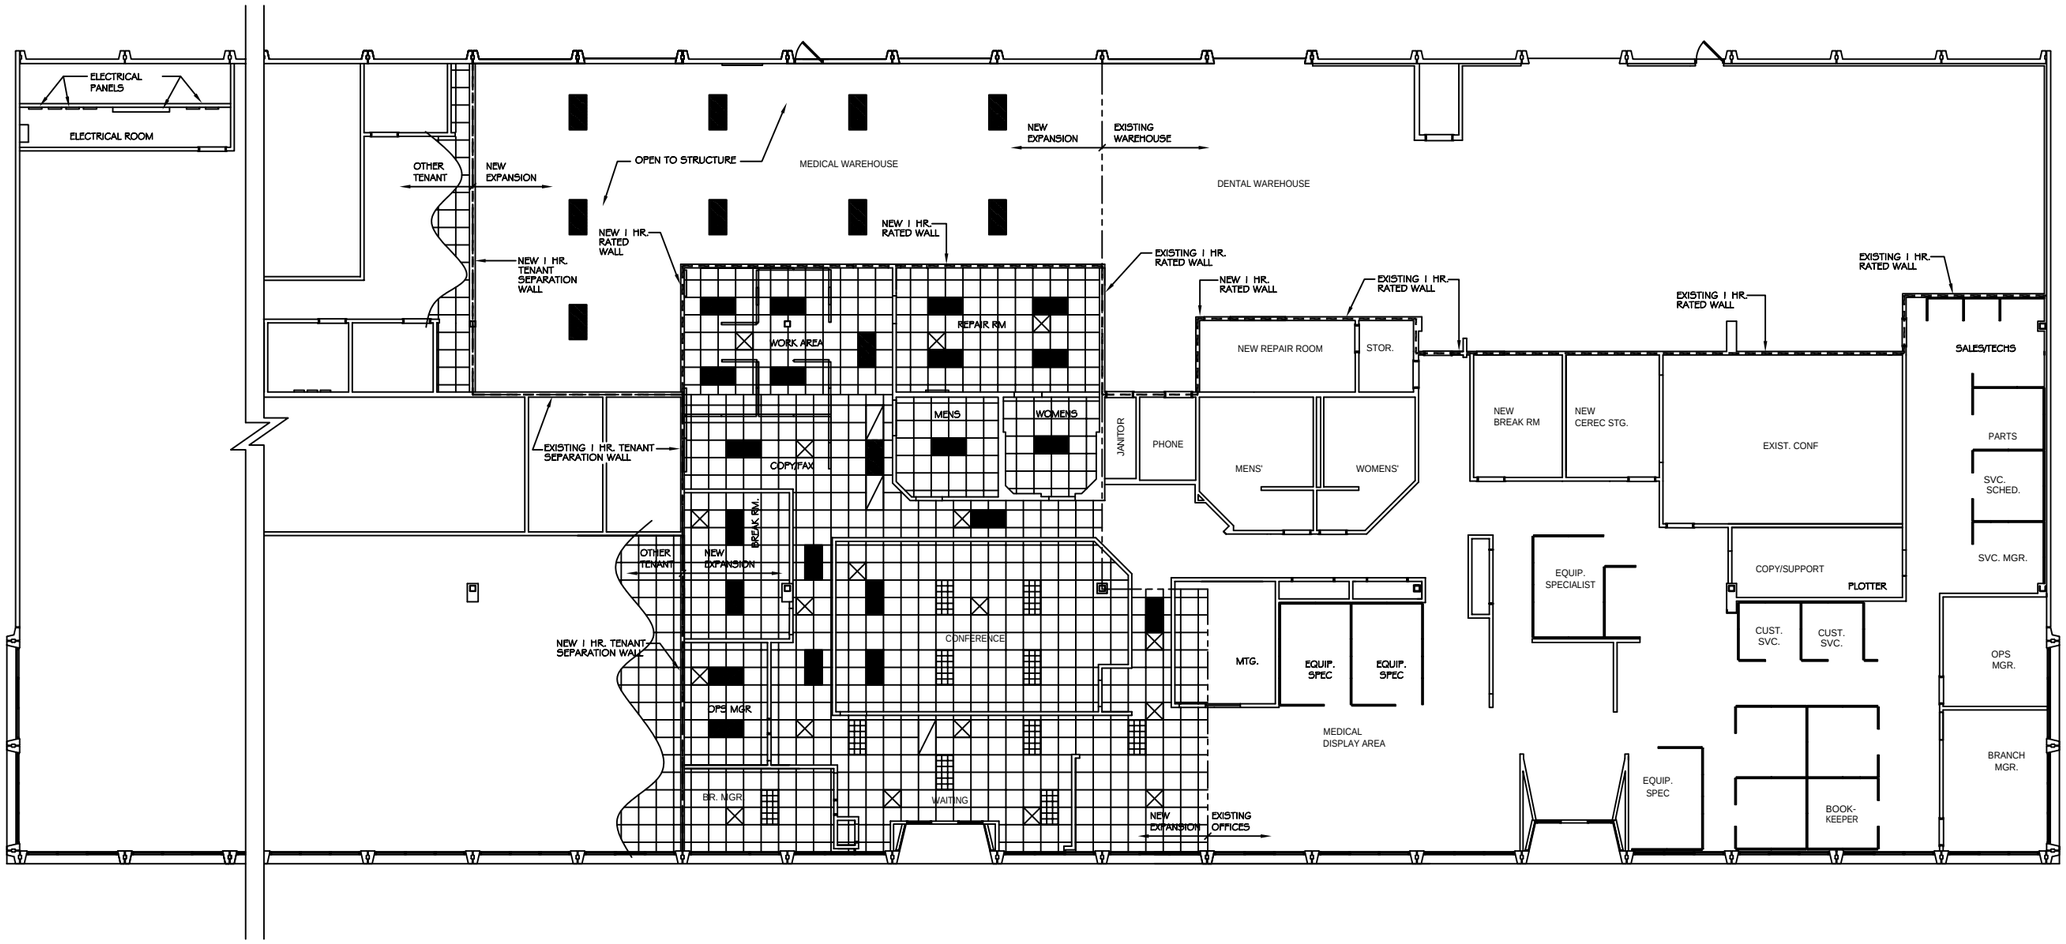

NEW REFLECTED CEILING PLAN

SCALE: 1/8" =1'-0"

LEGEND

- NEW OR RELOCATED 2'x4' FLUORESCENT LIGHT FIXTURE
- NEW OR RELOCATED 2'x4' PARABOLIC LIGHT FIXTURE
- NEW OR RELOCATED HVAC SUPPLY AIR GRILLE
- NEW OR RELOCATED HVAC RETURN AIR GRILLE
- EXISTING CEILING GRID TO REMAIN
- EXISTING 2'x4' FLUORESCENT LIGHT FIXTURE TO REMAIN
- EXISTING 2'x4' PARABOLIC LIGHT FIXTURE TO REMAIN
- EXISTING HVAC SUPPLY AIR GRILLE TO REMAIN
- EXISTING HVAC RETURN AIR GRILLE TO REMAIN
- INTERCOM SPEAKER

PRELIMINARY (NOT FOR CONSTRUCTION)

DAMMON ENGINEERING, INC.

CHIEF ENGINEER
EMMETT DAMMON, P.E.

CHIEF ARCHITECT
ROBERT WILTSE

1095 FLORIDA AVENUE
SLIDELL, LA. 70458
OFFICE: 985-649-5832
FAX: 985-641-5950

WEBSITE:
WWW.DAMMONENGINEERING.COM

EMAIL:
DAMMONENG@BELLSOUTH.NET

ARCHITECTURE

ENGINEERING

STUDIES

PLANNING

INVESTIGATION

EXPERT WITNESS

OFFICE & WAREHOUSE EXPANSION & RENOVATION

PATTERSON DENTAL SUPPLY
107 MALLARD ST.
SAINT ROSE, LA
70087

NEW REFLECTED CEILING PLAN

REV:

SCALE: AS NOTED

JOB#: 2076

DATE: 11-05-10

SHEET 6

A-3

OF 11