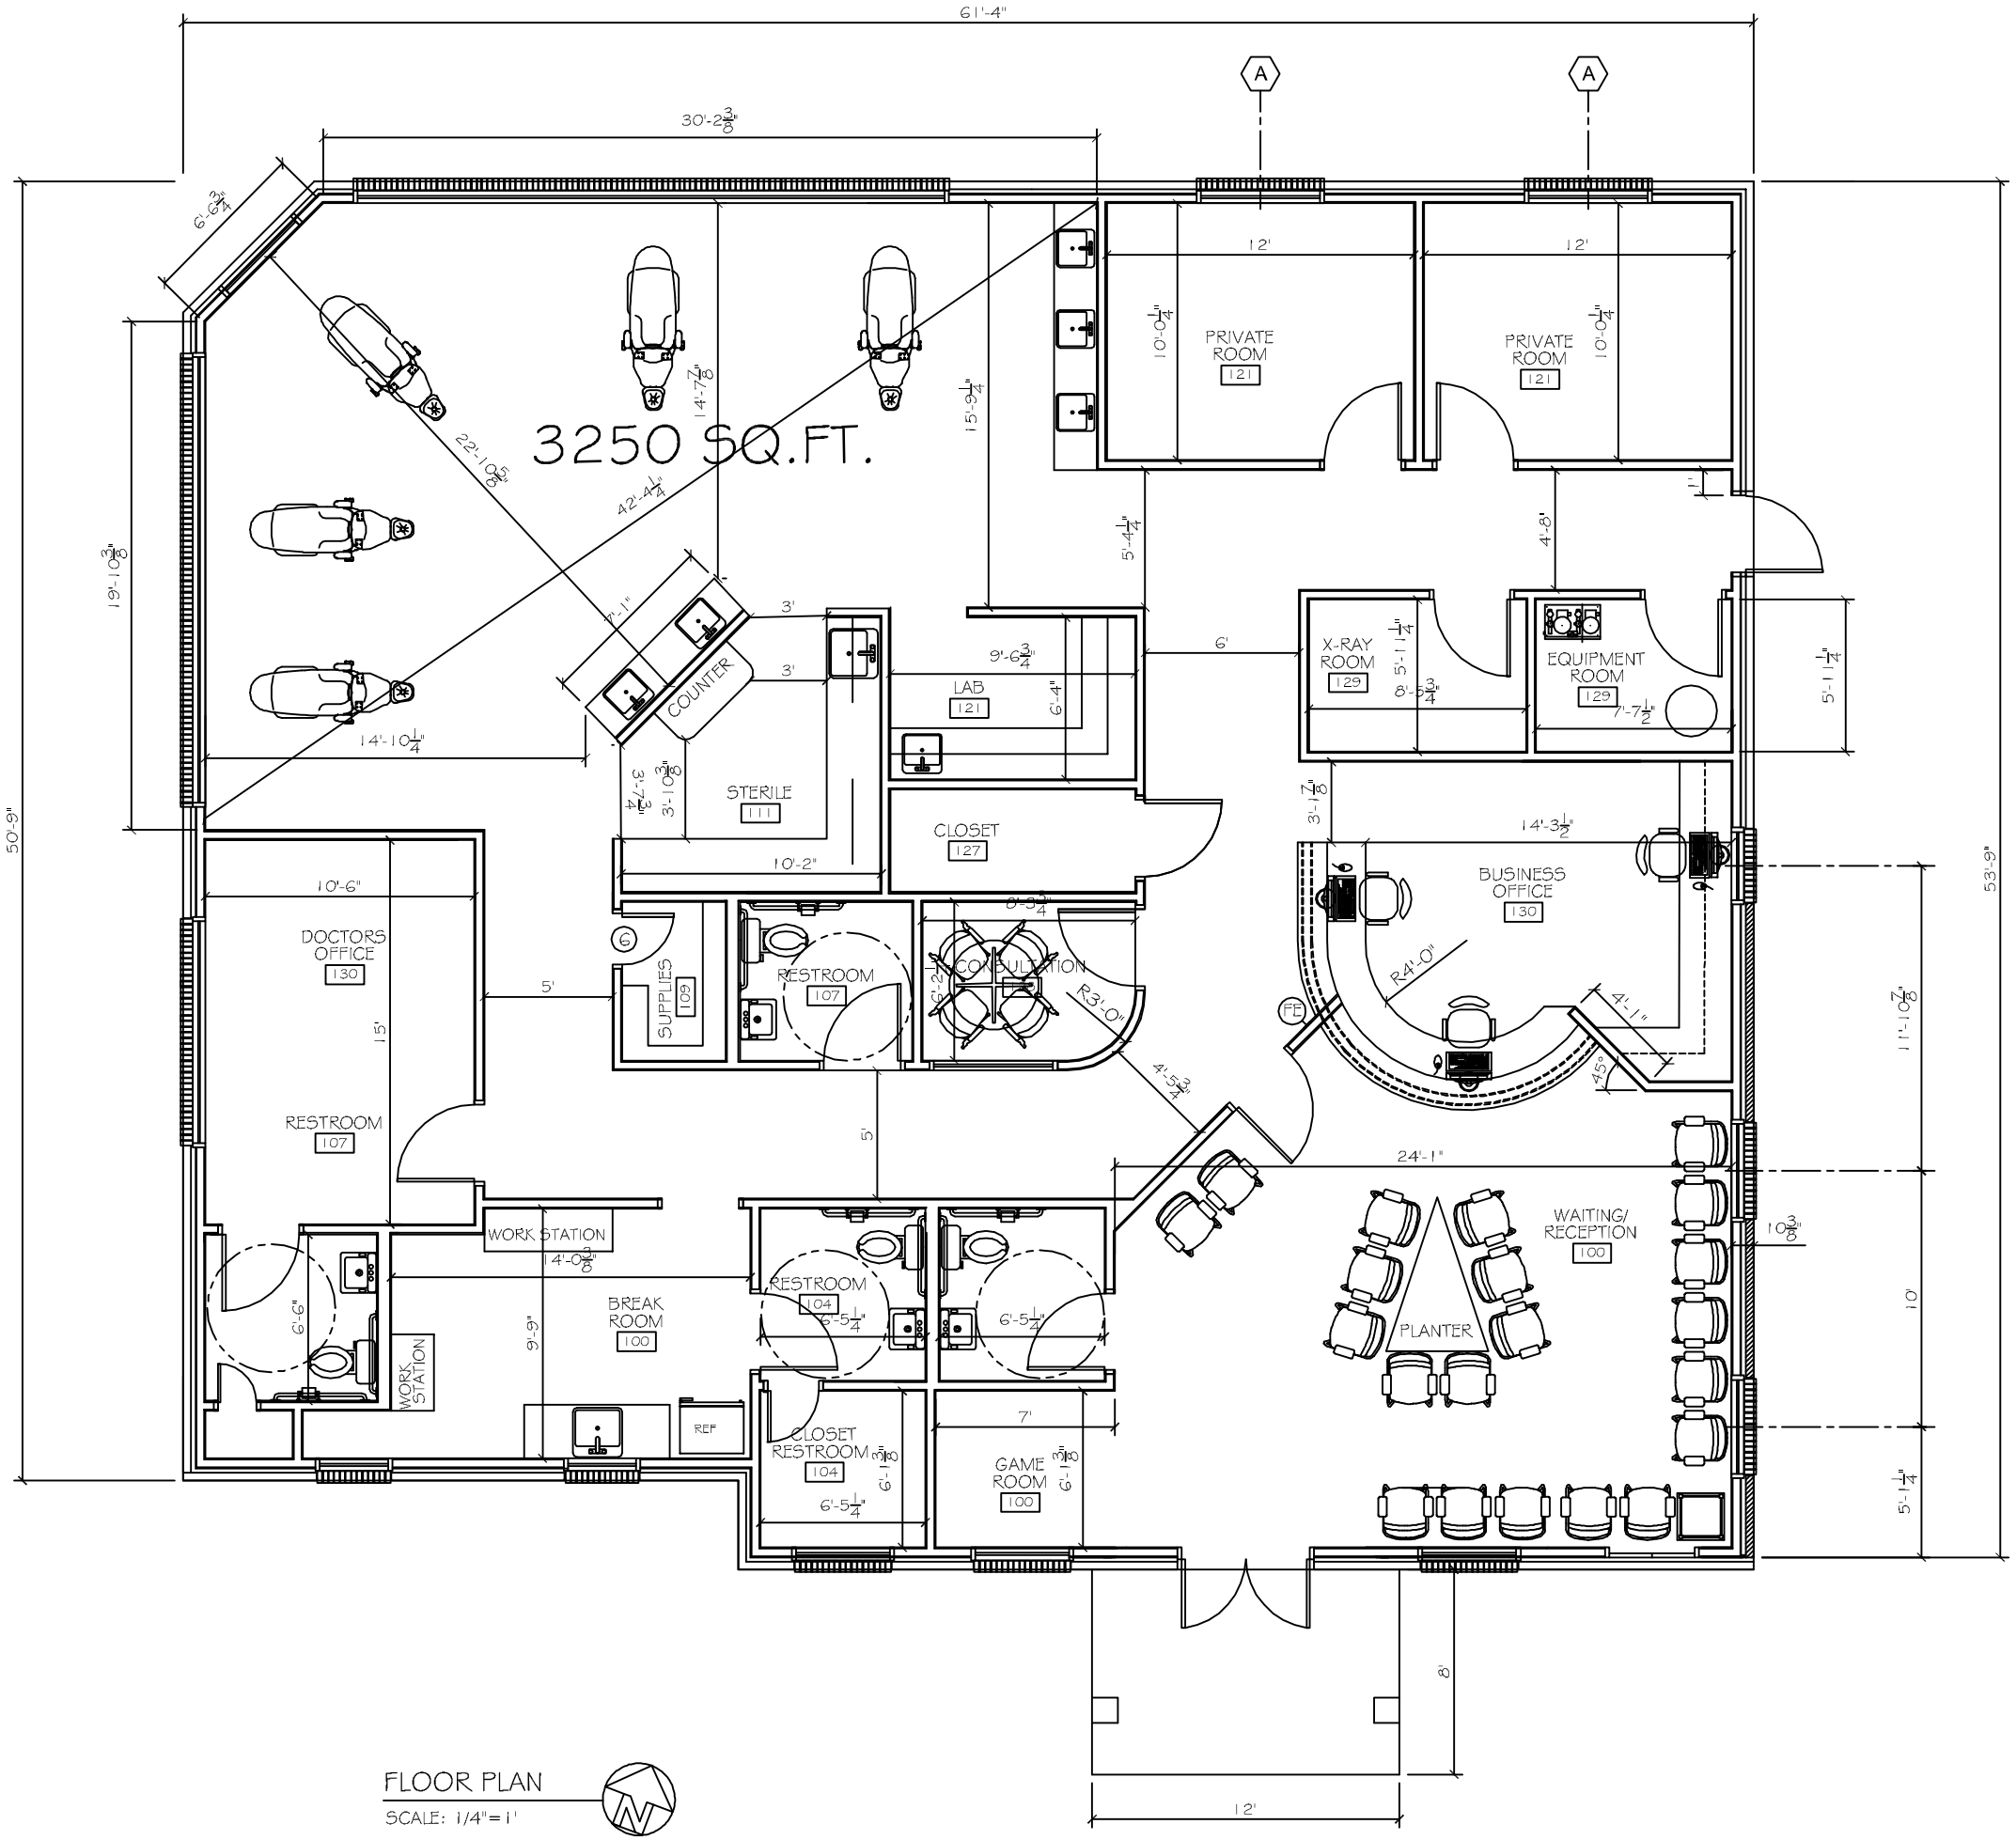

FLOOR PLAN

SCALE: 1/4"=1'