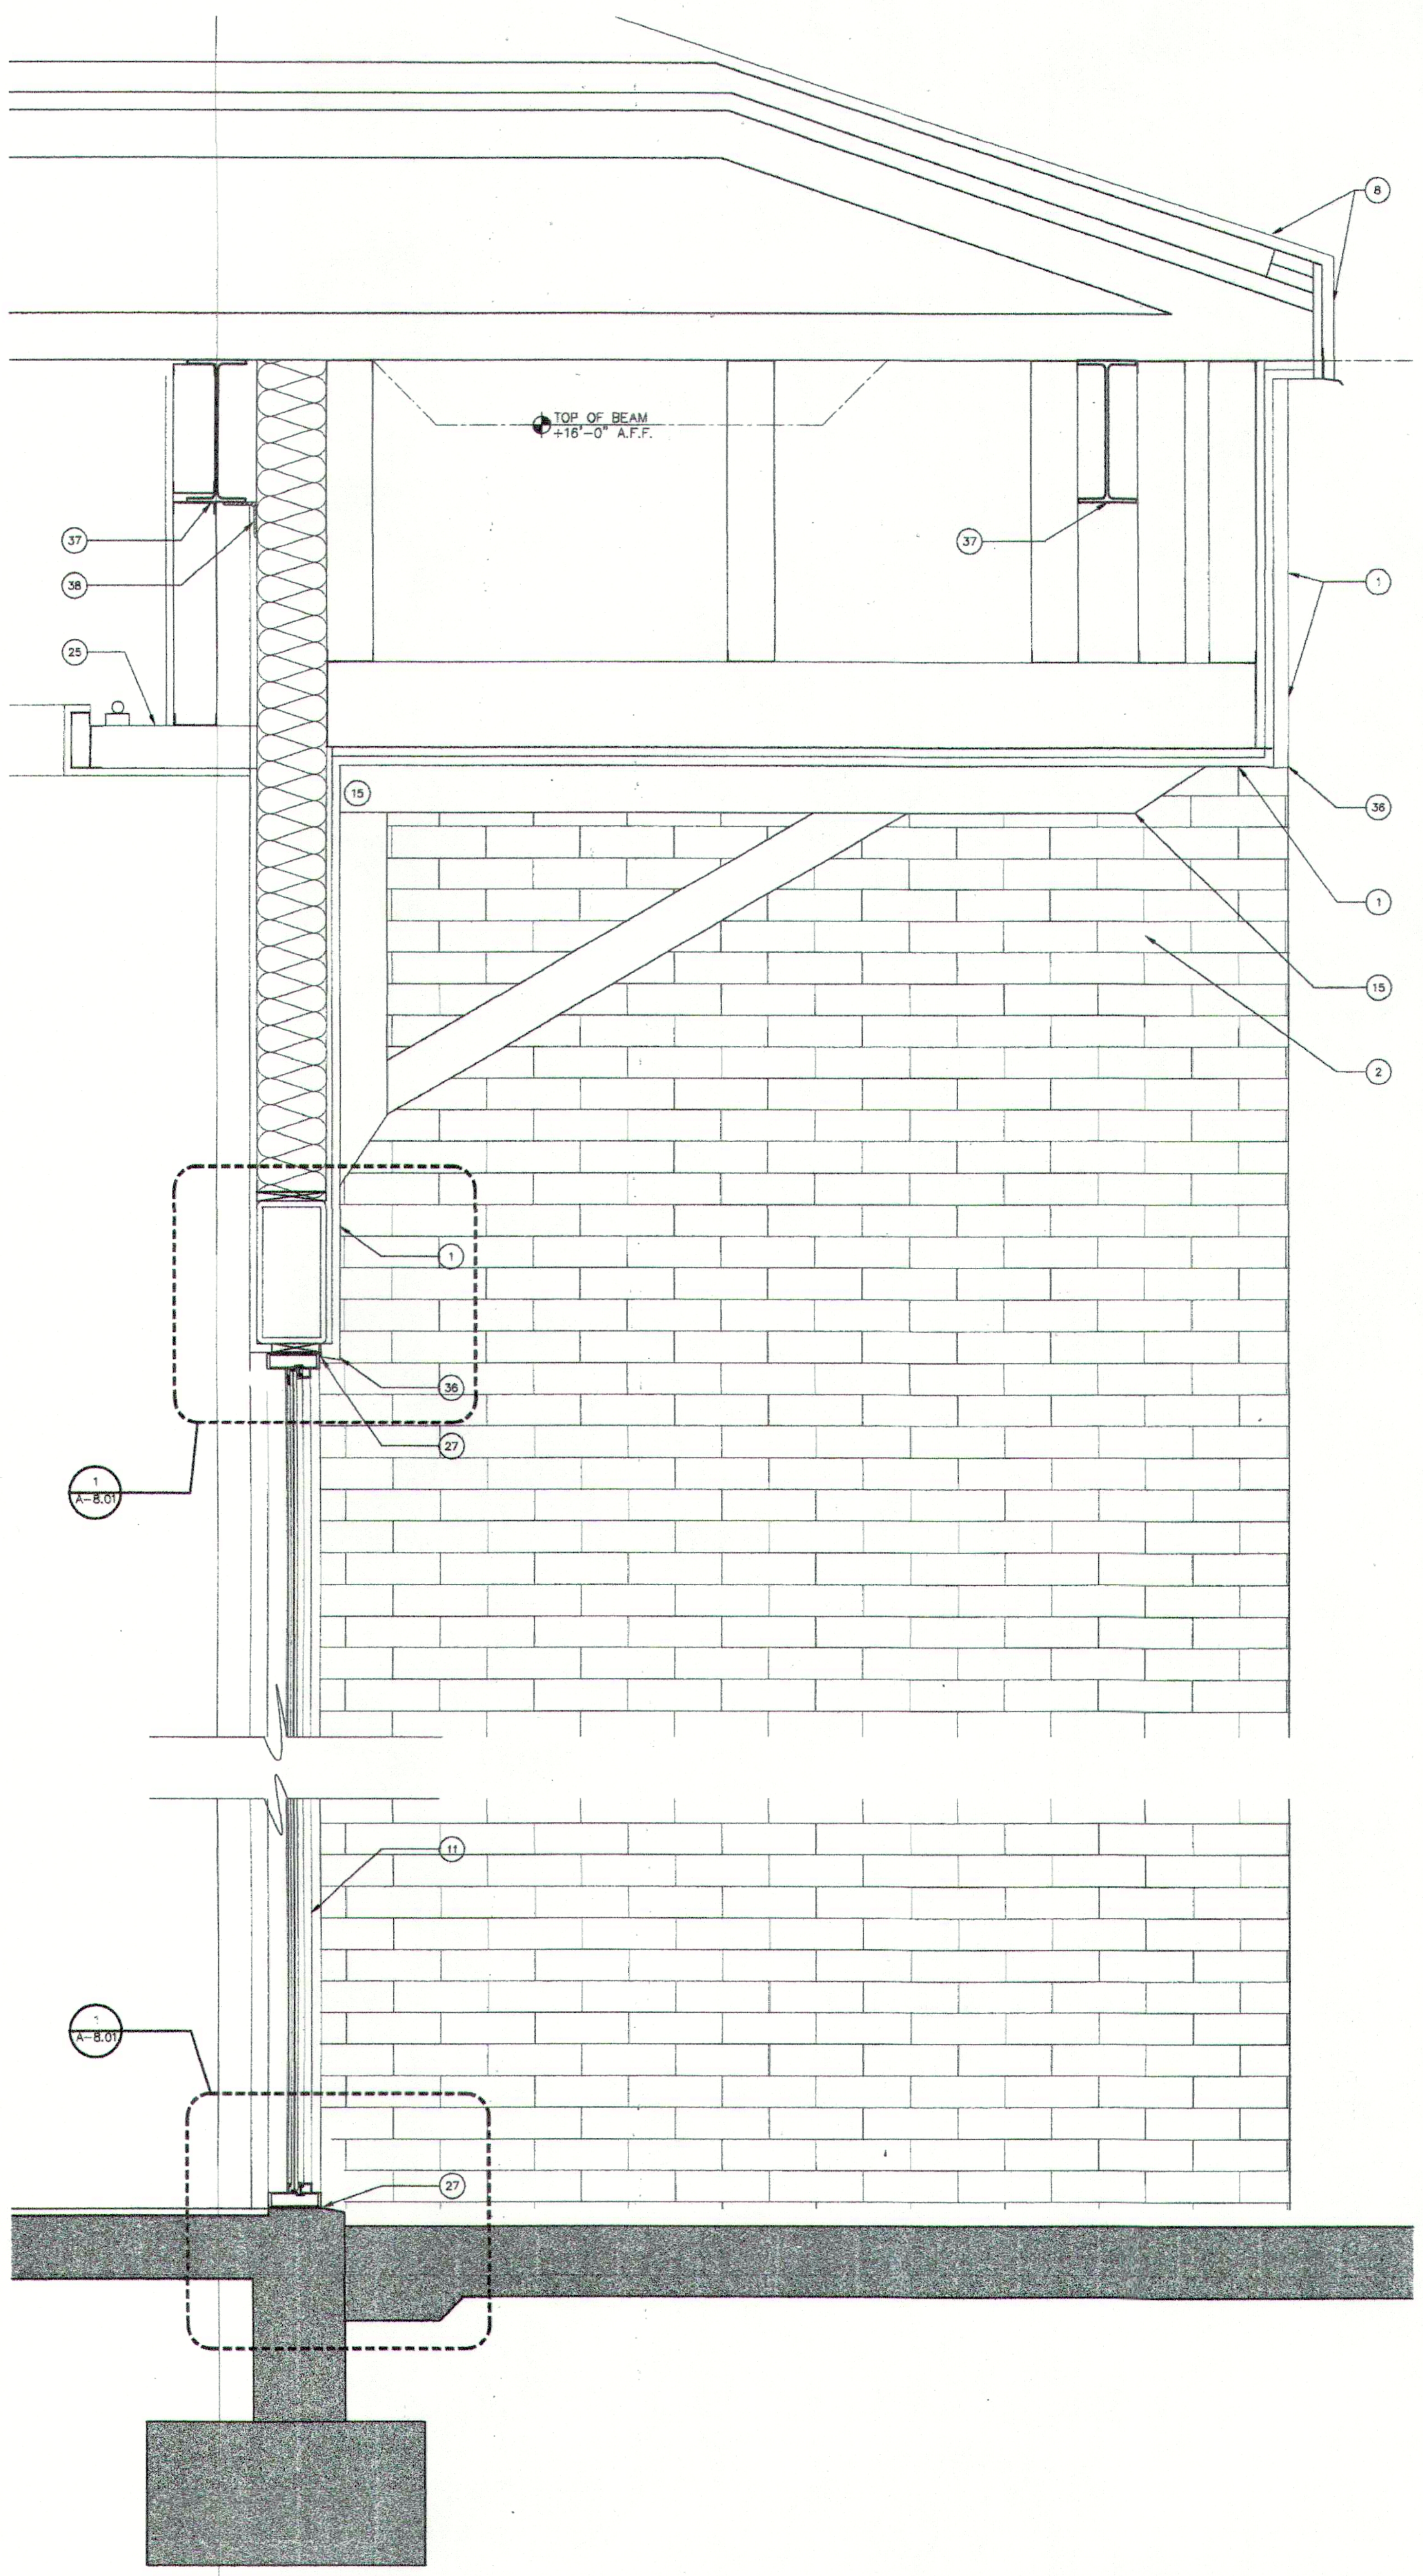

WALL SECTION 3 / 7.01
SCALE: 1-1/2"=1'-0"

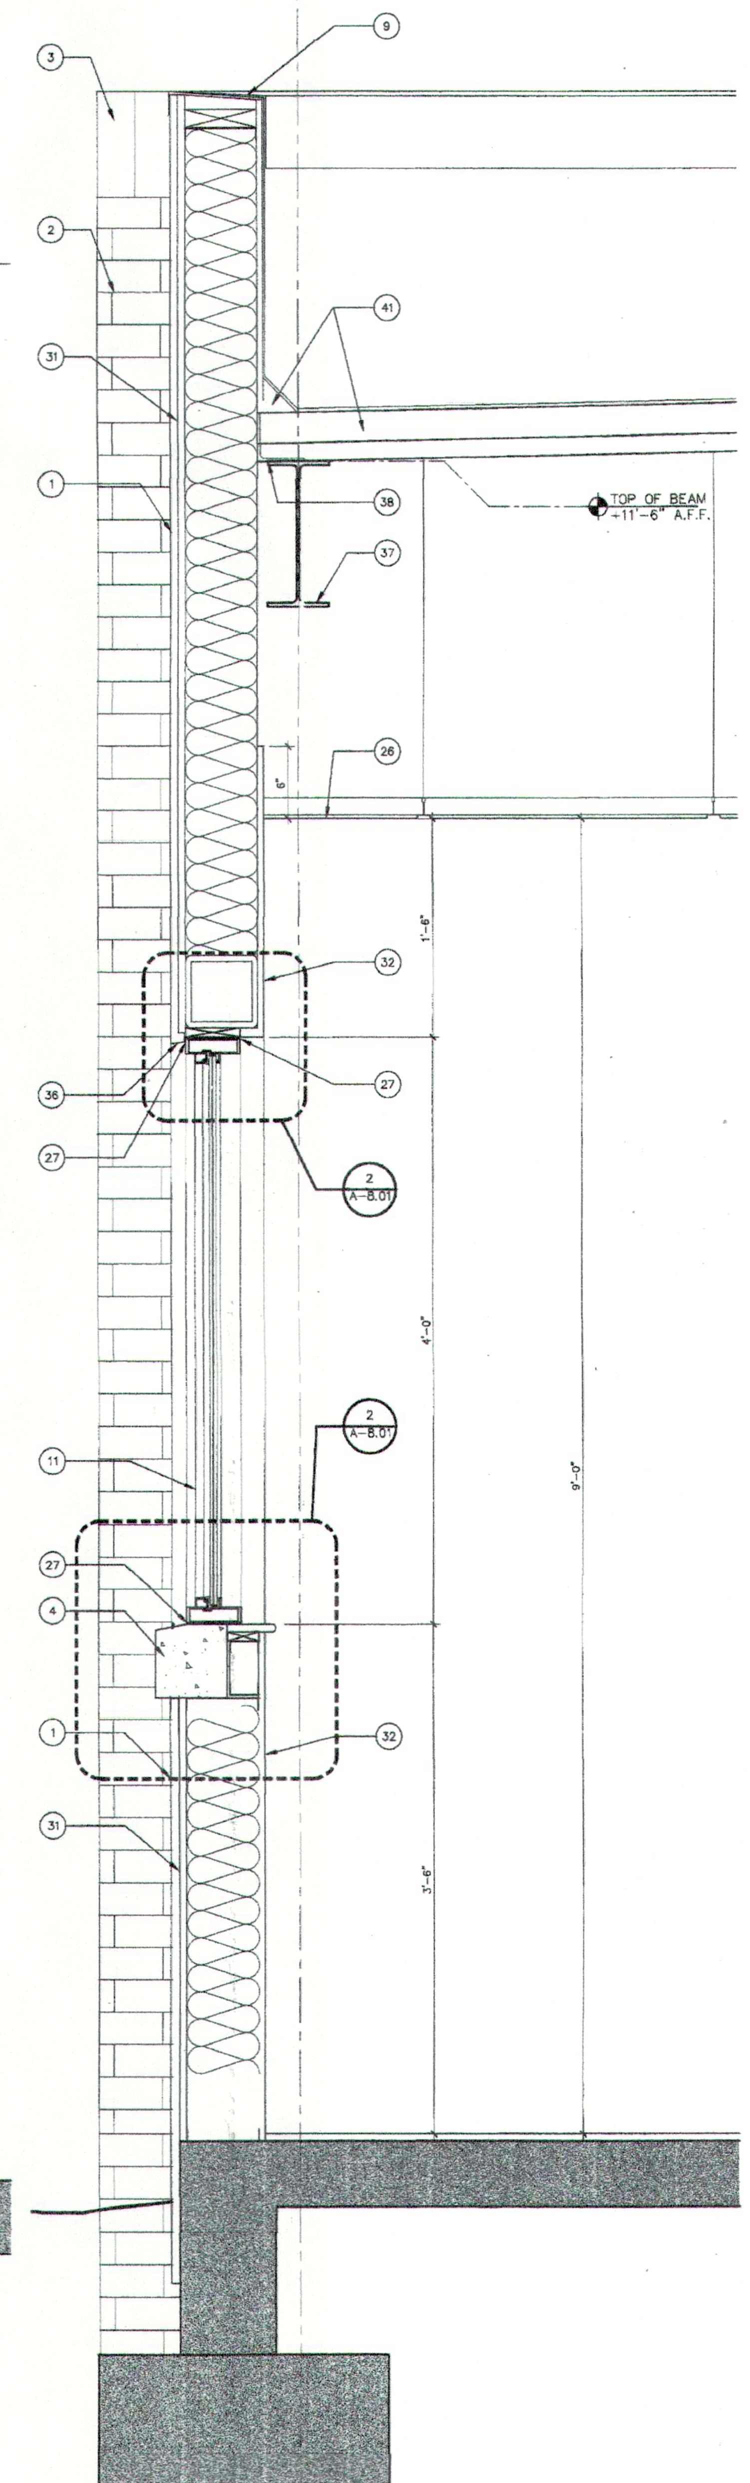

WALL SECTION 2 / 7.01
SCALE: 1-1/2"=1'-0"

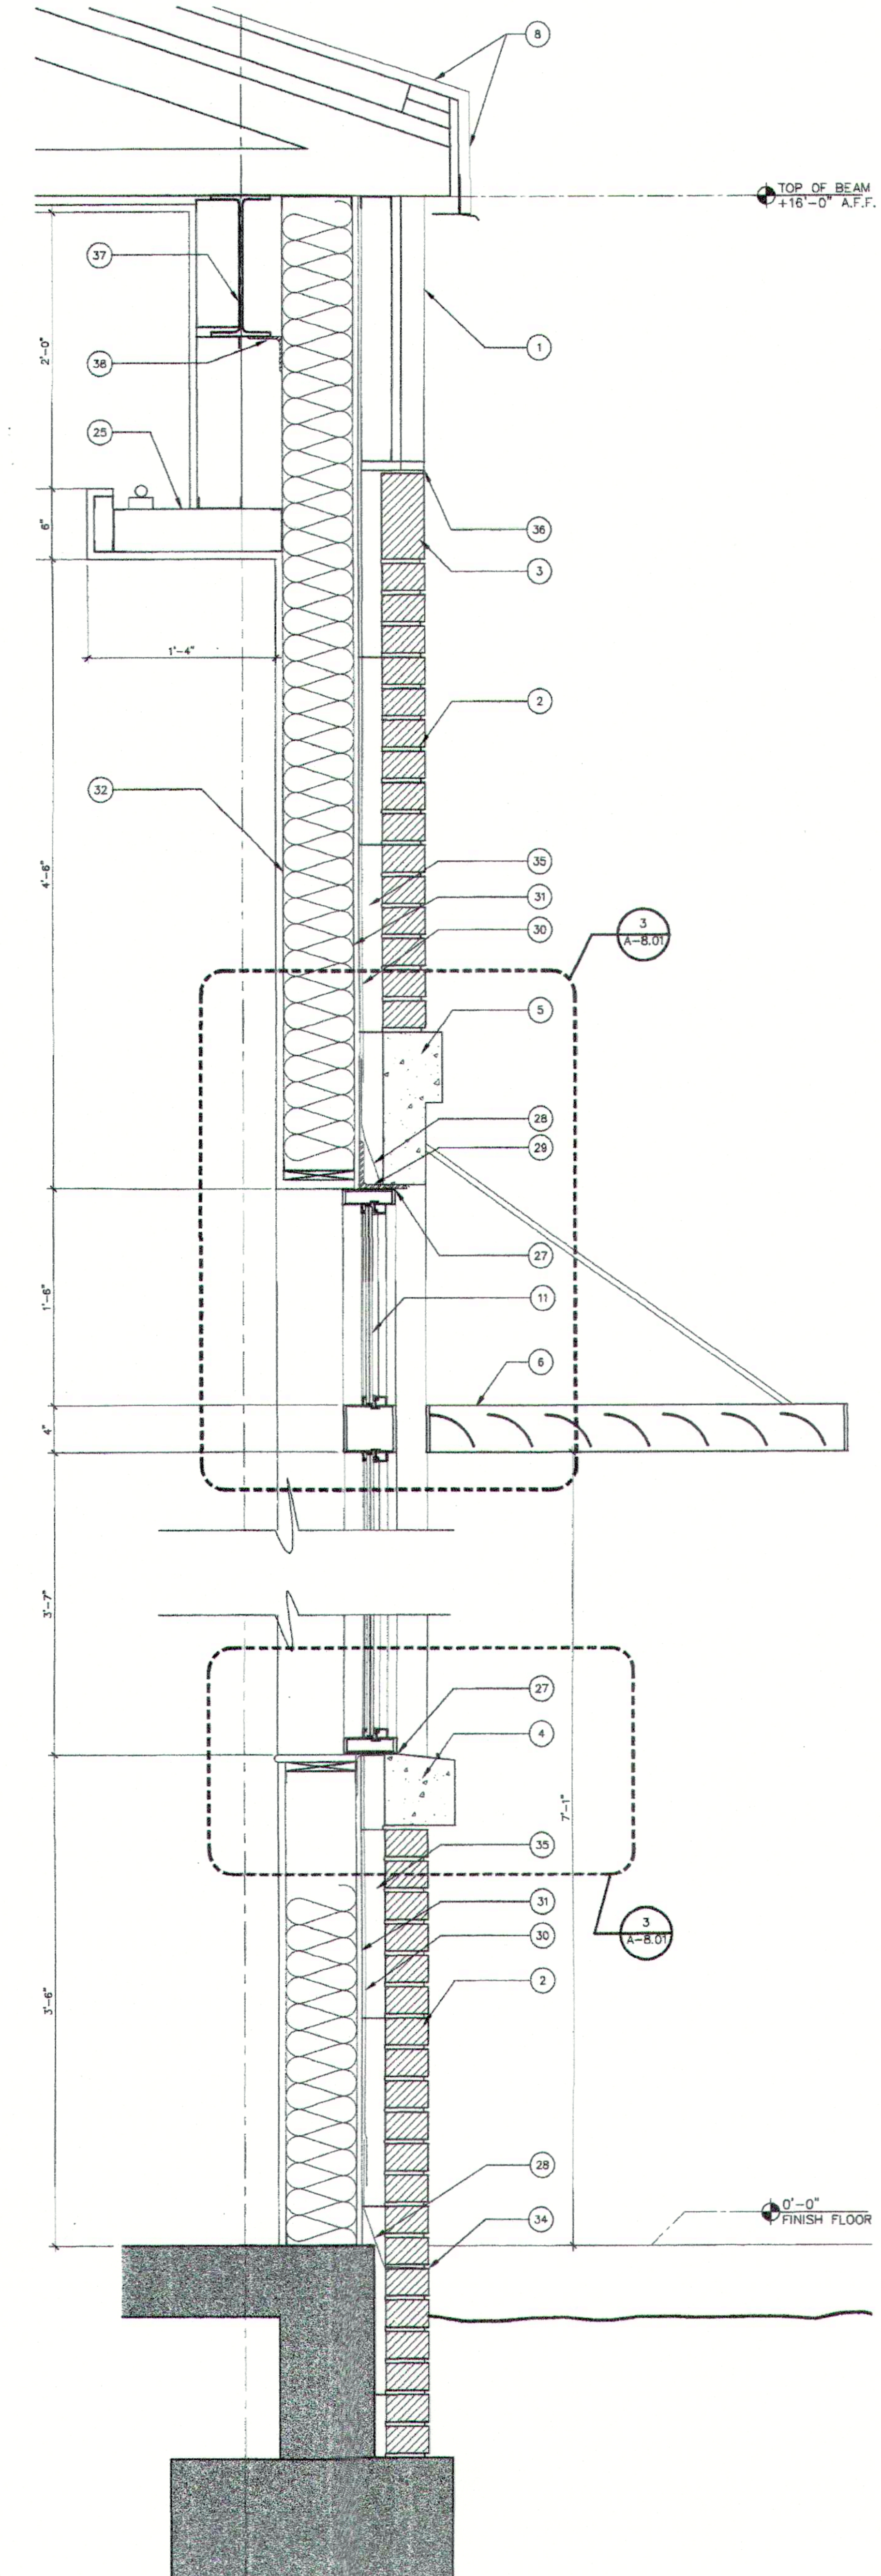

WALL SECTION 1 / 7.01
SCALE: 1-1/2"=1'-0"

DRAWING NOTES

1. PAINTED 3/4" STUCCO LIGHT TEXTURE ON PAPER BACKED WIRE LATH. SEE SECTIONS FOR ADDITIONAL INFORMATION
2. MODULAR (4X8X2-2/3) MASONRY BRICK UNIT WITH RUNNING BOND PATTERN UNLESS OTHERWISE NOTED. PROVIDE ADJUSTABLE MTL. BRICK TIES AT STUDS WITH SPACING NOT TO EXCEED 16" VERTICALLY AND 32" HORIZONTALLY. CONCAVE OR RODDED MORTAR JOINTS. BRICK SAMPLES TO BE SUBMITTED TO ARCHITECT FOR APPROVAL PRIOR TO CONSTRUCTION
3. MODULAR (4X8X2-2/3) MASONRY BRICK UNIT SOLIDER TOP COURSE COLOR TO MATCH PAINTED STUCCO
4. PRE-CAST CONCRETE SILL
5. PRE-CAST CONCRETE HEADER
6. ALUMINUM HORIZONTAL LOUVERED SHADING DEVICE WITH RIGID TIE BACK RODS. SEE SECTIONS AND ELEVATIONS FOR CONNECTION LOCATIONS
7. ALUMINUM HORIZONTAL RAIN SHELTER WITH MTL SCUPPERS AND RIGID TIE-BACK RODS. SEE SECTIONS AND ELEVATIONS FOR CONNECTION LOCATIONS
8. STANDING SEAM METAL ROOF WITH METAL FASCIA CLOSER
9. PAINTED METAL COPING. SLOPE TO SHED WATER TO ROOF
10. ALUMINUM STORE FRONT WITH CLEAR IMPACT RESISTANT DOOR AND GLAZING.
11. ALUMINUM WINDOW FRAME WITH IMPACT RESISTANT CLEAR GLAZING
12. CLEAR SPANDREL GLAZING PANEL SHADOW BOX. PAINT SPANDREL SIDE INTERIOR GYPSUM AND FRAMING BLACK
13. STUCCO CONTROL JOINT LOCATIONS INDICATED ON ELEVATIONS
14. PAINTED METAL EXTERIOR DOOR AND FRAME
15. DECORATIVE PAINTED METAL BRACKETS
16. METAL OVERFLOW SCUPPERS SEE ROOF PLAN FOR DETAILS
25. 5/8" GYPSUM SOFFIT WITH COVE LIGHTING, SEE REFLECTED CEILING PLAN
26. ACOUSTIC CEILING TILE SEE REFLECTED CEILING PLAN
27. SEALANT
28. METAL FLASHING
29. STEEL ANGLE LINTEL
30. 'TYVECK' BUILDING WRAP
31. 'DENS-GLASS GOLD' 5/8" EXTERIOR GRADE GYPSUM BOARD
32. 5/8" INTERIOR GYPSUM BOARD
33. 5/8" TYPE 'X' GYPSUM BOARD
34. MASONRY WEEP HOLES
35. 2" CONTINUOS AIR GAP
36. STUCCO DRIP
37. STRUCTURAL STEEL SEE STRUCTURAL DRAWINGS
38. CONTINUOS METAL ANGEL
39. PAINTED METAL PANEL
40. STUCCO STOP AND COUNTER FLASHING
41. MECHANICALLY ATTACHED SINGLE PLY MEMBRANE ROOFING OVER RIGID INSULATION OVER 1-1/2" CORRUGATED METAL DECKING. MEMBRANE TO BE FULLY ADHERED AT PARAPET AND APPLIED OVER PARAPET TOP.

PROGRESS SET

BID SET

REVISIONS

1.	
2.	
3.	
4.	
5.	
6.	
7.	
8.	
9.	
10.	
11.	
12.	

A PROJECT FOR:

SATNOH, LLC
130 W. RUELLE
MANDEVILLE, LA 70471

STATE REG.: 5788

G A R C I A B R E N N E R S T R O M B E R G
A R C H I T E C T U R E

Jorge H. Garcia, AIA, NCARB, Chief Executive Officer/Partner
Stuart M. Brenner, AIA, NCARB, President/Partner
Peter T. Stromberg, AIA, NCARB, Executive Vice President/Partner

751 Park of Commerce Drive Suite 118, Boca Raton, Florida 33487, Tele 561.241.6736 Fax 561.241.8248
1001 SE Monterey Commons Boulevard Suite 100, Stuart, Florida 34996, Tele 561.220.9501 Fax 561.220.9516

www.gbsarc.com

SEAL:

REFLECTED CEILING PLAN

TULANE / HONTAS MEDICAL CENTER

PROJECT #: 21409

SHEET #: A-7.01

PRINT DATE:

DEC 23 2002

Projects\Comjobs\2001\21409 tulane-hontas\drawings\21409-A701.dwg, 12/23/2002 11:15:06 AM, aromero