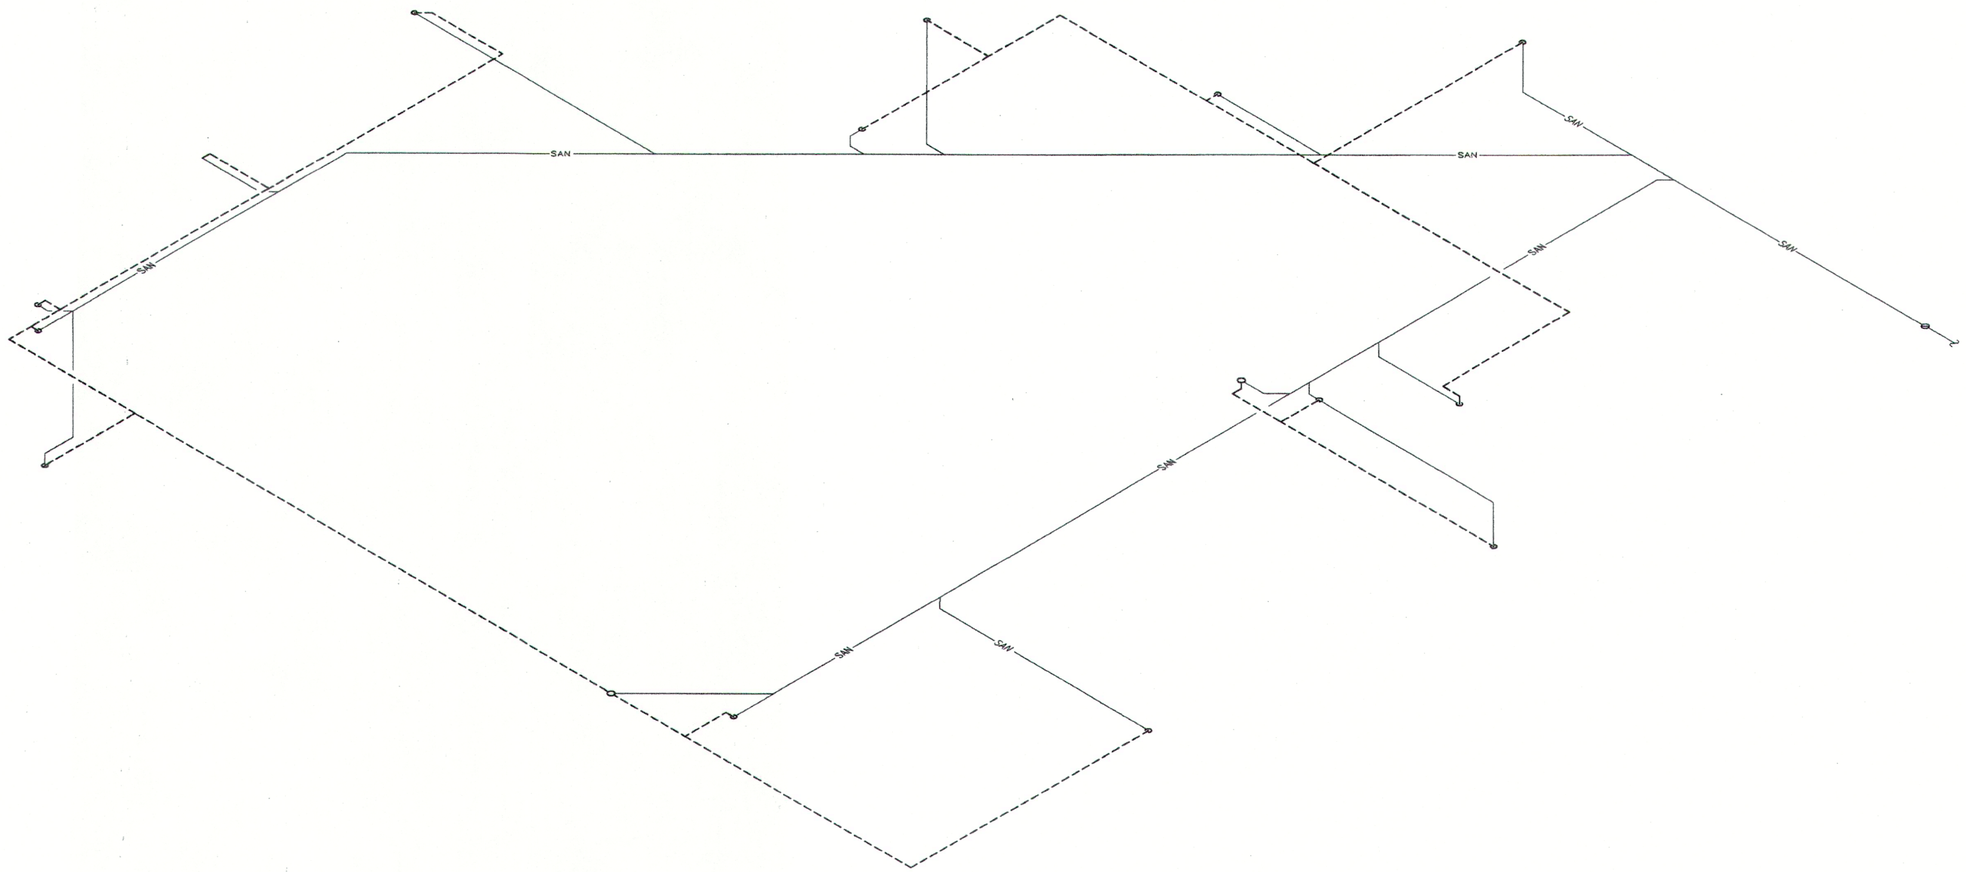

S1 / P-3.02 SANITARY RISER - PLUMBING
NTS

PROGRESS SET

BID SET

"NOT FOR CONSTRUCTION"
PROGRESS

CONSULTING ENGINEERS
ORLANDO · FT. PIERCE · W. PALM BEACH
427 CENTERPOINTE CIRCLE, SUITE 1425, ALTAMONTE SPRINGS, FLORIDA 32701
(407) 220-5910 FAX: (407) 320-7704
2030 HARBORTOWN DRIVE, SUITE C, FT. PIERCE, FLORIDA 34946
(407) 409-1165 FAX: (407) 409-1164
2969 FOREST HILLS BLVD., SUITE 225, WEST PALM BEACH, FLORIDA 33406
(407) 963-8800 FAX: (407) 434-7745
CEI ASSOCIATES INC.

No.	REVISIONS	DATE
1		
2		
3		
4		
5		
6		
7		
8		
9		
10		
11		

A PROJECT FOR:

SATNOH, LLC
130 W. RUELLE
MANDEVILLE, LA 70471

STATE REG : AA - C001655

GARCIA BRENNER STROMBERG
A R C H I T E C T U R E
Jorge H. Garcia, AIA, NCARB Stuart M. Brenner, AIA, NCARB Peter T. Stromberg, AIA, NCARB
751 Park of Commerce Dr. Suite 110
Boca Raton, Florida 33487
Tel: 561.241.6736 Fax: 561.241.8248
1001 SE Mercury Commerce Blvd. Suite 100
Port St. Lucie, Florida 34952
Tel: 561.220.9501 Fax: 561.220.9516
www.gbsarc.com

SEAL:

DATE: 10-11-01

DESIGN BY:

DRAWN BY:

REVIEWED BY:

RISERS - PLUMBING

TULANE / HONTAS
MEDICAL CENTER

PROJECT #: 21409

SHEET #: P-3.02

PRINT DATE:

DEC 23 2002

SCALE: 1 = 1
S:\Projects\Complete\20011214\09 tulane-hontas\Consultant Drawing\GCI Associates\12-20-02\GCI\P3005.dwg, 12/23/2002 11:02:08 AM, aromero