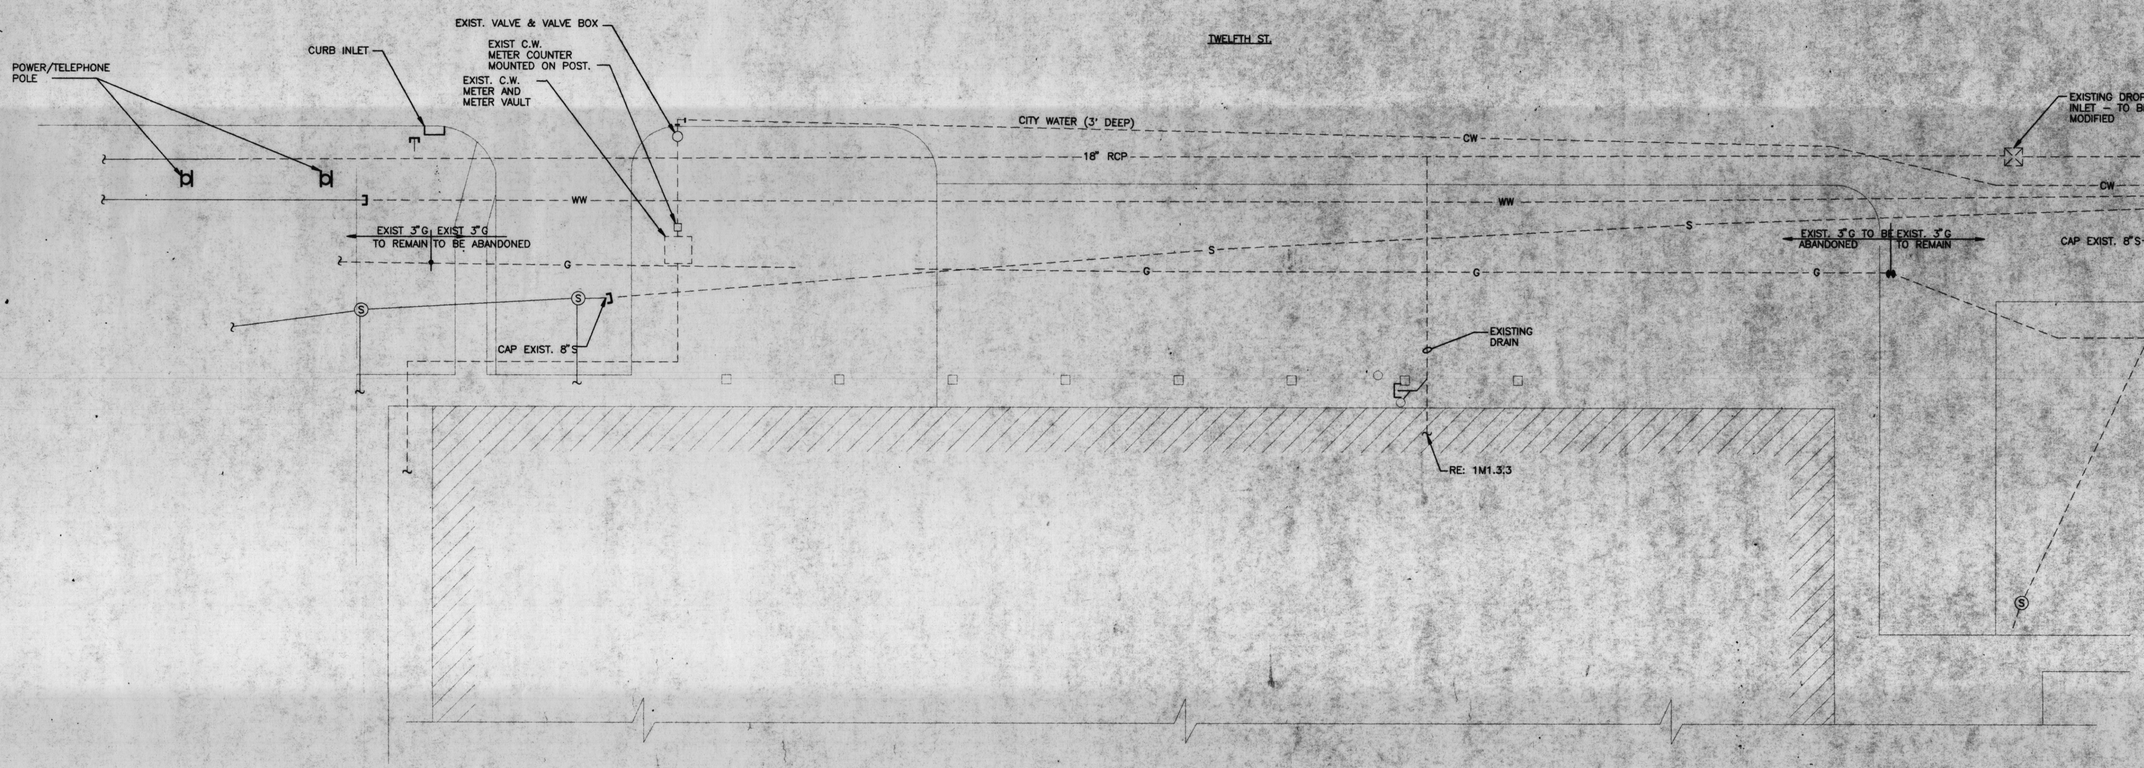

1 M1.5.4 **PARTIAL SITE PLAN - EXISTING & DEMOLITION - PLUMBING**
1/8"=1'-0"

GENERAL NOTES:

1. PIPE SIZE AND ELEVATIONS OF ALL EXTERIOR UTILITIES IN THIS AREA SHALL BE FIELD VERIFIED.
2. HAND EXCAVATION SHALL BE REQUIRED NEAR EXISTING PIPING AND BURIED TELEPHONE AND POWER FEEDS.
3. WORK IN AREA NOTED SHALL BE COMPLETE PRIOR TO COMPLETION OF PHASE 1, TO AVOID CONFLICT WITH PEDESTRIAN ACCESS TO TEMPORARY ADMITTING.
4. NOT USED
5. NOT USED
6. DRAWINGS ARE NOT INTENDED TO BE SCALED. ALL LOCATIONS SHOWN ARE APPROXIMATE.
7. DURING REQUIRED INTERRUPTIONS OF SYSTEMS SERVING CRITICAL AREAS, WORK WILL NOT COMMENCE UNTIL A WRITTEN REQUEST FOR SERVICE INTERRUPTION IS SUBMITTED AND APPROVED AND NOTICE TO PROCEED IS GIVEN BY THE OWNER.
8. CONTRACTOR SHALL HAVE ADEQUATE MANPOWER, MATERIALS, PRE-FABRICATED NEW PIPE ASSEMBLIES, TOOLS AND EQUIPMENT ON HAND, TO MINIMIZE THE LENGTH OF EACH SERVICE INTERRUPTION.
9. CONTRACTOR SHALL HAVE ADEQUATE SUPERVISION, MANPOWER AND MATERIALS ON HAND TO HALT THE MODIFICATION WORK AND QUICKLY PLACE THE EXISTING SYSTEMS BACK IN SERVICE IF AN EMERGENCY SITUATION OCCURS.
10. HOSPITAL TO RESERVE RIGHT-OF-FIRST REFUSAL FOR ALL DEMOLITION MATERIALS.
11. CONTRACTOR SHALL VISIT SITE PRIOR TO SUBMITTING BIDS TO DETERMINE CONDITIONS UNDER WHICH WORK WILL BE PERFORMED.
12. LOCATION OF ALL PIPING AND MANHOLES, ETC. IS BASED ON BEST AVAILABLE SOURCES. CONTRACTOR SHALL VERIFY LOCATION AND SIZE OF ALL PIPING PRIOR TO COMMENCING ANY NEW WORK.
13. FOR LEGEND AND ABBREVIATIONS SEE DRAWING M2.1

NOTE:
LINE OF DIVISION OF WORK IS SHOWN TO COMMUNICATE THAT WHILE WORK MUST BE COMPLETE PRIOR TO COMPLETION OF PHASE 1 THE WORK MAY NOT PROCEED SIMULTANEOUSLY BUT MUST BE DONE IN PHASES WITHIN THE PHASE 1 TIME FRAME.

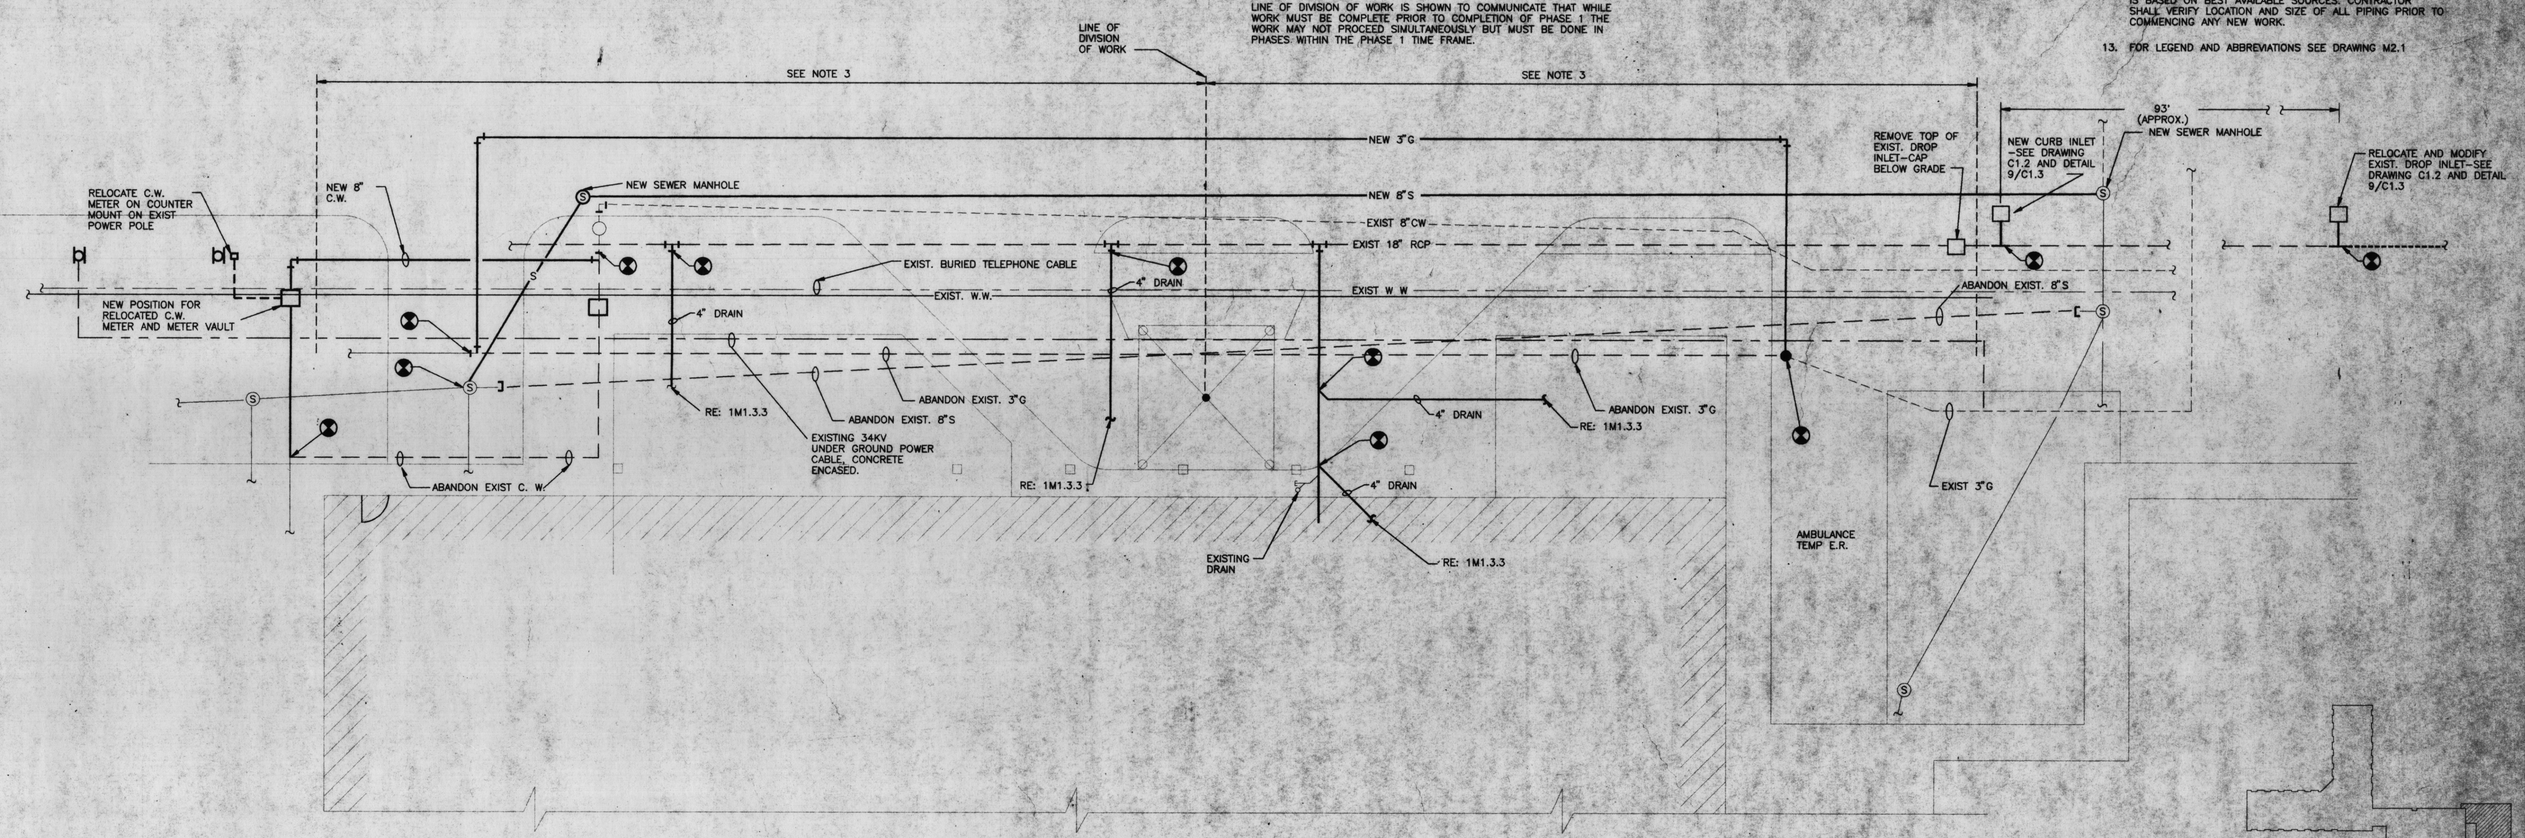

2 M1.5.4 **PARTIAL SITE PLAN - NEW CONDITIONS - PLUMBING**
1/8"=1'-0"

KEY PLAN
NOT TO SCALE

MARRERO COUVILLON & ASSOCIATES, INC.
CONSULTING ENGINEERS
BATON ROUGE-NEW ORLEANS-LAFAYETTE
JOB NO. SMH94.012 DWG C898 DC180 T049

LIFESAFETY PHASE IC LABER RENOVATIONS
SLIDELL MEMORIAL HOSPITAL
1001 GAUSE BLVD. SLIDELL, LA

JOHN T. CAMPO & ASSOCIATES, INC.
ARCHITECTS • PLANNERS
PRE 1555 ADMIRAL DOYLE DRIVE
NEW ORLEANS, LA 70148
933 POYDRAS STREET
(504) 581-9922

ISSUE DATES

DATE	ISSUED TO	USE RESTRICTION
11/23	CLIENT	FOR BIDDING

REVISIONS

DATE	BY	DESCRIPTION

☐ PROGRESS PRINT
NOT FOR CONSTRUCTION

☐ PARTIAL RELEASE
ONLY TO EXTENT NOTED HEREON, PARTS OF THIS DRAWING ARE RELEASED BY THE ARCHITECT FOR CONSTRUCTION.
DATE

☒ FULL RELEASE
THIS DRAWING IS FULLY RELEASED BY THE ARCHITECT FOR CONSTRUCTION OF THIS PROJECT ONLY.
DATE NOVEMBER 23, 1994

ALL RIGHTS RESERVED. NOT TO BE COPIED OR REPRODUCED WITHOUT EXPRESSED WRITTEN CONSENT OF JOHN T. CAMPO & ASSOCIATES, INC.

COPYRIGHT © JOHN T. CAMPO & ASSOCIATES, INC. 1993

JOB NUMBER 9215-16M

DRAWN BY JMJ

CHECKED BY JAG

SHEET M1.5.4 OF SHEETS