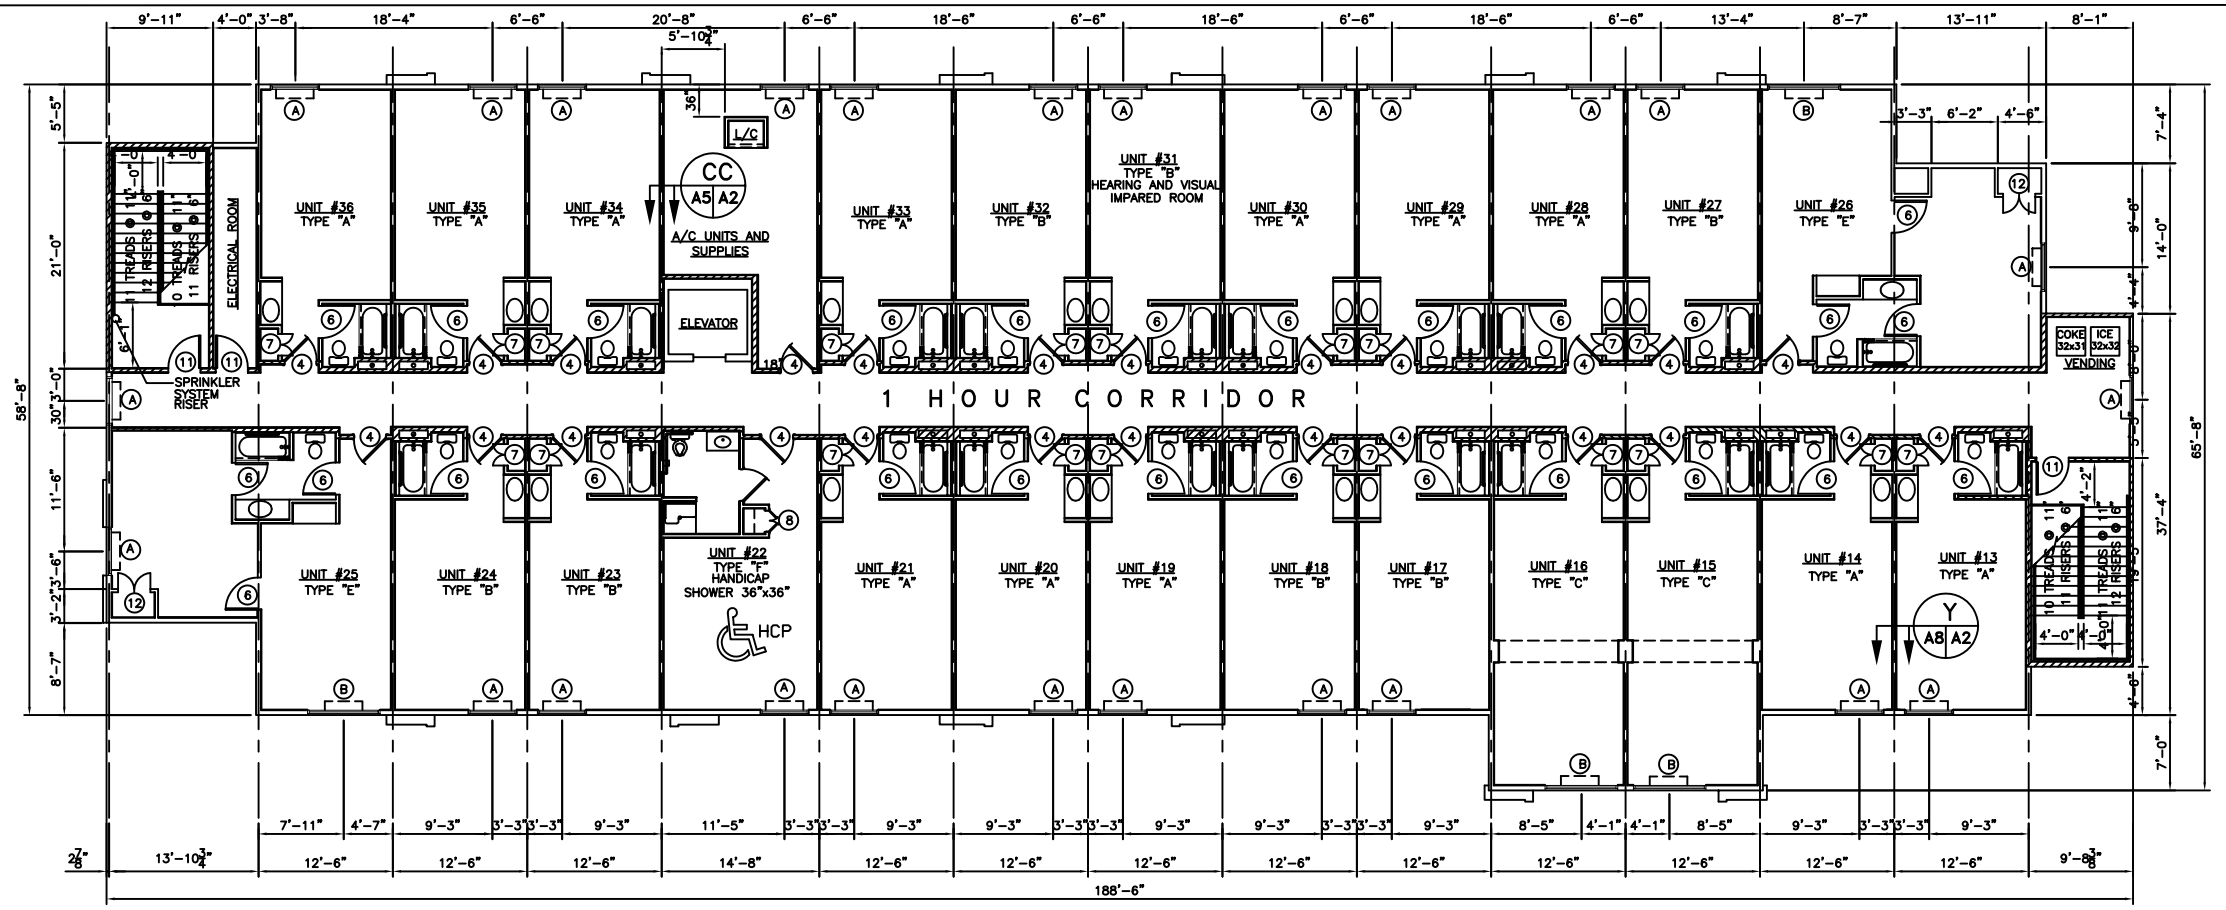

SECOND FLOOR PLAN
SCALE: 1/8"=1'-0"

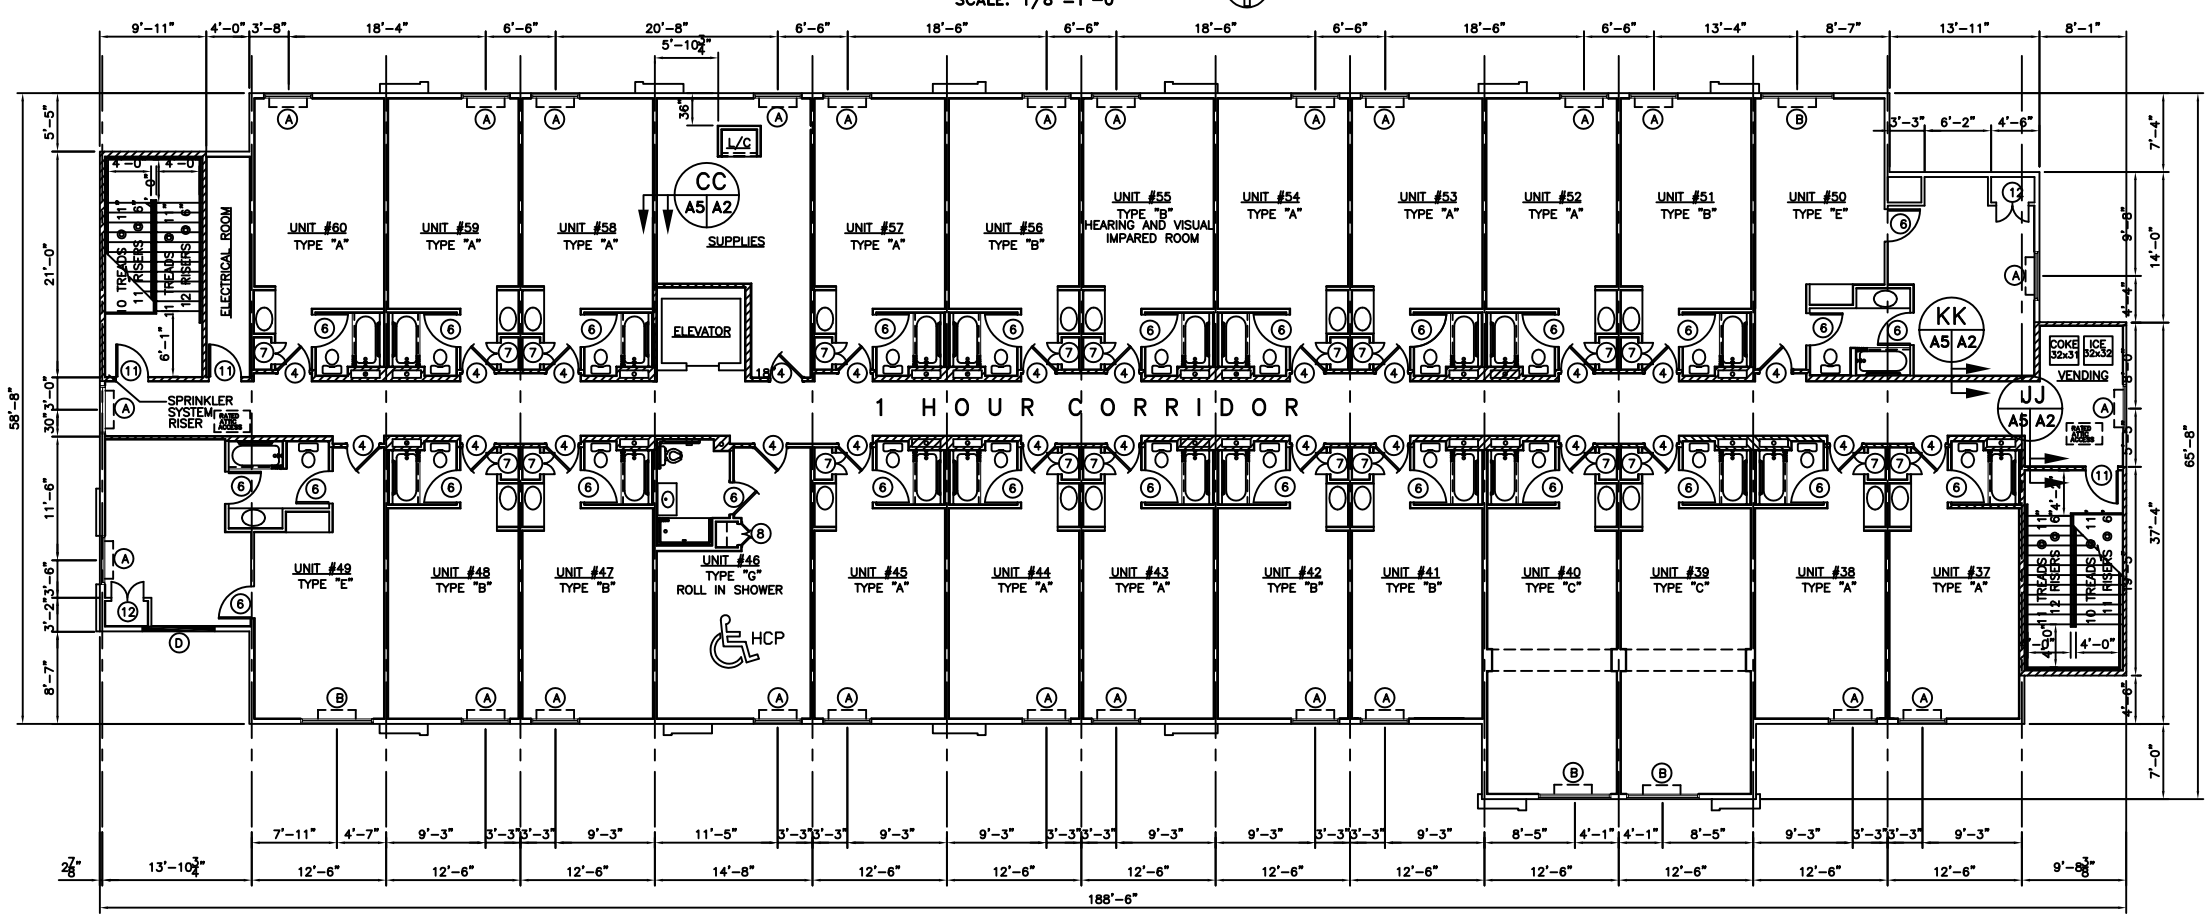

THIRD FLOOR PLAN
SCALE: 1/8"=1'-0"

2ND & 3RD FLOOR PLAN

LA QUINTA INN & SUITES #12
HOLIDAY BOULEVARD
SLIDELL, LOUISIANA

LA QUINTA INN & SUITES #12

DAMMON ENGINEERING. INC.
1095 FLORIDA AVENUE 985-649-5832 SLIDELL, LA. 70458
DAMMONENGINEERING.COM

SCALE:AS NOTED
FILE:
JOB NO. 1828
DATE: 2-15-07
SHEET 10
A-2
OF 33