NOTE:
THIS BUILDING SHALL BE FULLY SPRINKLED

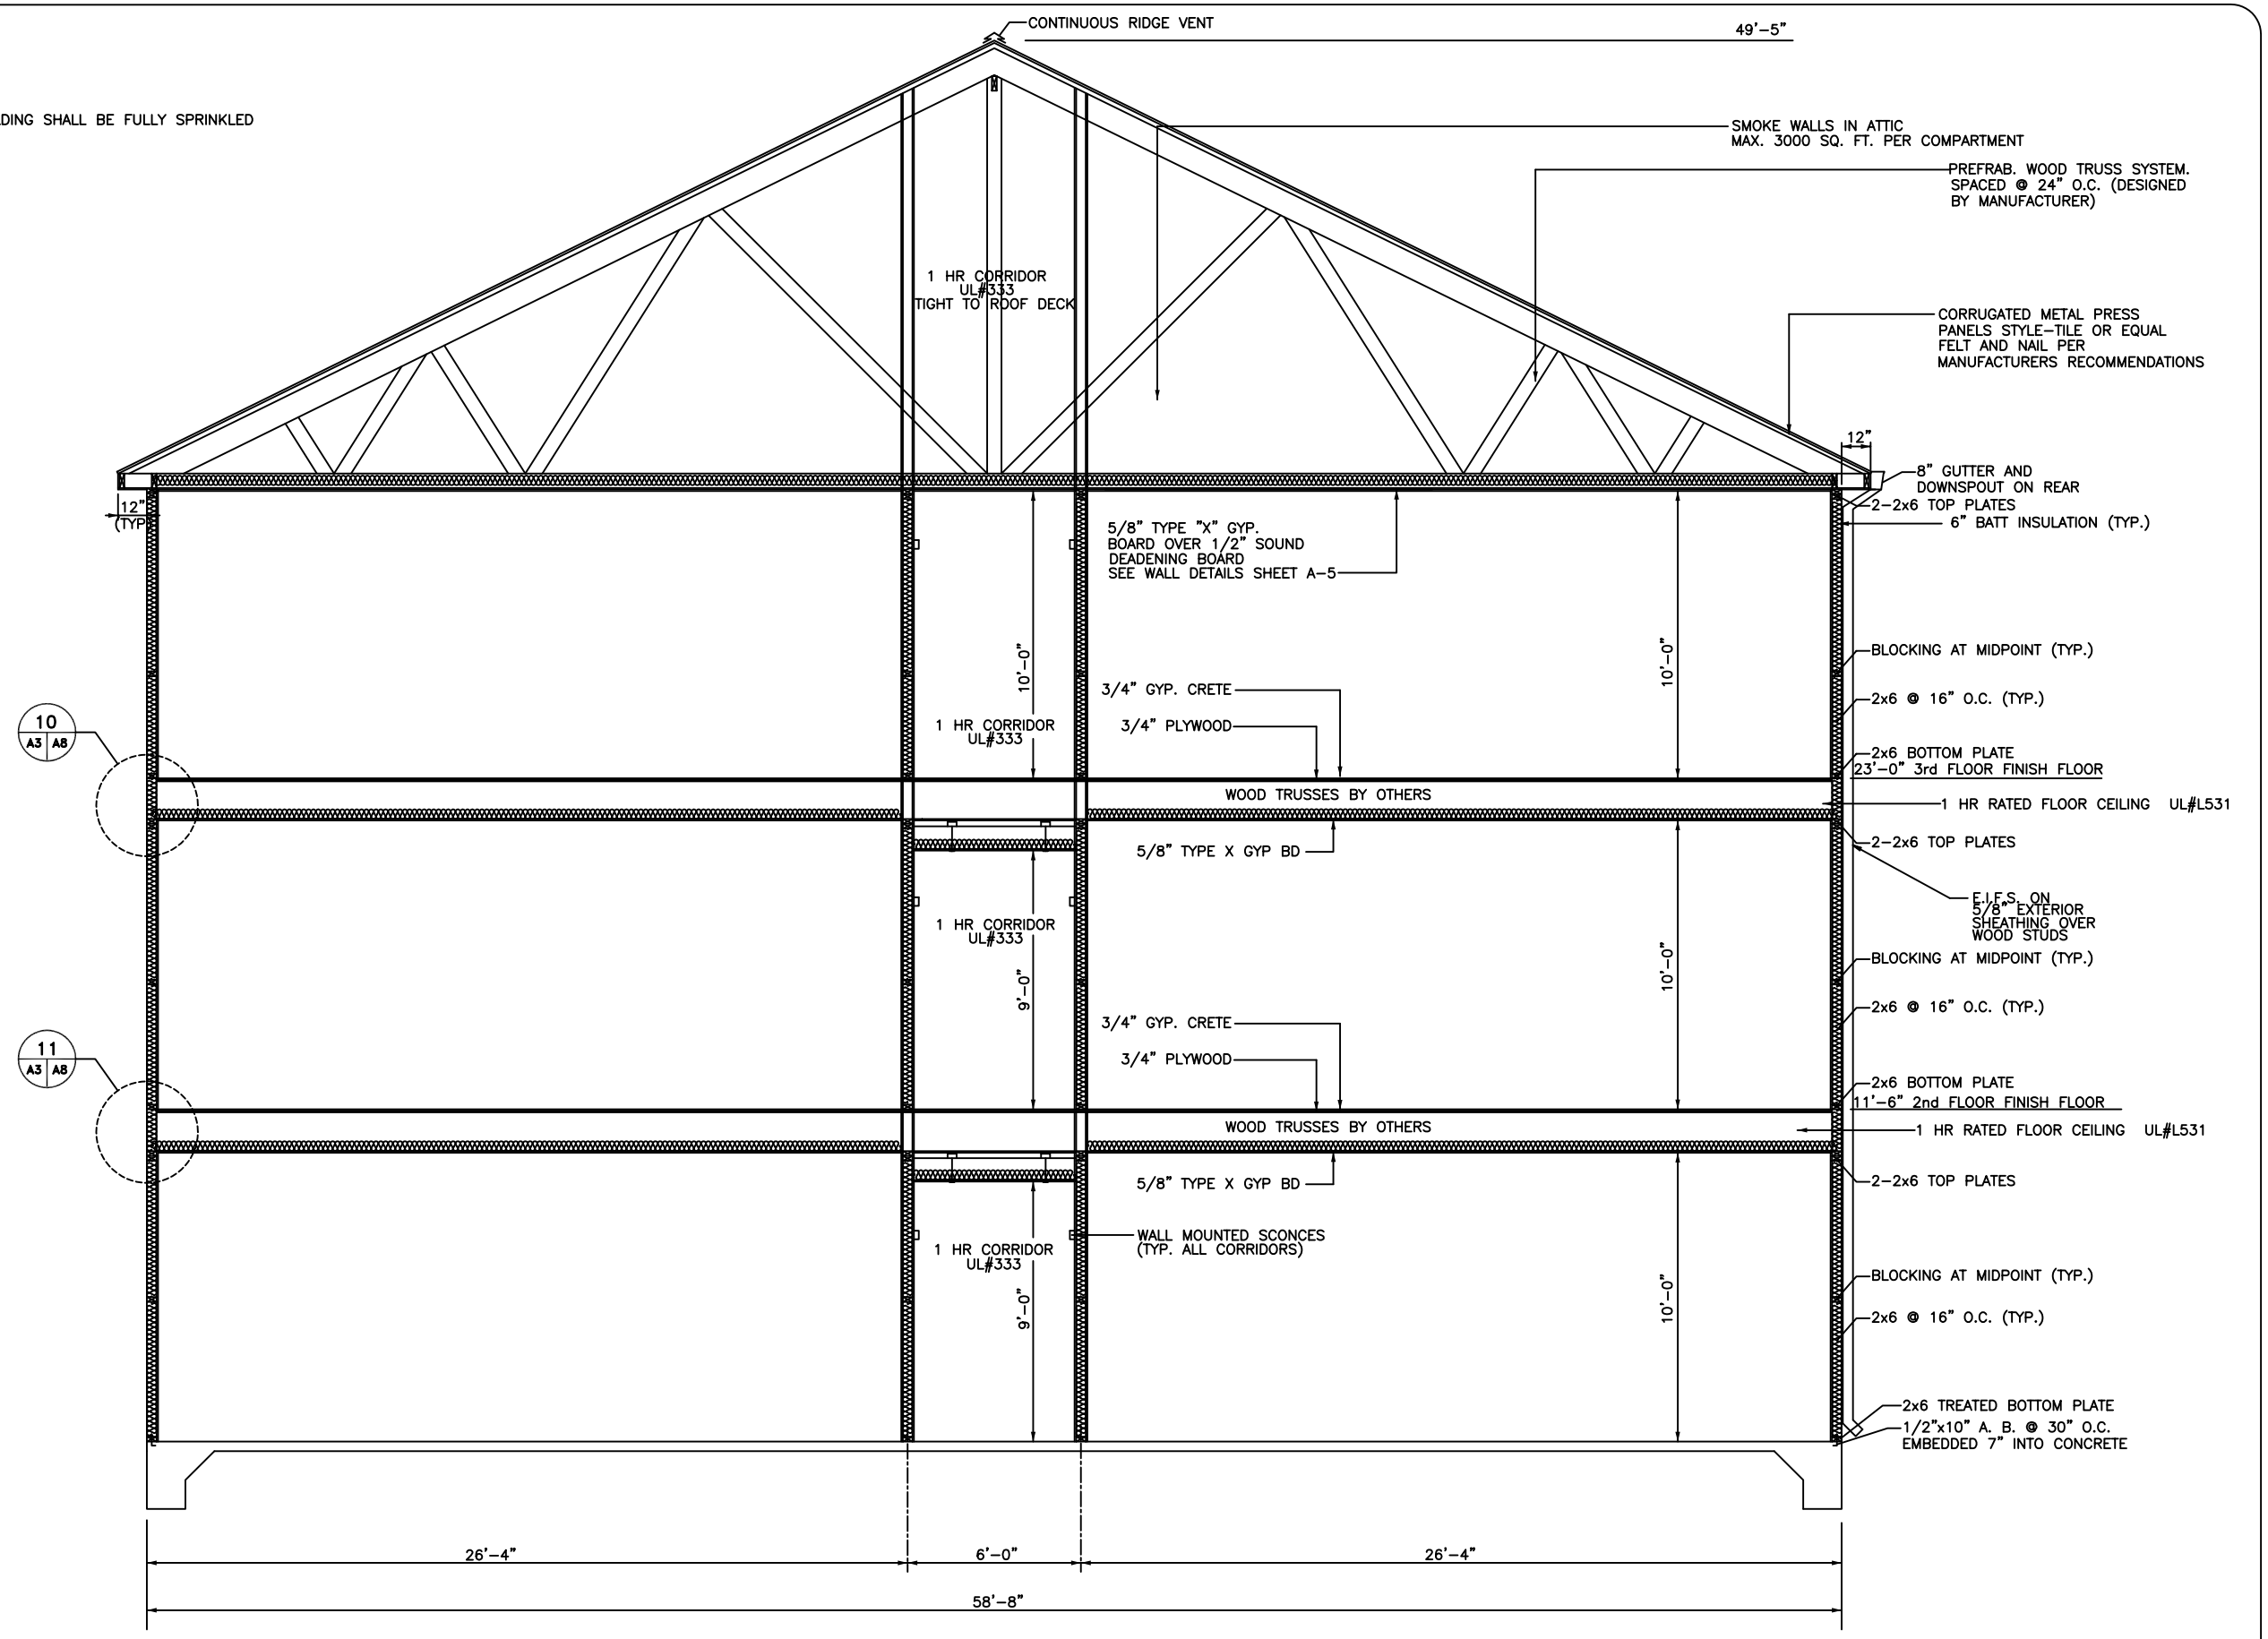

CROSS SECTION H A1 A3
SCALE: 3/8"=1'-0"

FIRE RATINGS:
ALL GUEST ROOM COMMON WALLS SHALL BE-1 HR. RATED
SEE WALL DETAILS (A-5) FOR UL DESIGNS

CROSS SECTION

LA QUINTA INN & SUITES #12
HOLIDAY BOULEVARD
SLIDELL, LOUISIANA

LA QUINTA INN & SUITES #12

DAMMON ENGINEERING, INC.
1095 FLORIDA AVENUE 985-649-5832 SLIDELL, LA. 70458
DAMMONENGINEERING.COM

SCALE:AS NOTED
FILE:
JOB NO. 1828
DATE: 2-15-07
SHEET 11
A-3
OF 33