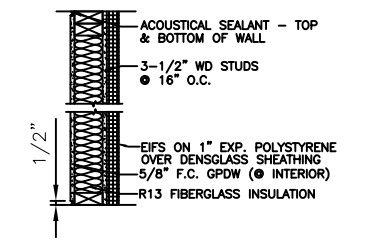

RATED EXTERIOR WALL AA (A1 | A5)
N.T.S.

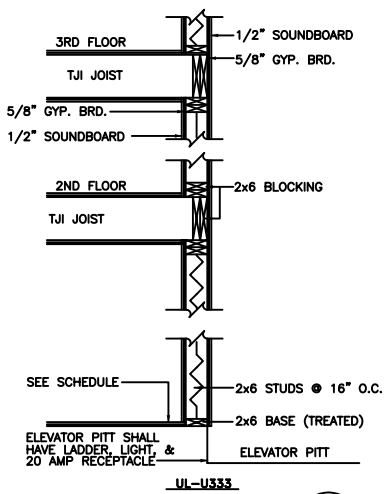

1–HR RATED WALL AT ELEVATOR BB (A1 | A5)
N.T.S.

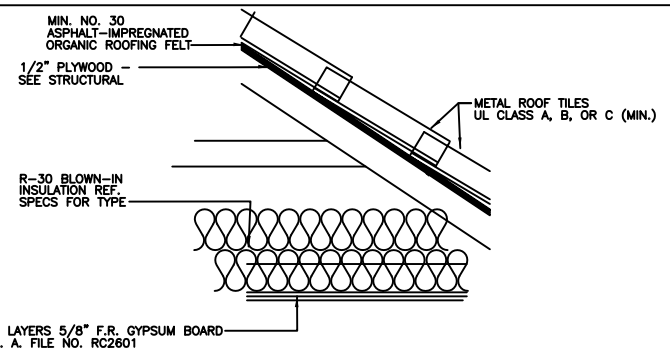

CEILING ROOF ASSEMBLY–RATED DD (A5 | A5)
N.T.S.

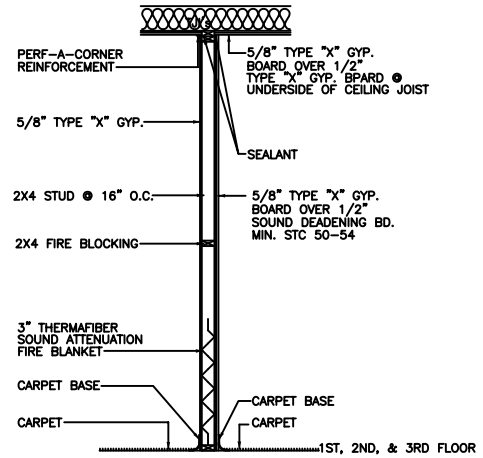

GUEST ROOM SEPARATION EE (A1 | A5)
BELOW CEILING TJI CARPET
N.T.S.

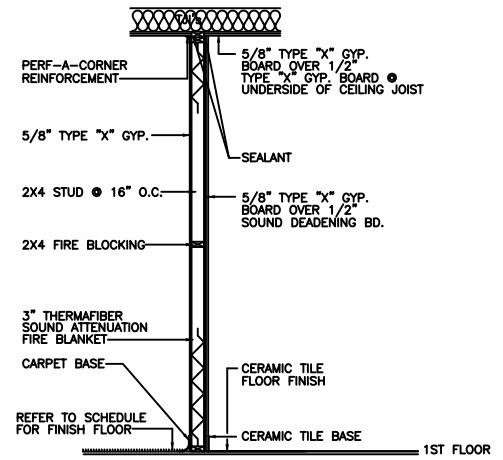

TOILET WALLS FF (A1 | A5)
1–HR RATED WALL
BELOW CEILING TJI TILE
N.T.S.

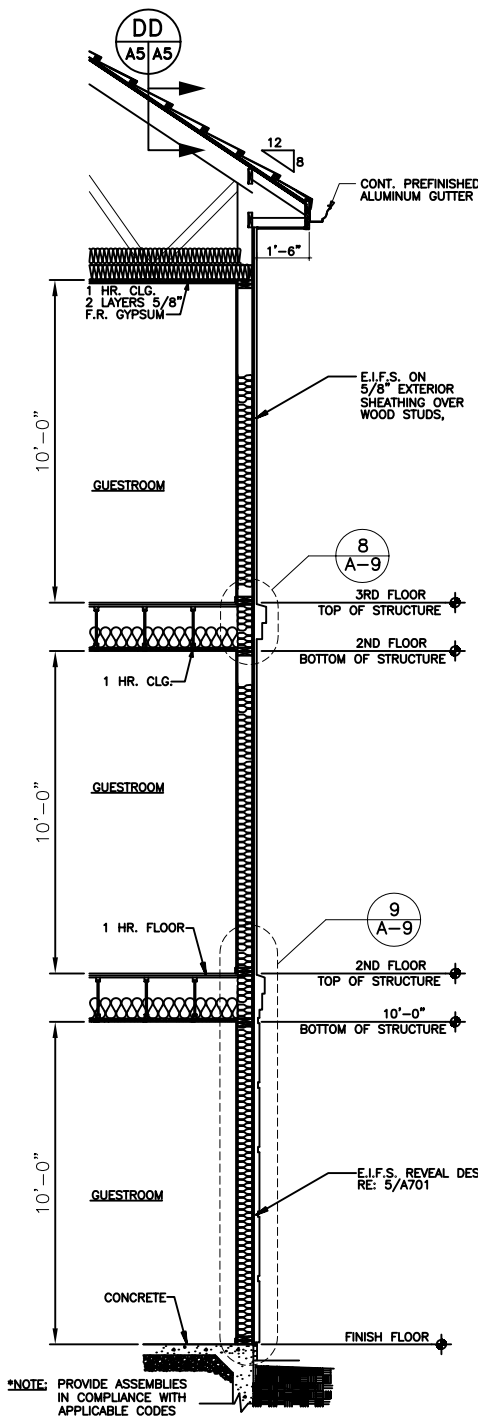

GUEST WING WALL SECTION A1 (A–5)
SCALE: 1/4"=1'–0"

PARTITION/54STC CC (A1 | A5)
N.T.S.

PROVIDE WALL, FLOOR/ CEILING, AND ROOF/ CEILING ASSEMBLY RATINGS AS REQUIRED BY LOCAL CODE AND ORDINANCES FOR BUILDING TYPE AND RATING SELECTED.

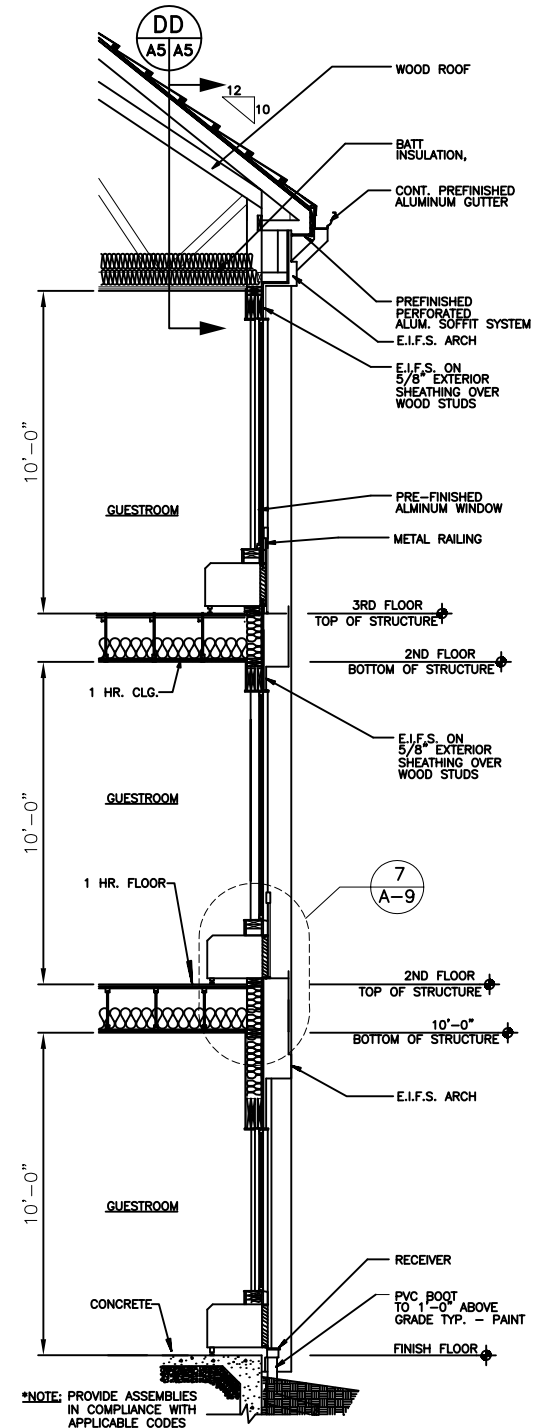

WALL SECTION AT GUEST ROOMS B1 (A–5)
SCALE: 1/4"=1'–0"

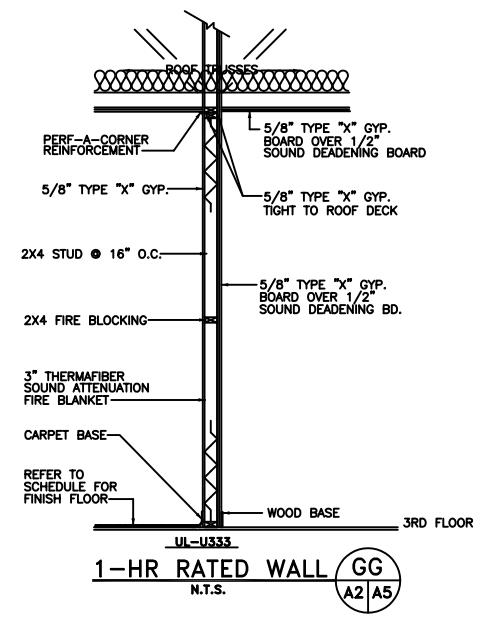

1–HR RATED WALL GG (A2 | A5)
N.T.S.

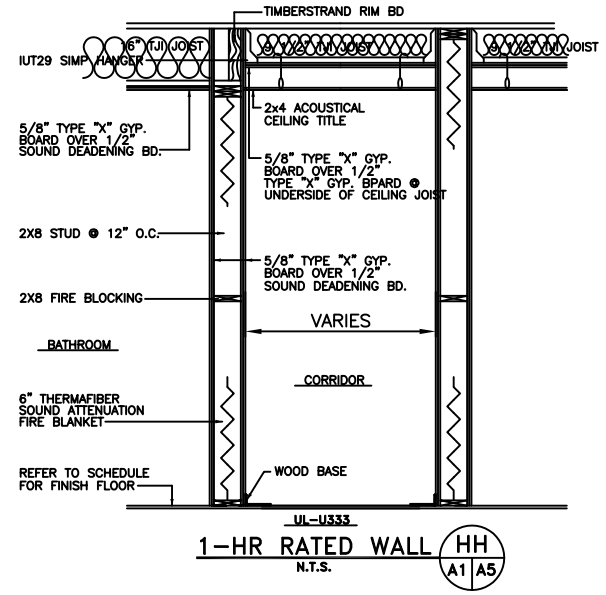

1–HR RATED WALL HH (A1 | A5)
N.T.S.

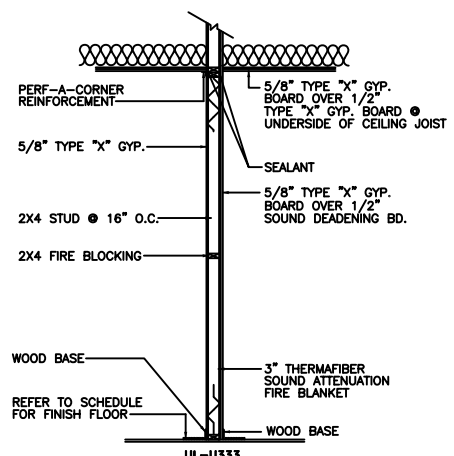

1–HR RATED WALL JJ (A2 | A5)
N.T.S.

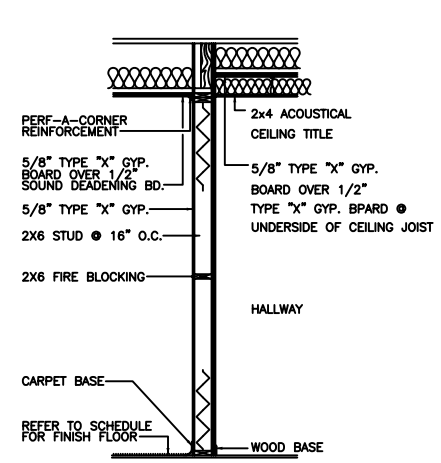

1–HR RATED WALL KK (A2 | A5)
N.T.S.

WALL SECTIONS

LA QUINTA INN & SUITES #12
HOLIDAY BOULEVARD
SLIDELL, LOUISIANA

LA QUINTA INN & SUITES #12

DAMMON ENGINEERING, INC.
1095 FLORIDA AVENUE 985-649-5832 SLIDELL, LA. 70458
DAMMONENGINEERING.COM

SCALE:AS NOTED
FILE:
JOB NO. 1828
DATE: 2–15–07
SHEET 13
A–5
OF 33