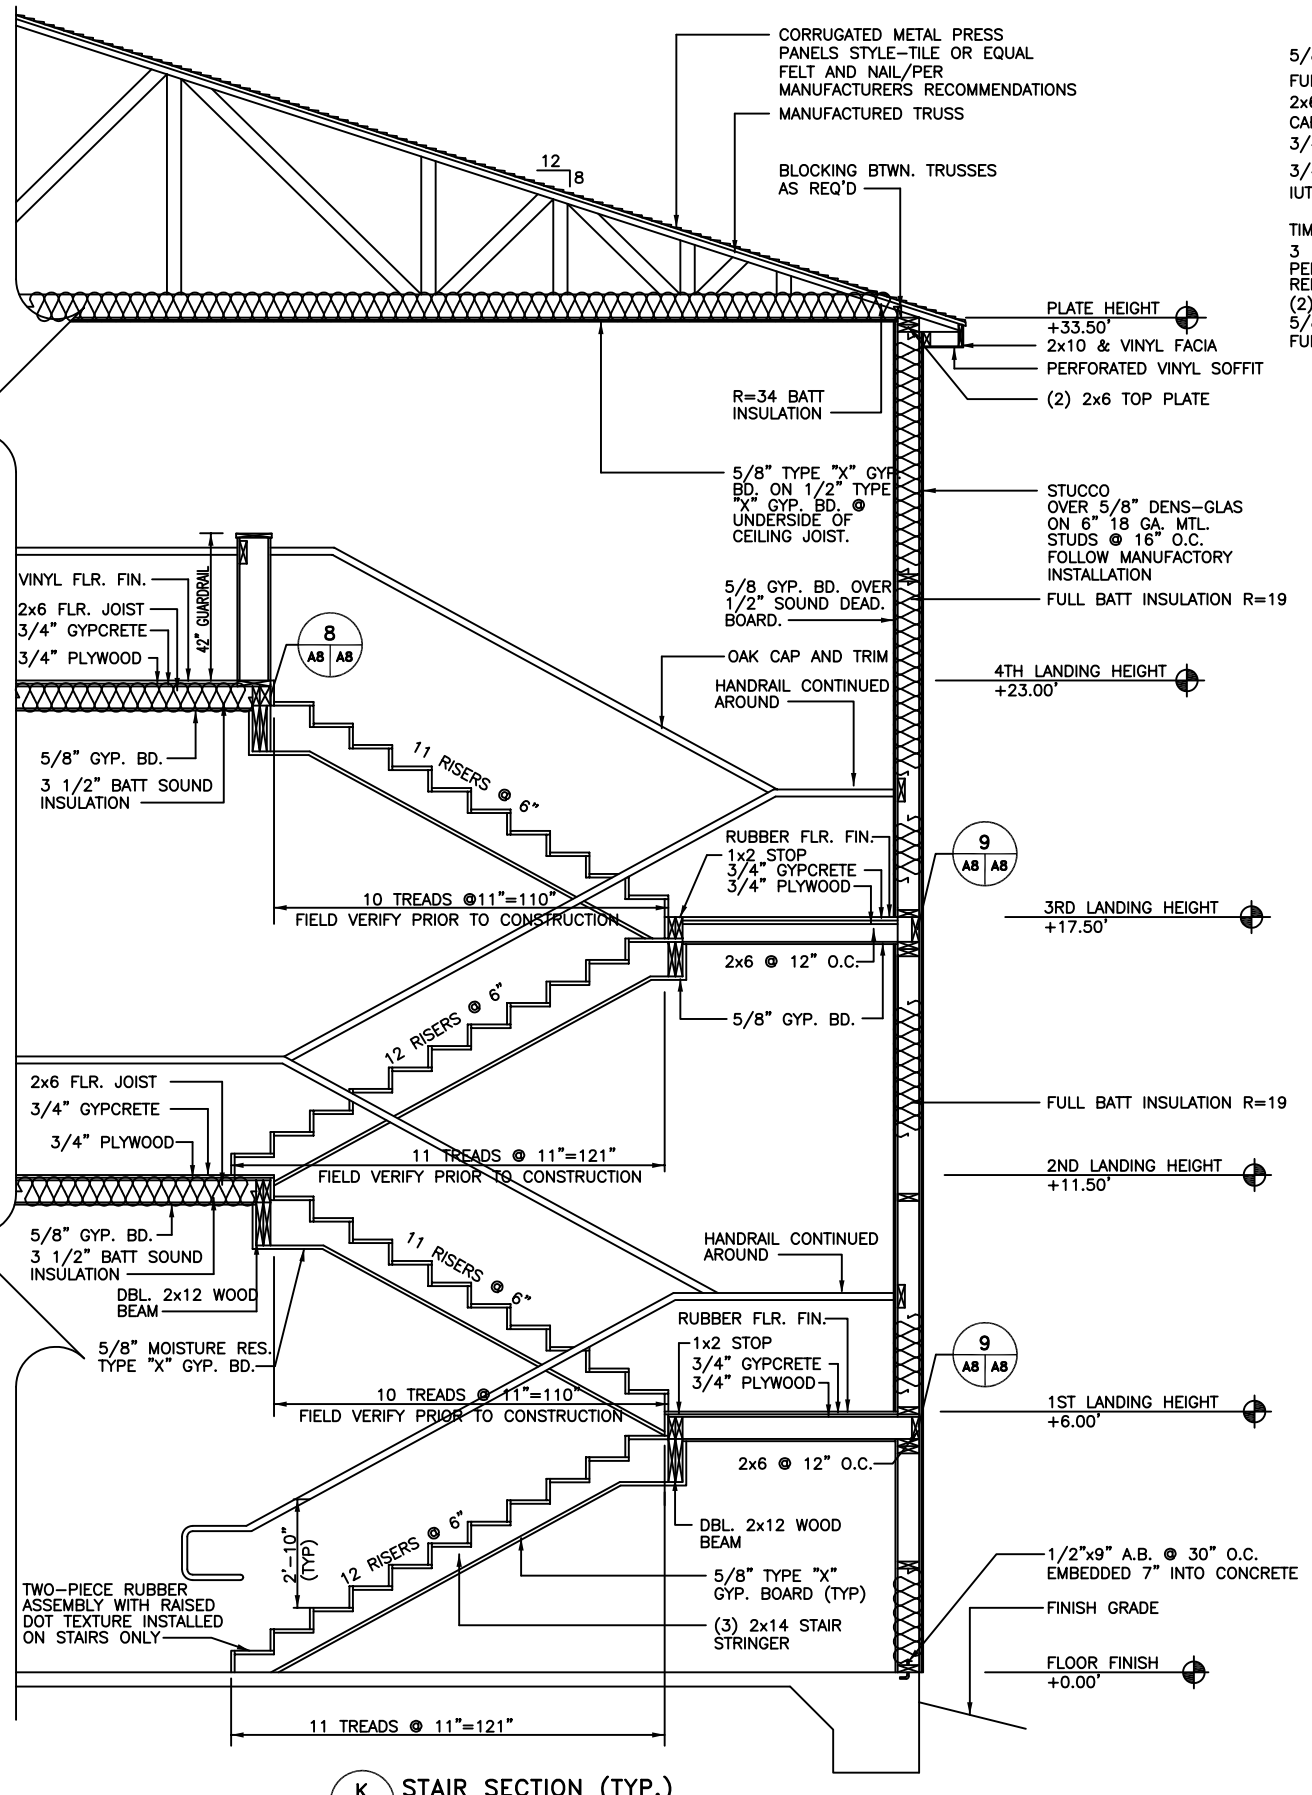

K A1 A8 STAIR SECTION (TYP.)
SCALE: 1/2"=1'–0"

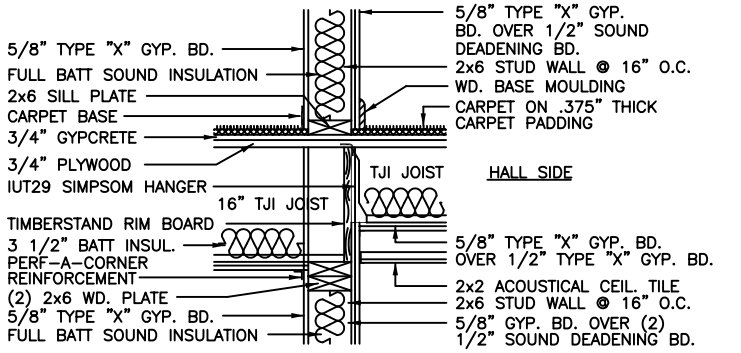

DETAIL @ TYP. UNIT & CORRIDOR FLOOR 7 (A3 A8)
SCALE: 1"=1'–0"

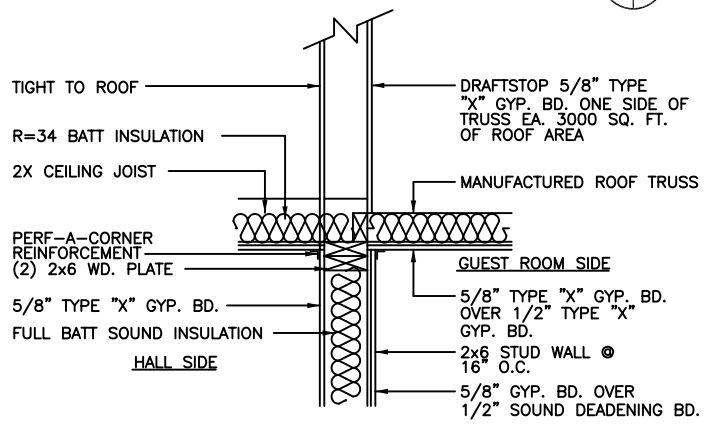

SECTION @ CEILING–3RD FLOOR Z (A4 A8)
SCALE: 1"=1'–0"

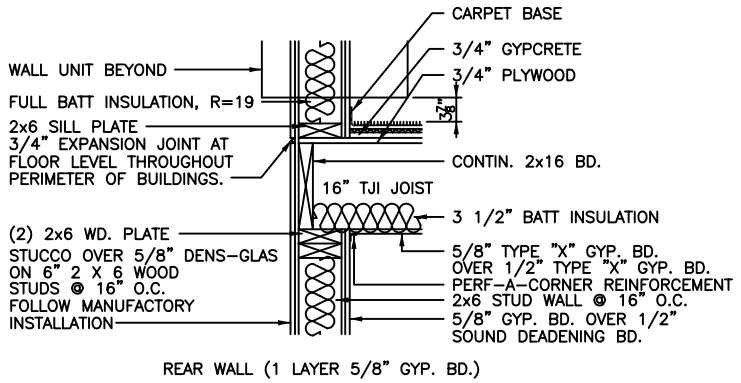

DETAIL FLOOR @ EXTERIOR WALL 10 (A3 A8)
SCALE: 1"=1'–0"

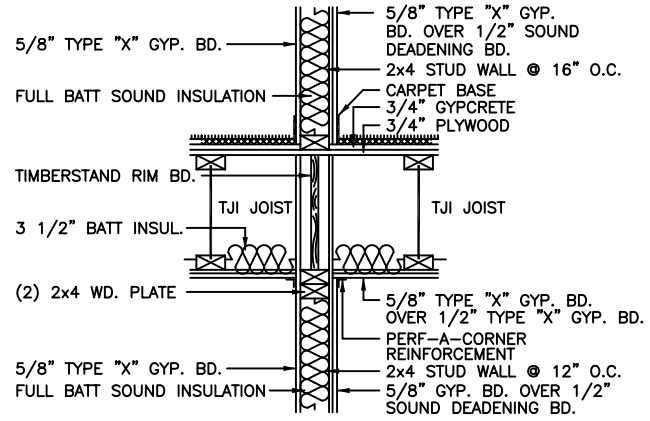

SECTION @ WALL BETWEEN GUEST UNITS Y (A2 A8)
SCALE: 1"=1'–0"

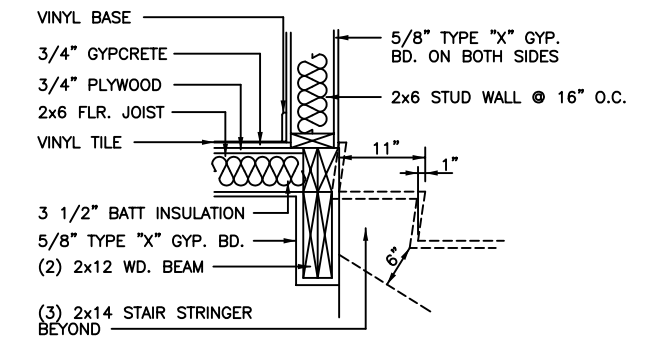

DETAIL @ STAIR LANDING 8 (A8 A8)
SCALE: 1"=1'–0"

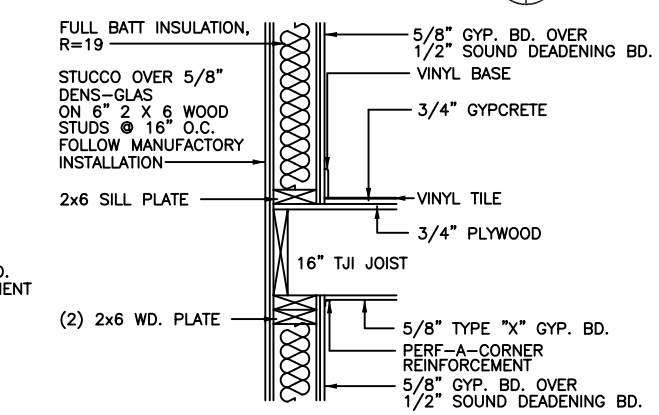

BEAM BEARING ON EXT. WALL (TYP) 11 (A3 A8)
SCALE: 1"=1'–0"

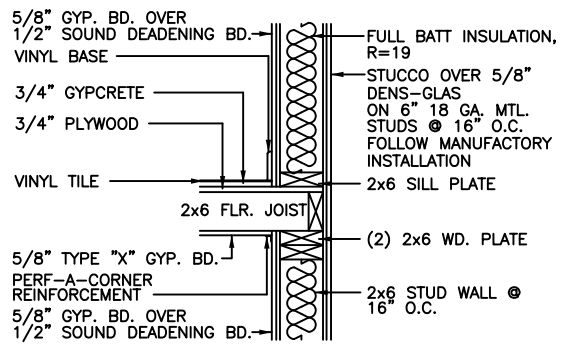

DETAIL INTERMIDIATE STAIR LANDING @ EXT. WALL 9 (A8 A8)
SCALE: 1"=1'–0"

NOTE:
SEE DETAILS FOR WINDLOADS AS REQUIRED BY CODE

STAIR DETAIL

LA QUINTA INN & SUITES #12
HOLIDAY BOULEVARD
SLIDELL, LOUISIANA

DAMMON ENGINEERING, INC.
1095 FLORIDA AVENUE 985-649-5832 SLIDELL, LA. 70458
DAMMONENGINEERING.COM

LA QUINTA INN & SUITES #12

SCALE:AS NOTED
FILE:
JOB NO. 1828
DATE: 2–15–07
SHEET 16
A–8
OF 33