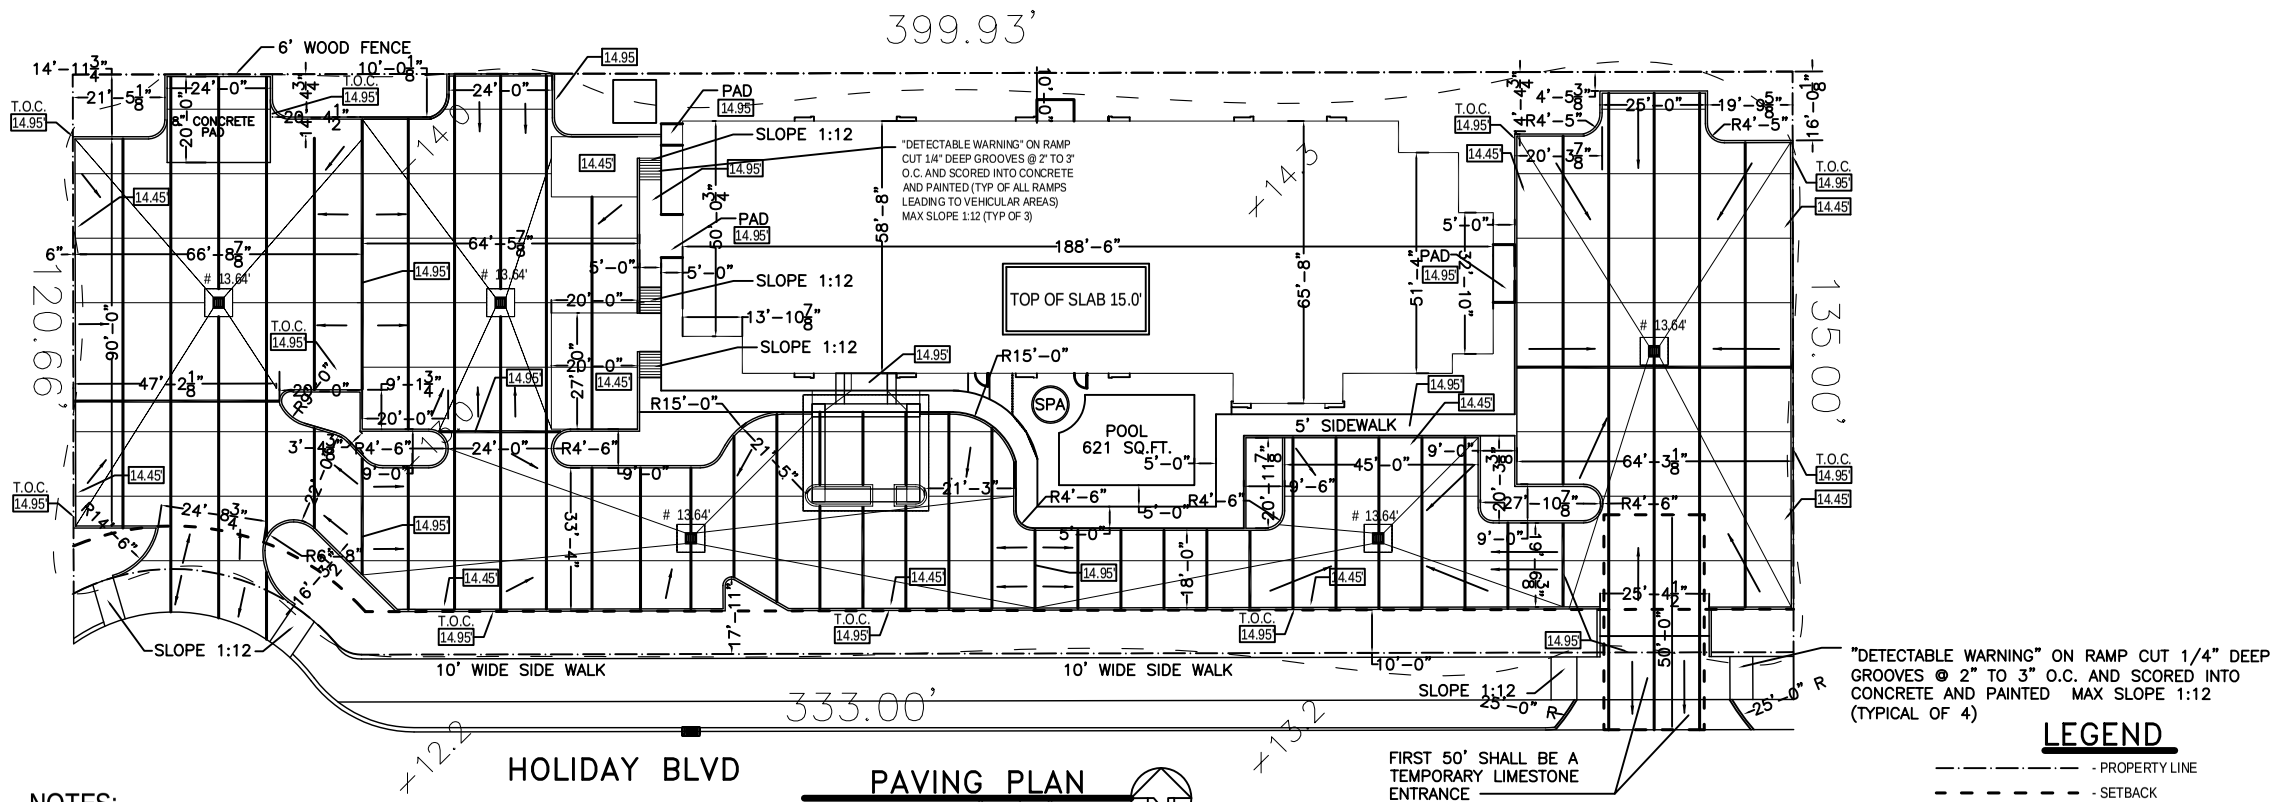

PAVING PLAN
SCALE: 1"=20'-0"

NOTES:

1) DRAIN PIPE & FITTINGS WITHIN PROPERTY LINE SHALL BE POLYVINYL CHLORIDE PLASTIC PIPE, MEETING CLASS 100 C-900 PVC.
2) ELEVATIONS SHOWN ARE M.S.L.
3) FIELD VERIFY ALL ELEVATIONS AND DRAINAGE SYSTEM PLACEMENT PRIOR TO START OF WORK.
3) MUCK OUT 24" DEEP FOR FOUNDATION PAD MINUMINM. OR TO UNDISTURBED SOIL CAPABLE OF 1500 PSF BEARING

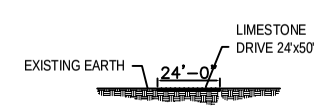

TEMP. ENTRANCE DETAIL
N.T.S.

LEGEND

- PROPERTY LINE
- SETBACK
- NEW BUILDING OUTLINE
- EXPANSION JOINT
- CONTROL JOINT (10'x15')
- SILT FENCE
- NEW CATCH BASIN W/SILT FENCE
- X 00.00' - EXISTING ELEVATIONS
- 00.00 - NEW ELEVATIONS
- # - T.O. GRATE ELEVATION
- (#) - INVERT ELEVATION
- SLOPE LINES

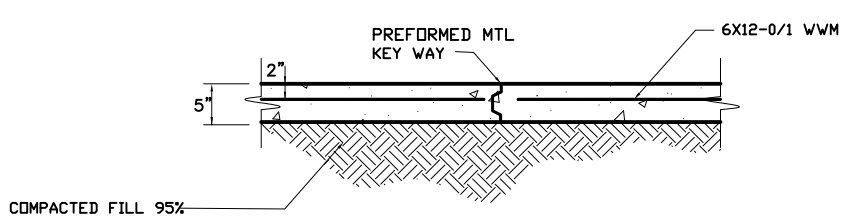

CONSTRUCTION JOINT
N.T.S.

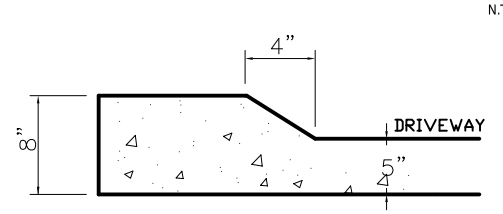

TRANSITION CURB
N.T.S.

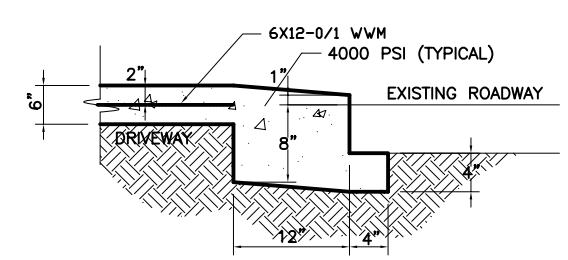

NOTE: DRIVEWAY IN CITY RIGHT-OF-WAY SHALL BE 6" THICK REINFORCED CONCRETE.

DRIVEWAY SECTION
N.T.S.

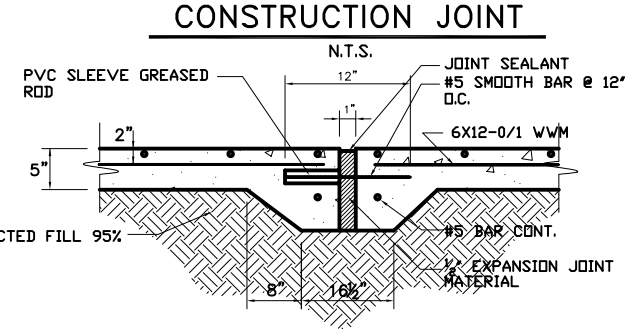

EXPANSION JOINT
N.T.S.

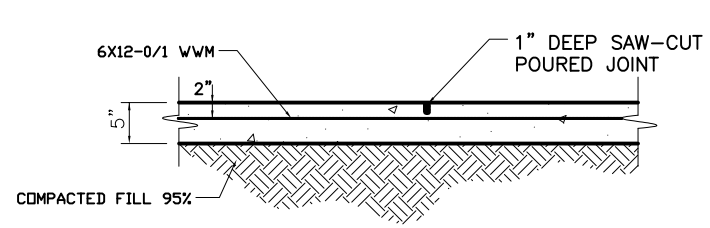

CONTRACTION JOINT
N.T.S.

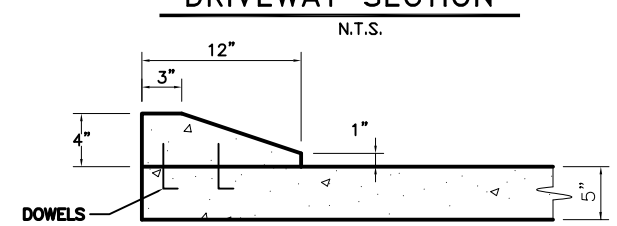

MOUNTABLE CURB DETAIL
N.T.S.

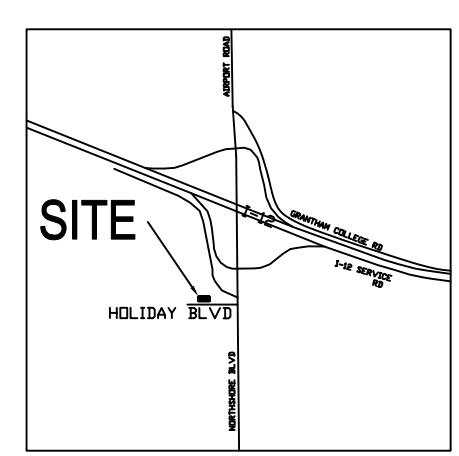

VICINITY MAP
N.T.S.

PAVING PLAN

LA QUINTA INN & SUITES #12
HOLIDAY BOULEVARD
SLIDELL, LOUISIANA

LA QUINTA INN & SUITES #12

DAMMON ENGINEERING, INC.
1095 FLORIDA AVENUE 985-649-5832 SLIDELL, LA. 70458
DAMMONENGINEERING.COM

SCALE: 1"=20'
FILE:
JOB NO. 1828
DATE: 2-15-07
SHEET 5
C-4
OF 33