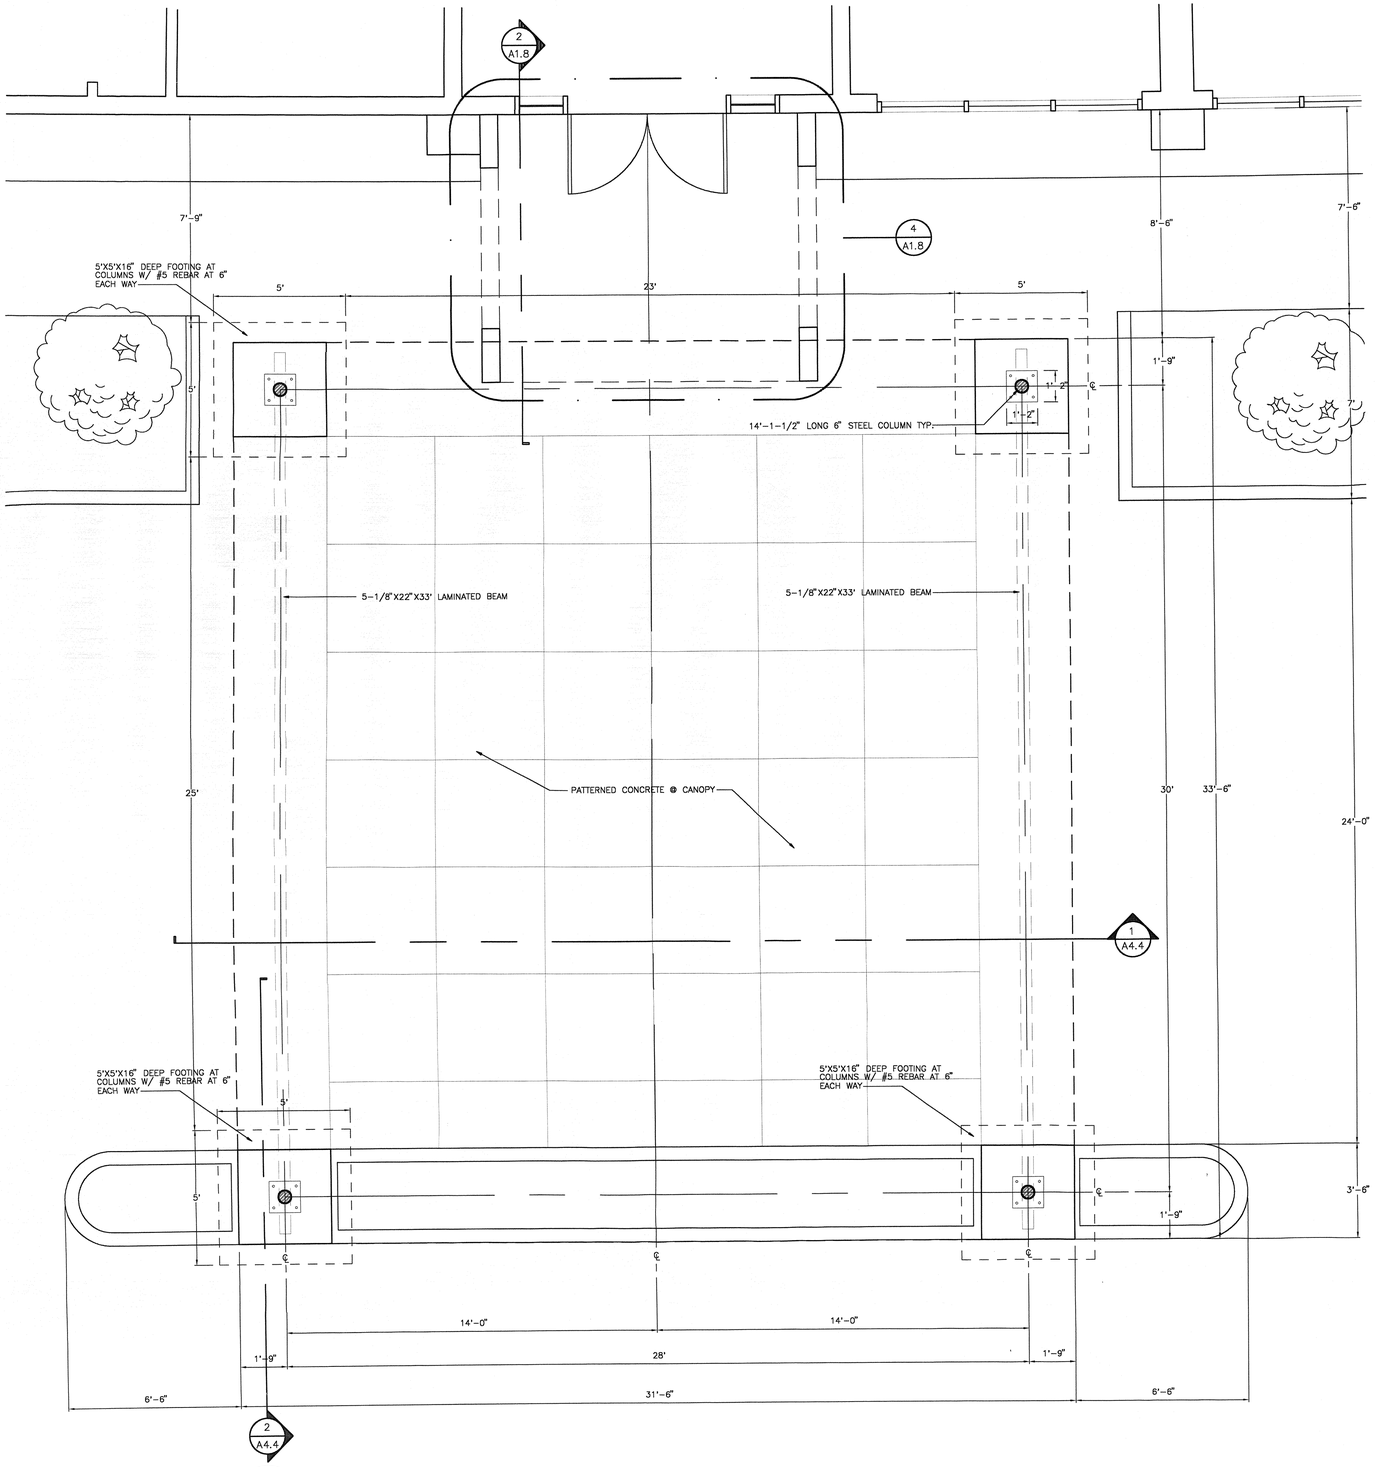

1 ENLARGED ENTRANCE CANOPY PLAN

SCALE:3/8"=1'-0"

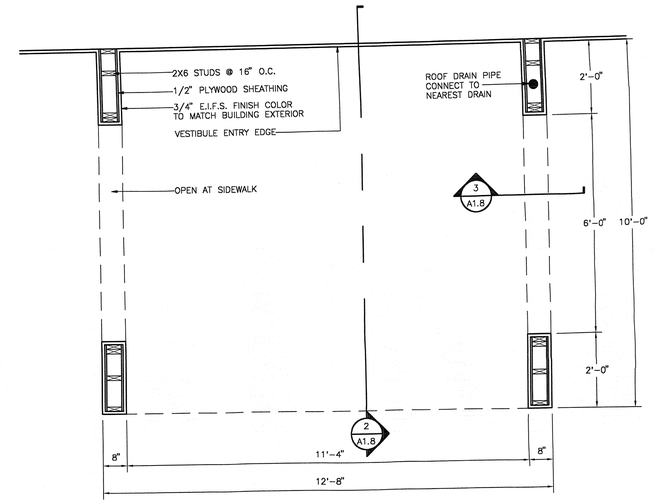

4 ENLARGED PLAN AT VESTIBULE ENTRY

SCALE:1/2"=1'-0"

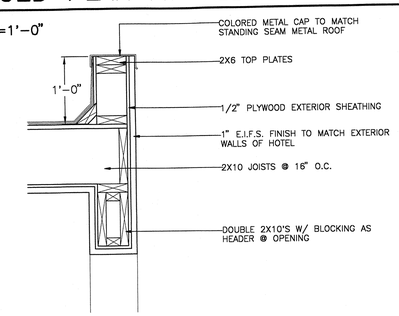

3 SECTION

NOT TO SCALE

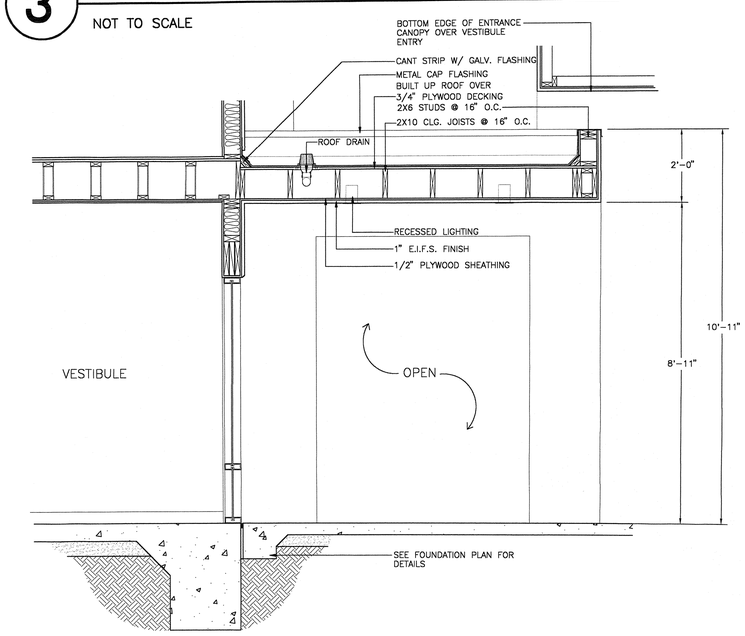

2 VESTIBULE ENTRY SECTION

SCALE:1/2"=1'-0"

ROY HENDRICK AIA ARCHITECT
5647 GALERIA DRIVE, SUITE H
BATON ROUGE, LOUISIANA 70816
(225)-293-6363

Hampton Inn®
SIX G'S SUBDIVISION
COVINGTON, LOUISIANA

REVISIONS
05-14-01

DATE
11-01-00

DRAWN BY

SHEET
A1.8