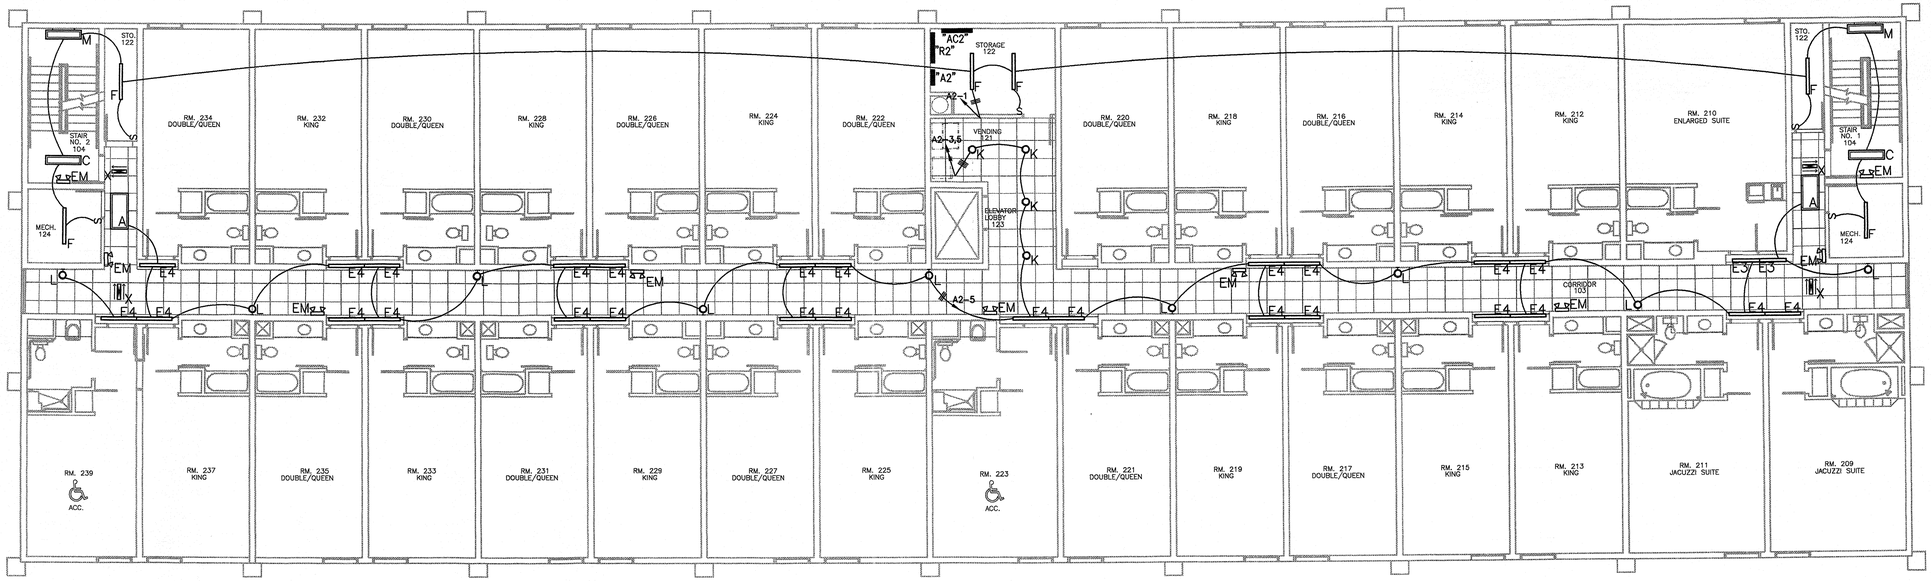

NORTH

1 SECOND FLOOR LIGHTING PLAN

SCALE: 1/8" = 1'-0"

SECOND FLOOR LIGHTING PLAN NOTES

1. VERIFY THE EXACT LOCATION OF ALL RECESSED LIGHT FIXTURES WITH THE ARCHITECTURAL REFLECTED CEILING PLAN.
2. VERIFY THE EXACT LOCATION OF ALL LIGHT SWITCHES WITH THE ARCHITECT PRIOR TO ROUGH-IN.
3. VERIFY THE EXACT LOCATION OF ALL WALL MOUNT LIGHT FIXTURES WITH THE ARCHITECT PRIOR TO ROUGH-IN.
4. CONNECT EXIT AND EMERGENCY LIGHTS AHEAD OF THE LIGHT SWITCH IN THE AREA SERVED.
5. WALL MOUNT TYPE "EM" EMERGENCY LIGHTS 7'-6" AFF.
6. WALL MOUNT TYPE "L" LIGHT FIXTURES 6'-8" AFF, TO BOTTOM OF FIXTURE.

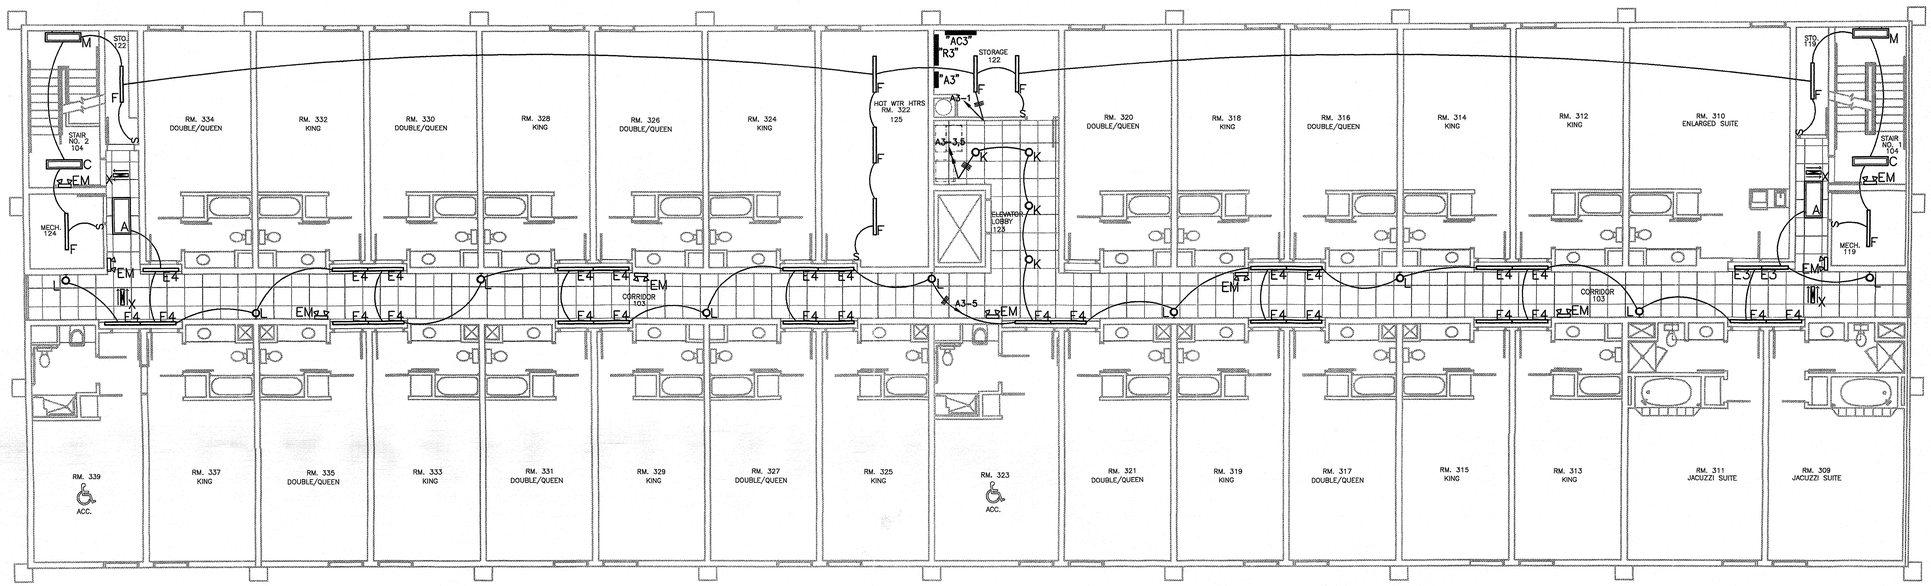

NORTH

2 THIRD FLOOR LIGHTING PLAN

SCALE: 1/8" = 1'-0"

THIRD FLOOR LIGHTING PLAN NOTES

1. VERIFY THE EXACT LOCATION OF ALL RECESSED LIGHT FIXTURES WITH THE ARCHITECTURAL REFLECTED CEILING PLAN.
2. VERIFY THE EXACT LOCATION OF ALL LIGHT SWITCHES WITH THE ARCHITECT PRIOR TO ROUGH-IN.
3. VERIFY THE EXACT LOCATION OF ALL WALL MOUNT LIGHT FIXTURES WITH THE ARCHITECT PRIOR TO ROUGH-IN.
4. CONNECT EXIT AND EMERGENCY LIGHTS AHEAD OF THE LIGHT SWITCH IN THE AREA SERVED.
5. WALL MOUNT TYPE "EM" EMERGENCY LIGHTS 7'-6" AFF.
6. WALL MOUNT TYPE "L" LIGHT FIXTURES 6'-8" AFF, TO BOTTOM OF FIXTURE.

ASSOCIATES
Daniel T. Calongne and
7911 Wrenwood Blvd., Suite D
Baton Rouge, Louisiana 70809
voice (225)922-9223 fax (225) 922-9414

ROY HENDRICK AIA ARCHITECT
5647 GALERIA DRIVE, SUITE H
BATON ROUGE, LOUISIANA 70816
(225)-293-6363

STATE OF LOUISIANA
DANIEL T. CALONGNE
REG. No. 15220
REGISTERED PROFESSIONAL ENGINEER IN ELECTRICAL ENGINEERING

Hampton Inn®
SIX G'S SUBDIVISION
COVINGTON, LOUISIANA

REVISIONS
5-14-01

DATE
11-17-00

DRAWN BY

SHEET
E2.4