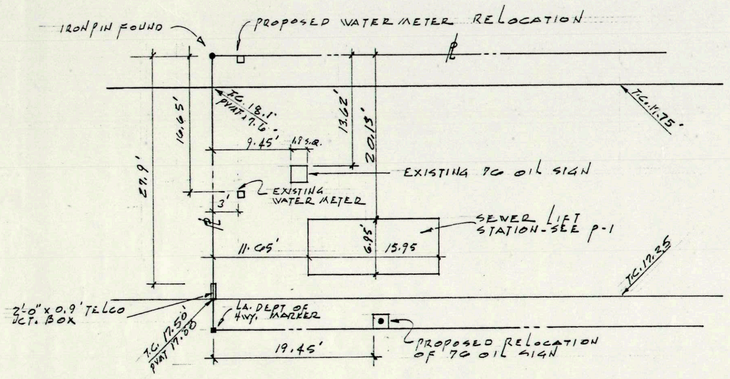

LARGE SCALE PLAN @ DRIVE ENTRANCE
SCALE: 1" = 10'-0"

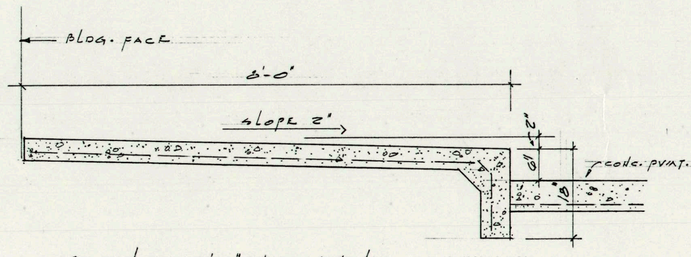

DETAIL OF 8'-0" WIDE WALKS
SCALE: 3/4" = 1'-0"

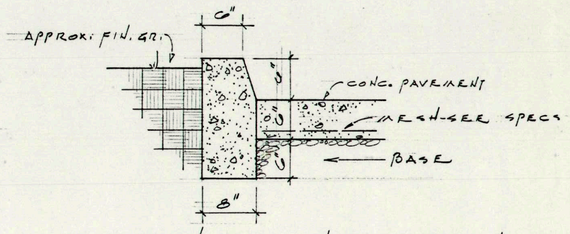

TYPICAL VERTICAL CURB DETAIL
SCALE: 1" = 1'-0"

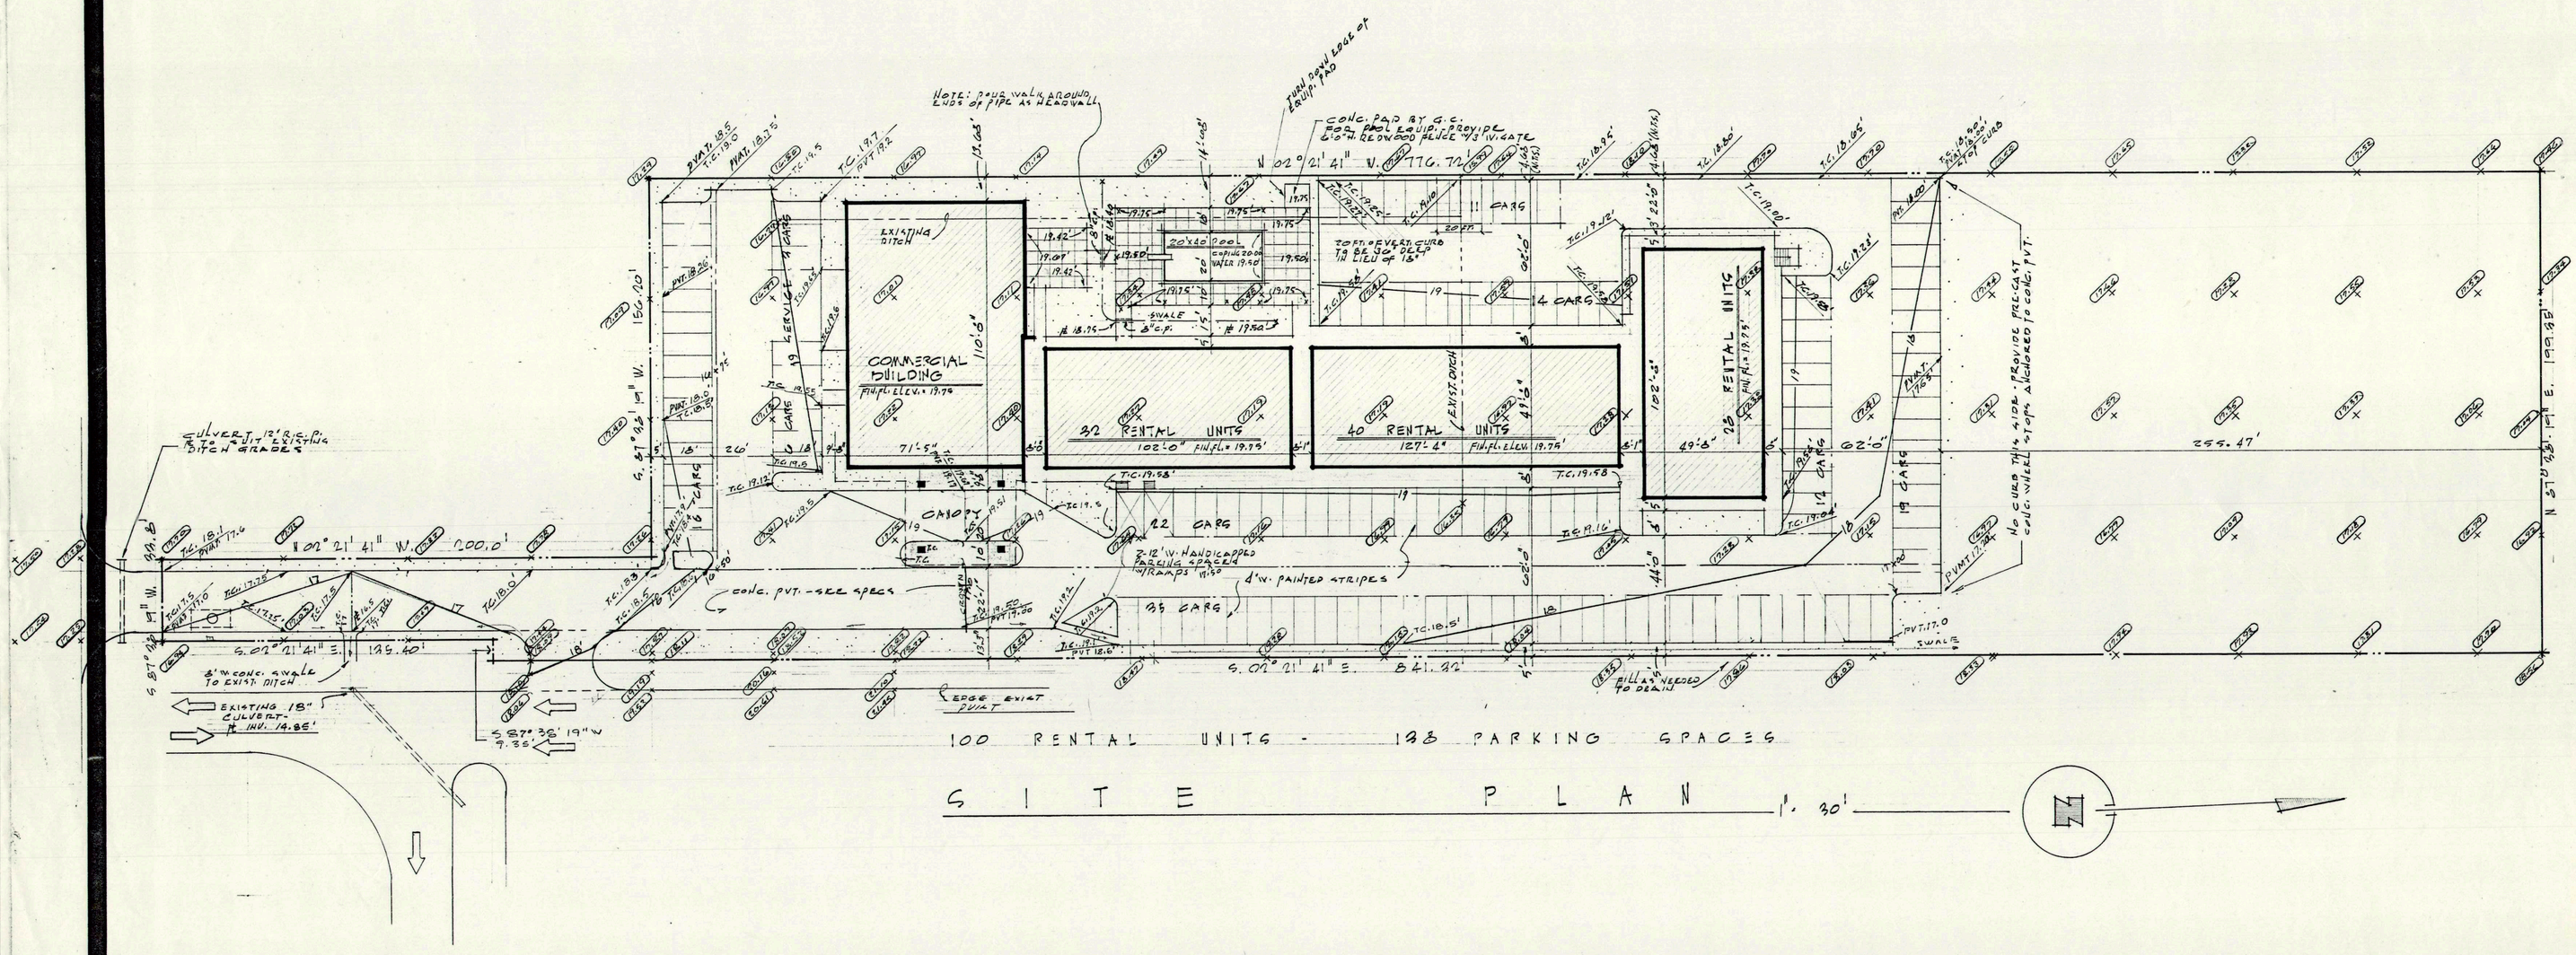

SITE PLAN 1" = 30'

DRAWN	DESCRIPTION	CHECK
[illegible]		
GRADES - J.W.		
REV. 6/14/58 WEE		

A MOTEL
FOR
SLIDELL, LOUISIANA

COMM. NO. 75274

DATE

SHEET NO. A-1

BRUNING 40-107 17858 FORM #4