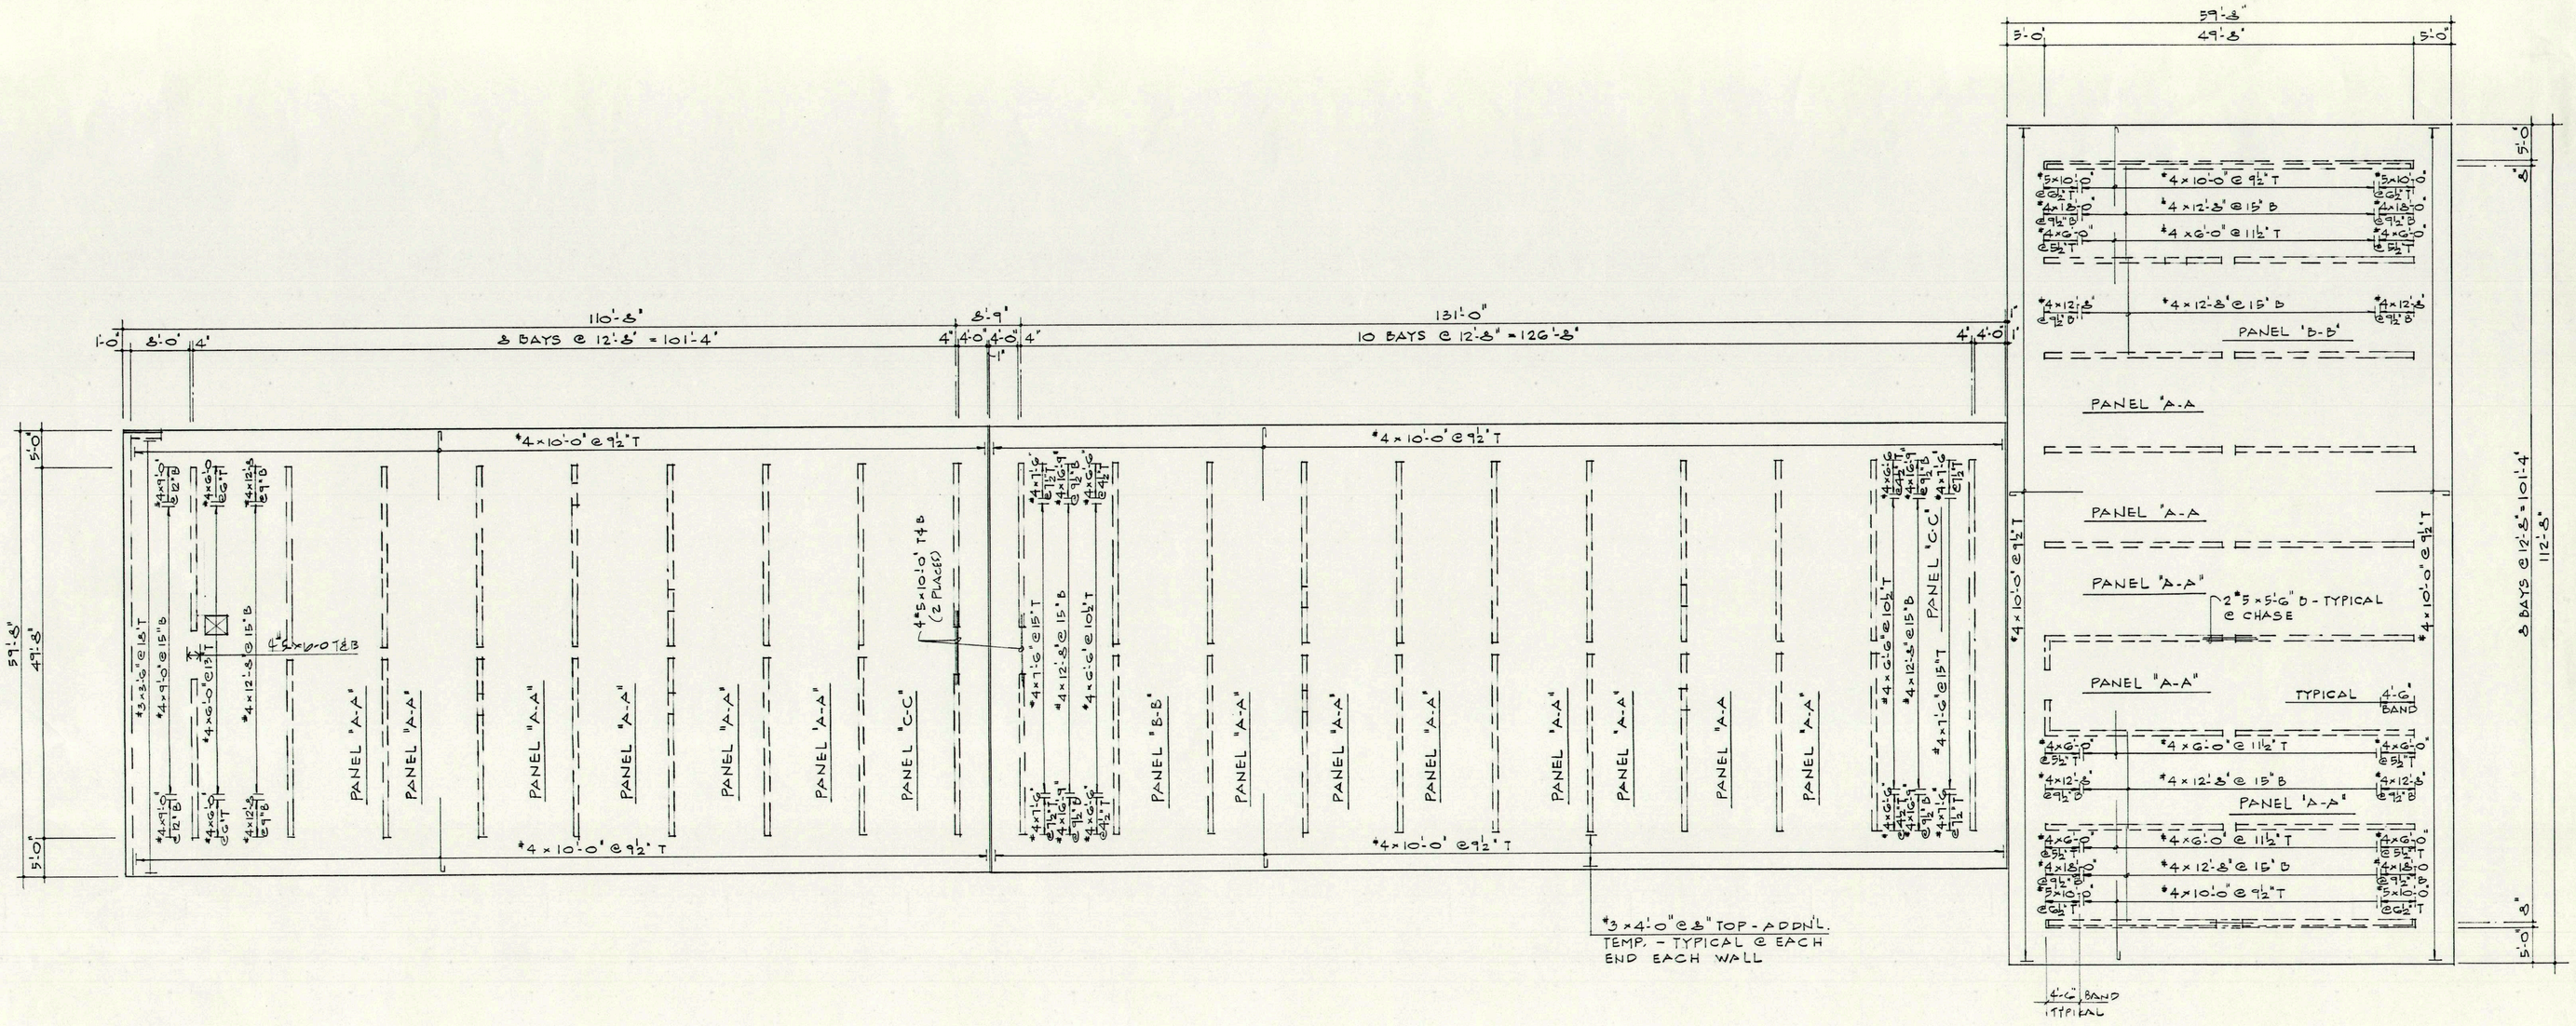


## ROOF PLAN 3/32" = 1'-0"

5" CONCRETE SLAB #3 @ 11" TEMP.

NOTES

STAGGER TOP BARS - SEE SHEET S-2

SEE STANDARD DETAIL #52 FOR SECTIONS

| DRAWN | DESCRIPTION | CHECK |
|---|---|---|
| | | |
| | | |
| | | |
| | | |
| | | |
| | | |
| | | |

**A MOTEL**
**FOR**
**SLIDELL, LOUISIANA**

THESE PLANS ARE THE PROPERTY OF THE ARCHITECT. THEY SHALL ONLY BE USED FOR THE CONSTRUCTION OF THE BUILDING DESIGNATED IN THE TITLE BLOCK. NO CHANGES ABSOLUTELY NONE, WILL BE MADE WITHOUT THE APPROVAL OF THE ARCHITECT AND UPON COMPLETION OF THE JOB, ALL PLANS AND SPECIFICATIONS SHALL BE RETURNED TO THE ARCHITECT.

ARCHEON
ARCHITECTS · ENGINEERS
3180 AIRWAYS · MEMPHIS, TENNESSEE 38116

COMM. NO. 75274

DATE

SHEET NO. S-3