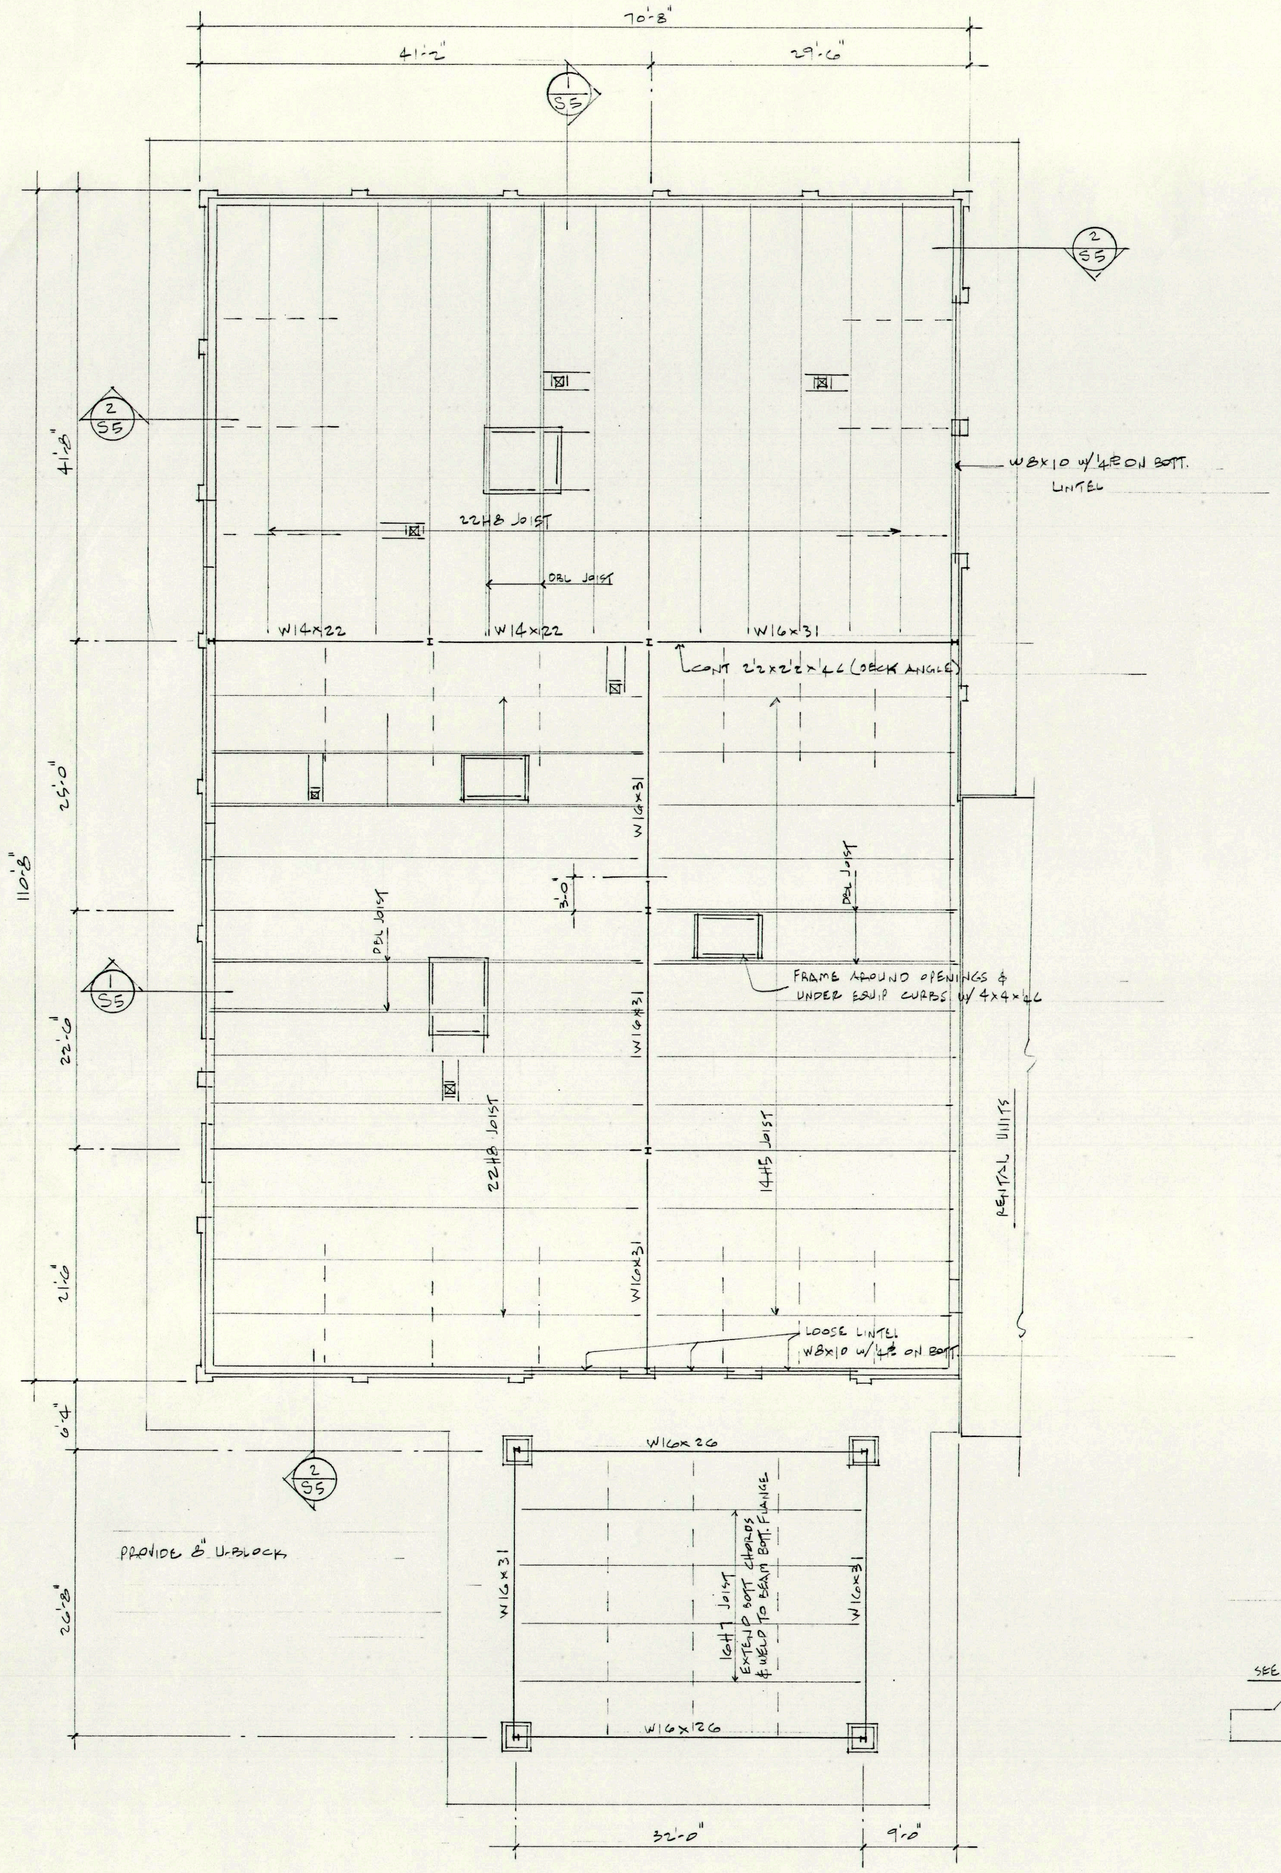

1½" 22 GA. METAL DECK

COMMERCIAL BUILDING ROOF FRAMING PLAN

⅛" = 1'-0"

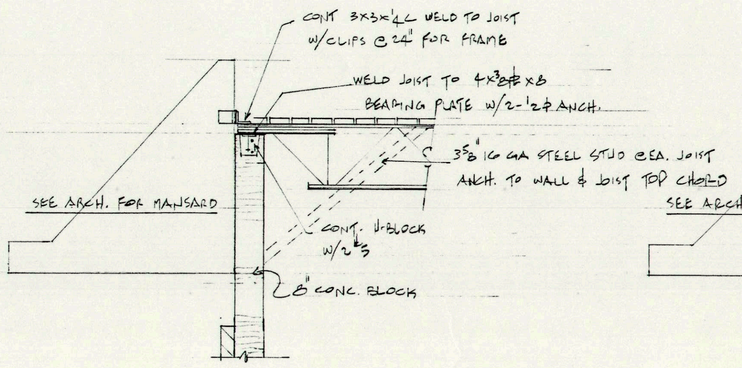

1 / S5

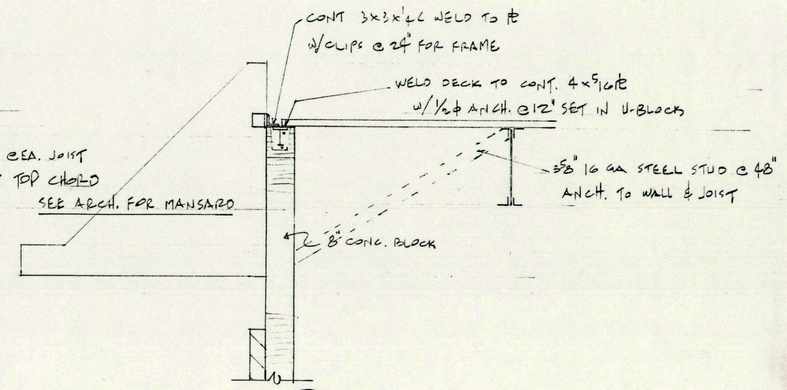

2 / S5

DRAWN	DESCRIPTION	CHECK

A MOTEL
FOR
SLIDELL, LOUISIANA

COMM. NO. 75274

DATE

SHEET NO. S-5

BRUNING 40-107 17658 FORM #4