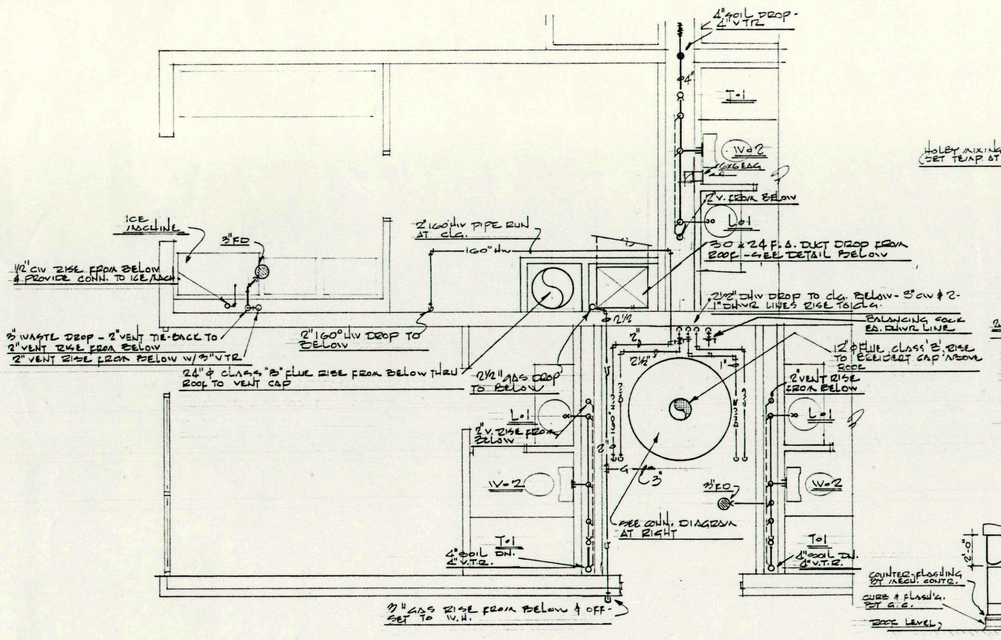

SECOND FLOOR PLAN

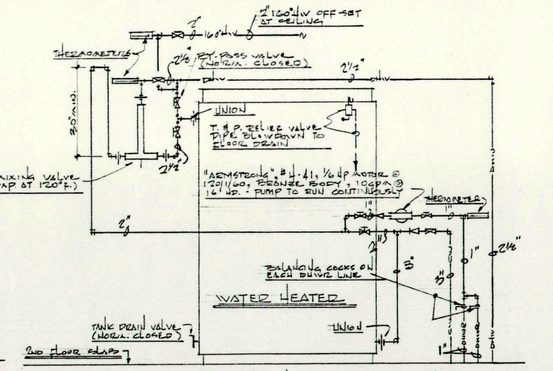

WATER HEATER CONNECTION DIAG.

SCHEMATIC ONLY

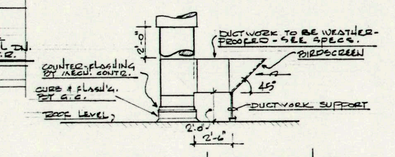

DET. OF F.A. INTAKE ON ROOF

NOT TO SCALE

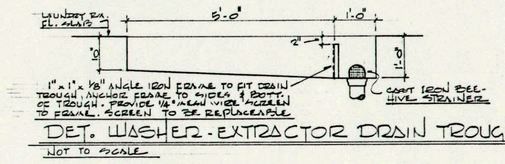

DET. WASHER-EXTRACTOR DRAIN TROUGH

NOT TO SCALE

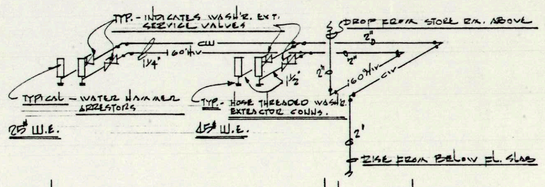

WASHER-EXTRACTOR WATER CONNECTION DIAGRAMS

SCHEMATIC ONLY.

LAUNDRY EQUIPMENT SCHEDULE

THE FOLLOWING LAUNDRY EQUIPMENT USED FOR DESIGN LOAD PURPOSES AND IS SUGGESTED ONLY TO OWNER. OWNER TO MAKE FINAL SELECTION OF LAUNDRY EQUIPMENT & FURNISH SAME TO GEN. CONTR., GEN. CONTR. TO RECEIVE, STORE, UN-CRATE, AND SET INTO PLACE ALL SUCH EQUIPMENT AS GIVEN IN PROJECT SPECS. - APPROPRIATE TRADES TO PROVIDE ROUGH-IN AND FINAL CONNS. AS INDICATED ON THESE PLANS AND/OR AS REQUIRED.

25# WASH'R. EXTRACTOR	"ECON SYSTEMS", 8303 TAHLULAHONA ROAD, NEW ORLEANS, LA. 38118, MODEL NO. "500-B", 1/3 HP & 1½ HP MOTORS AT 208/3/60, WATER CONSUMPTION @ 30 GPM OF 160° HW; 45 GPM CW. SEE WASHER WATER CONN. DIAGRAM THIS SHEET.
25# WASH'R. EXTRACTOR	"ECON SYSTEMS", MODEL NO. "760 WASHMASTER", WITH 1 HP & 2 HP MOTORS AT 208/3/60. 1/3 HP MOTOR AT 230/1/60. WATER CONSUMPTION: 120 GPM OF 160° HW; 30 GPM CW. SEE WASHER WATER CONN. DIAGRAM THIS SHEET SHEET.
110# DRYER	"ECON SYSTEMS", MODEL NO. "110 GH", WITH 1½ H.P. MOTORS AT 208/3/60, 200,000 BTUH INPUT AT 480/3/60. APPROX. 2000 CFM AIR FLOW THRU DRYERS.

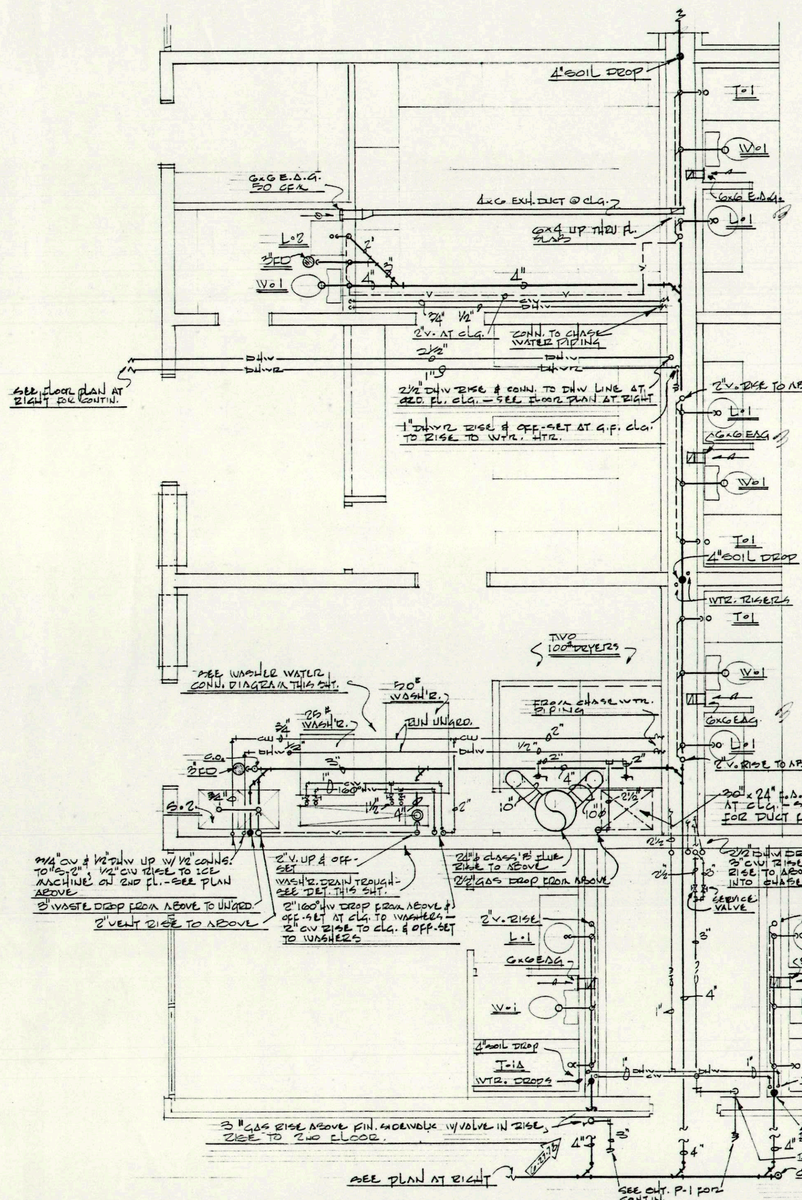

GROUND FLOOR PLAN

SERVICE AREA PLUMBING & VENTILATION PLANS

SCALE: 1/4" = 1'-0"

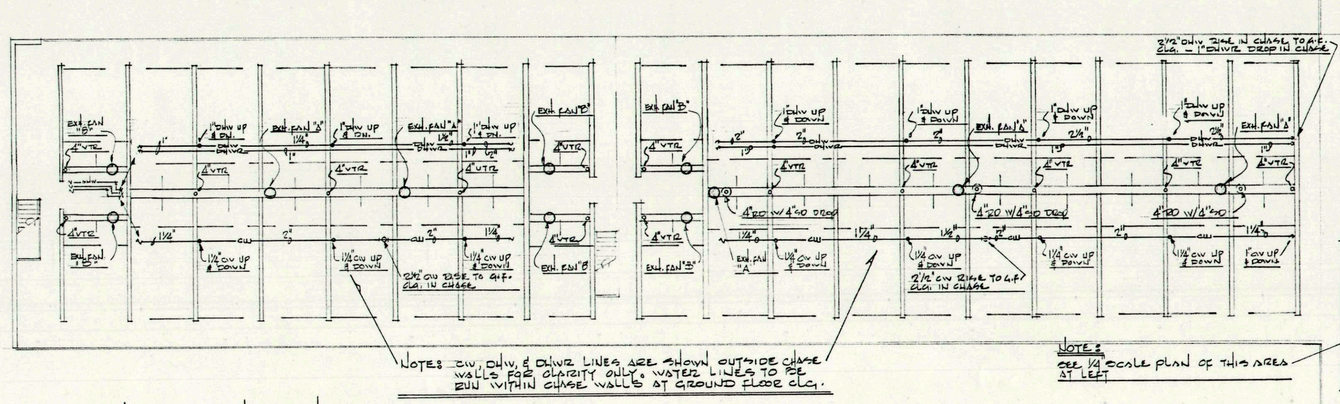

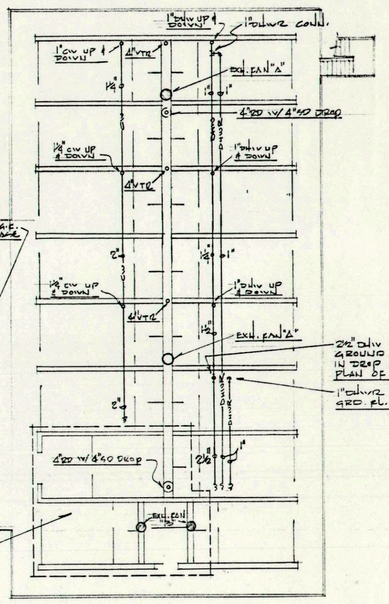

SECOND FLOOR PLAN

EXHAUST FAN SCHEDULE

THE FOLLOWING EXH. FANS ARE AS MANUFACTURED BY "GREENHECK FAN & VENTILATOR CO., INC.", EACH FAN TO BE EQUIPPED WITH BIRDSCREEN, DISCONNECT DEVICE, BACKDRAFT DAMPER.

EXH. FAN "A"	MODEL No. "CE-12-0" W/ 1/20 HP MOTOR @ 120/1/60, 2683 FT./MIN. TIP SPEED, 755 CFM EXHAUST AT 1/8" STATIC PRESSURE.
EXH. FAN "B"	MODEL No. "CE-7-E" W/ 1/20 HP MOTOR @ 120/1/60, 1992 FT./MIN. TIP SPEED, 115 CFM EXHAUST AT 1/8" STATIC PRESSURE.

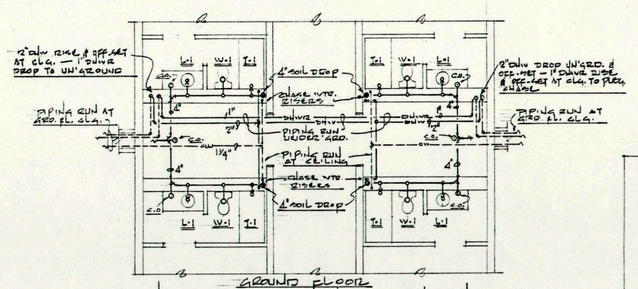

GEN. STORAGE RM. PLBG. PLAN

SCALE: 1/8" = 1'-0"

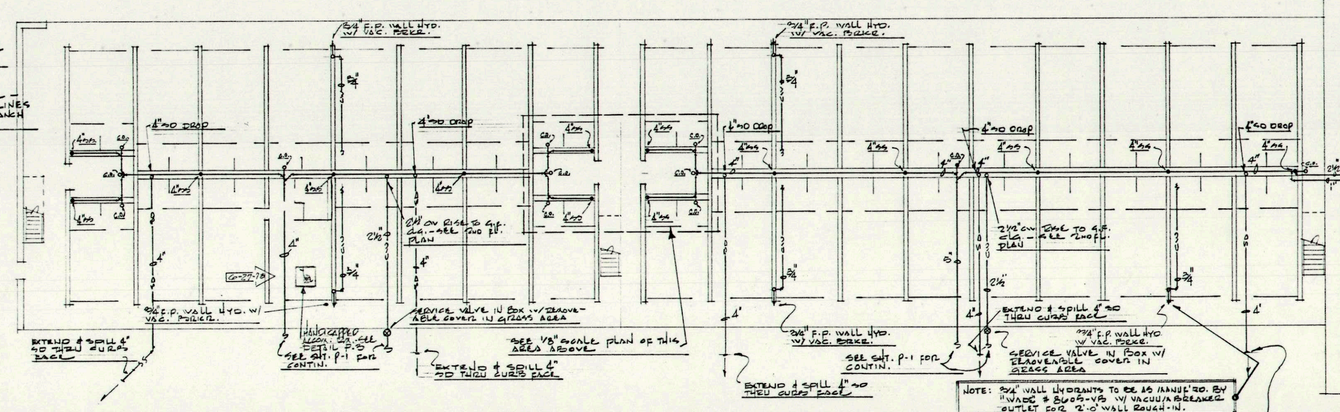

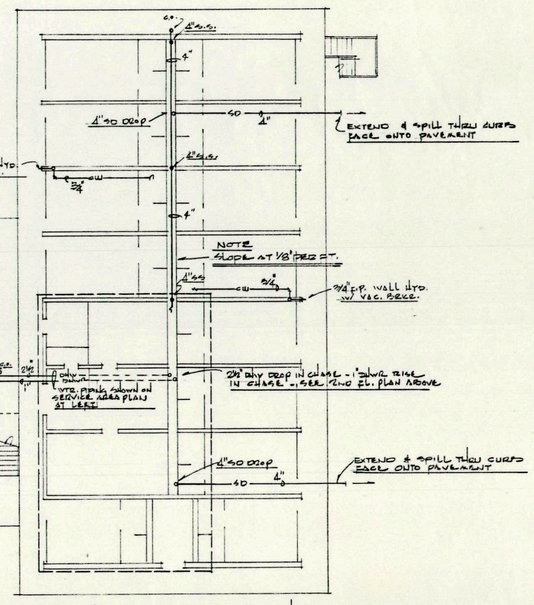

GROUND FLOOR PLAN

RENTAL UNIT BUILDINGS PLUMBING & VENTILATION PLANS

SCALE: 1/16" = 1'-0"

DRAWN	DESCRIPTION	CHECK
6-27-78	MOVE GAS PIPE RISE AT EQUIP. RA. - ADD HANDICAPPED ACCOM. RM.	

A MOTEL
FOR
SLIDELL, LOUISIANA

COMM. NO. 75274

DATE

SHEET NO. P-2

BRUNING 40-107 17858 FORM #4