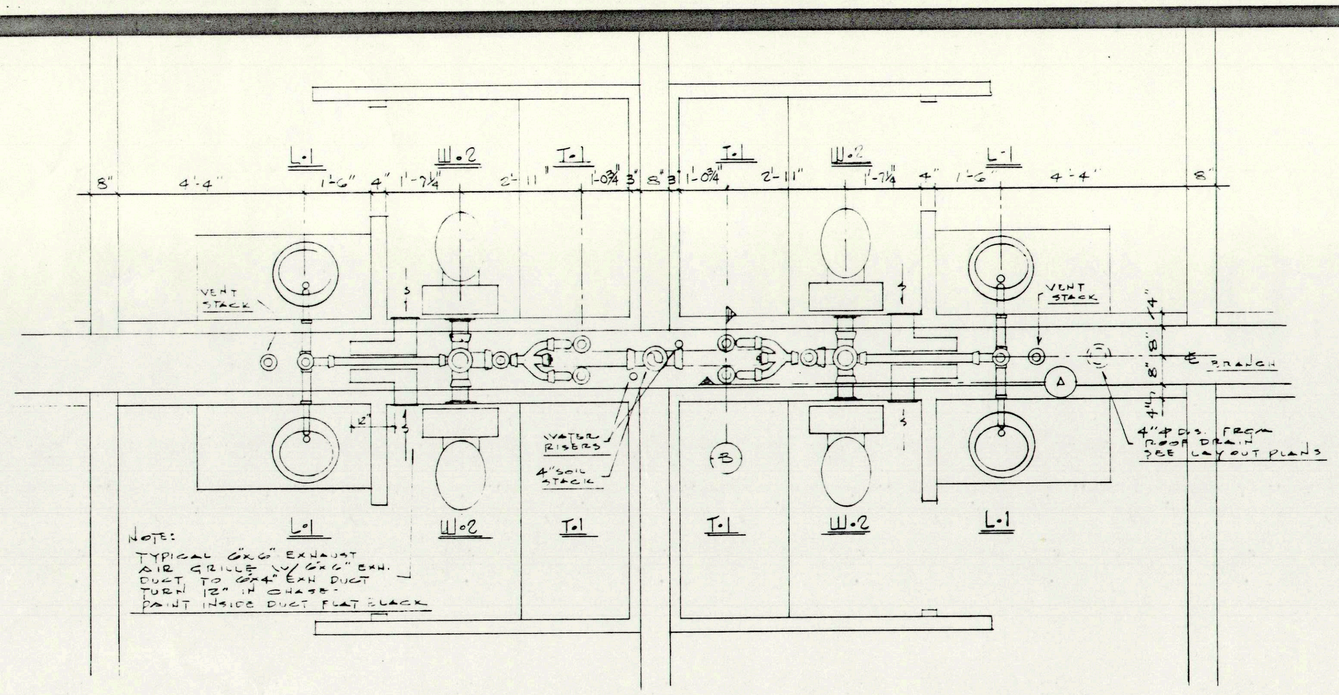

TYPICAL RENTAL UNITS BATH LAYOUT @ 2ND FLOOR

SCALE 1/2" = 1'-0"

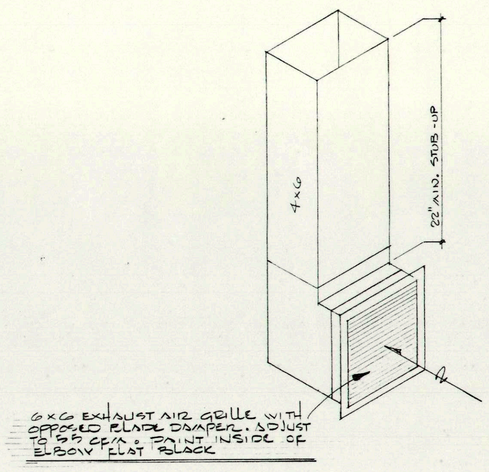

DET. OF GRD. FLOOR BATH EXHAUST STUB-UP

NOT TO SCALE

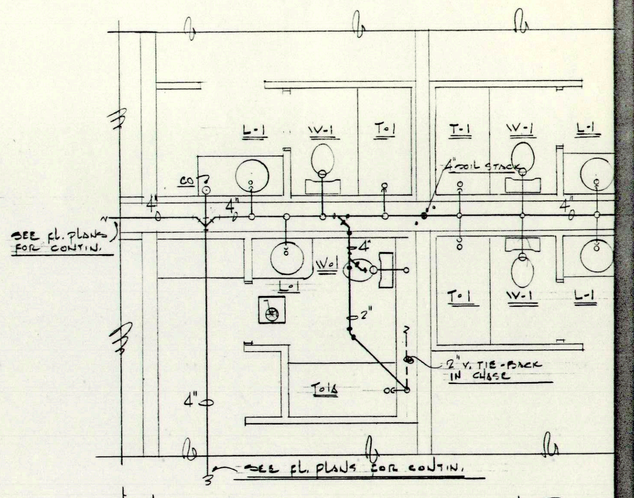

HANDICAPPED ACCOMMODATION RM.

SCALE 1/4" = 1'-0"

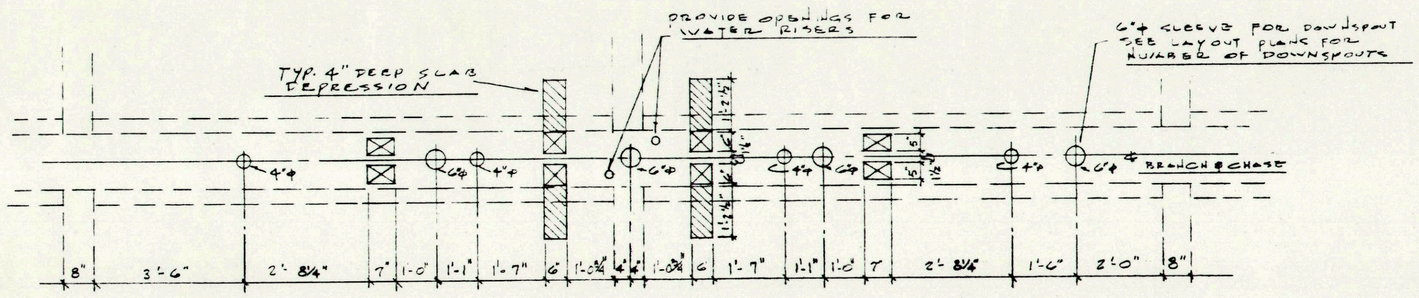

TYPICAL BATH OPENING PLAN @ 2ND FLOOR

SCALE 1/2" = 1'-0"

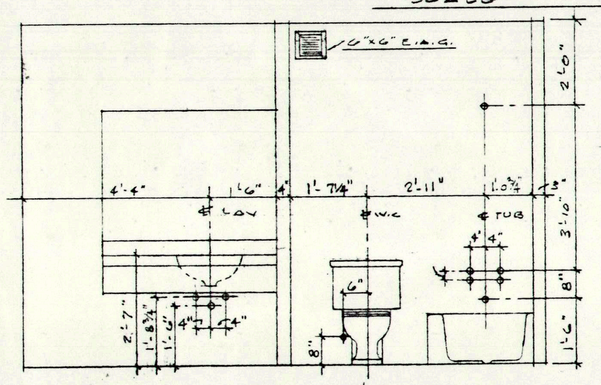

TYPICAL ROUGH-IN ELEVATION

SCALE 1/2" = 1'-0"

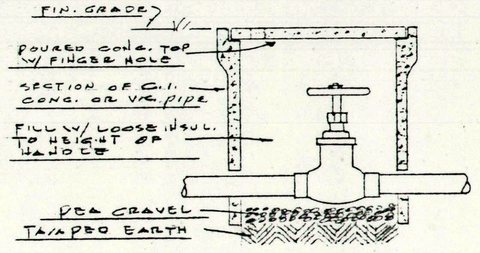

WATER SERVICE VALVE DETAIL

NO SCALE

ALL WATER PIPING OUTSIDE THE STRUCTURES SHALL BE RUN BELOW FROST LINE. WHERE DEPTH IS GREATER THAN 2'-0" PROVIDE VALVE HANDLE EXTENSION

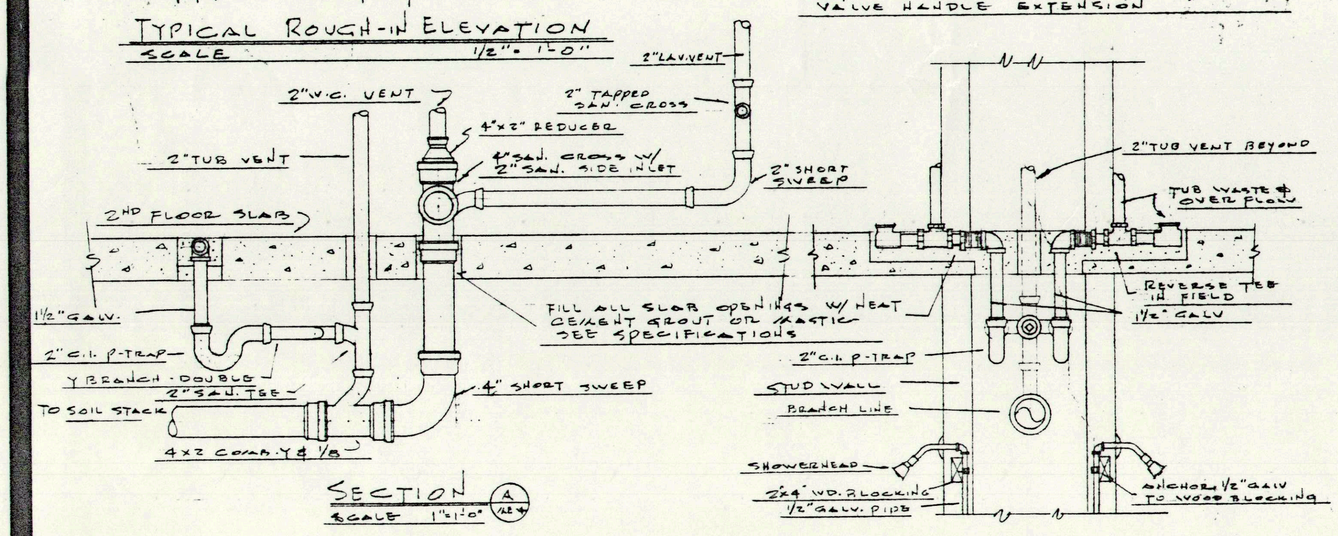

SECTION (A) 1/2"=1'-0"

SECTION (B) 1/2"=1'-0"

PIPING DETAILS @ 2ND FLOOR BATH

SCALE AS NOTED

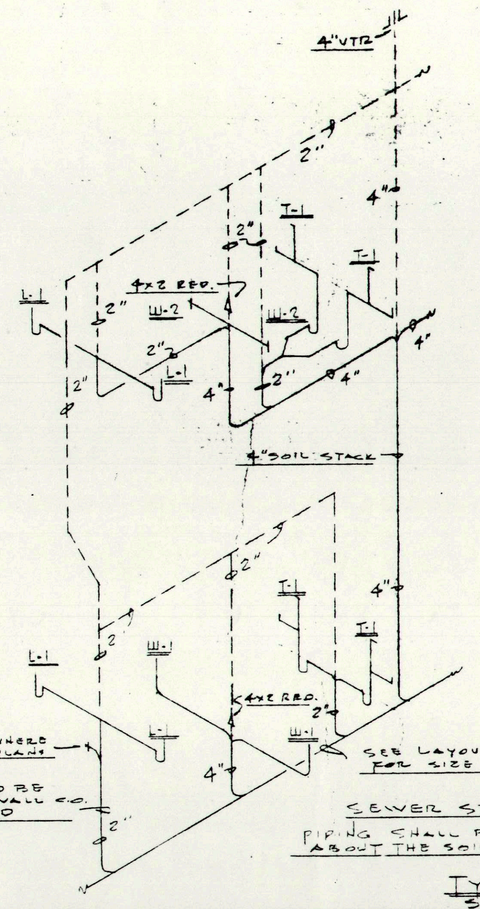

SEWER STACK

PIPING SHALL BE SYMETRICAL ABOUT THE SOIL STACK

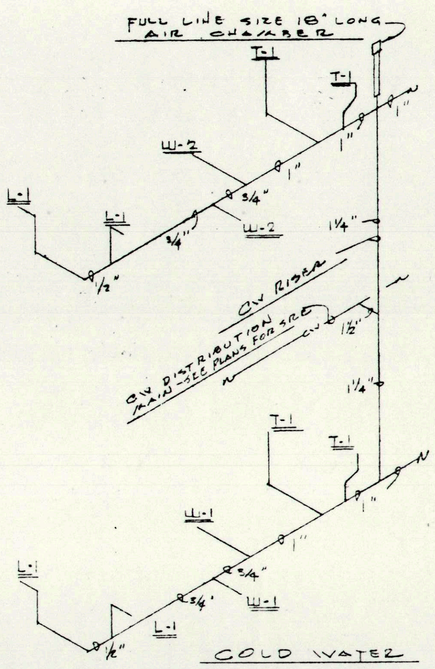

COLD WATER

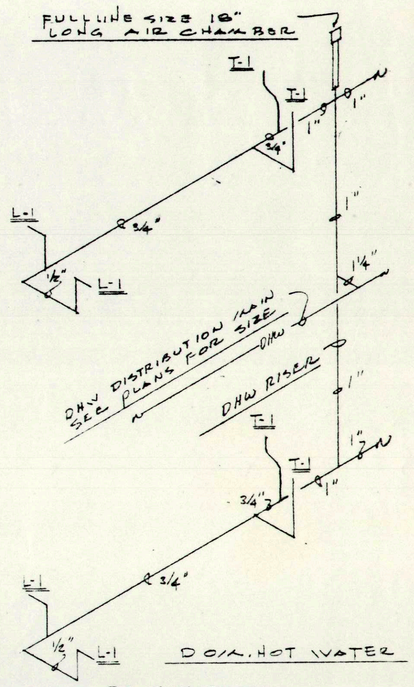

HOT WATER

WATER PIPING SHALL BE SYMETRICAL ABOUT THE WATER RISER

TYPICAL BATH PIPING DIAGRAMS

SCHEMATIC ONLY NOT TO SCALE

DRAWN	DESCRIPTION	CHECK
J.L.K. 6-27-78	ADD HANDICAPPED RM.	

A MOTEL
FOR
SLIDELL, LOUISIANA

THESE PLANS ARE THE PROPERTY OF THE ARCHITECT. THEY SHALL ONLY BE USED FOR THE CONSTRUCTION OF THE BUILDING SO DESIGNATED IN THE TITLE BLOCK. NO CHANGES, ABSOLUTELY NONE, WILL BE MADE WITHOUT THE APPROVAL OF THE ARCHITECT, AND UPON COMPLETION OF THE JOB, ALL PLANS AND SPECIFICATIONS SHALL BE RETURNED TO THE ARCHITECT.

ARCHEON
ARCHITECTS · ENGINEERS
2930 AIRWAYS • MEMPHIS, TENNESSEE 38116

COMM. NO. 75274

DATE

SHEET NO. P-3