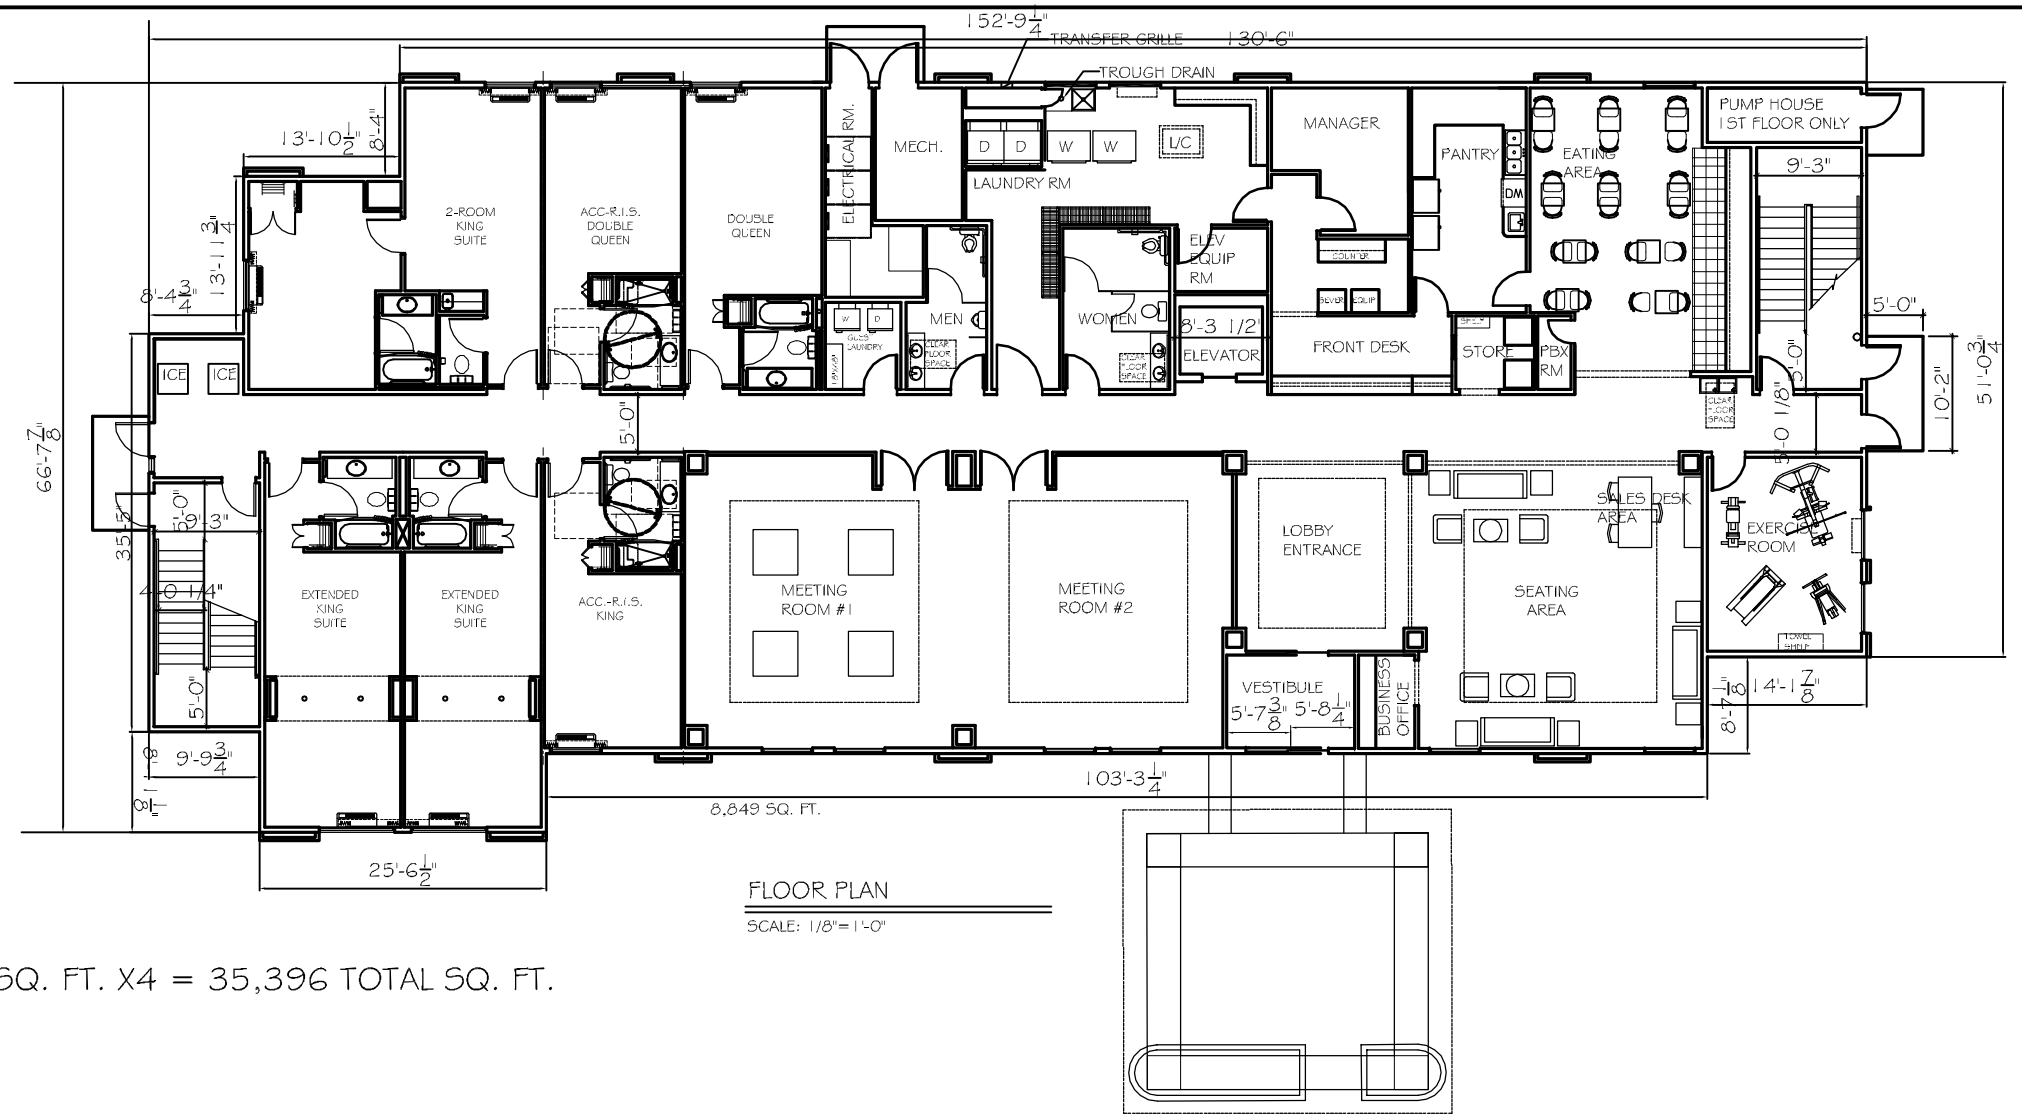

FLOOR PLAN

SCALE: 1/8"=1'-0"

8,849 SQ. FT. X4 = 35,396 TOTAL SQ. FT.

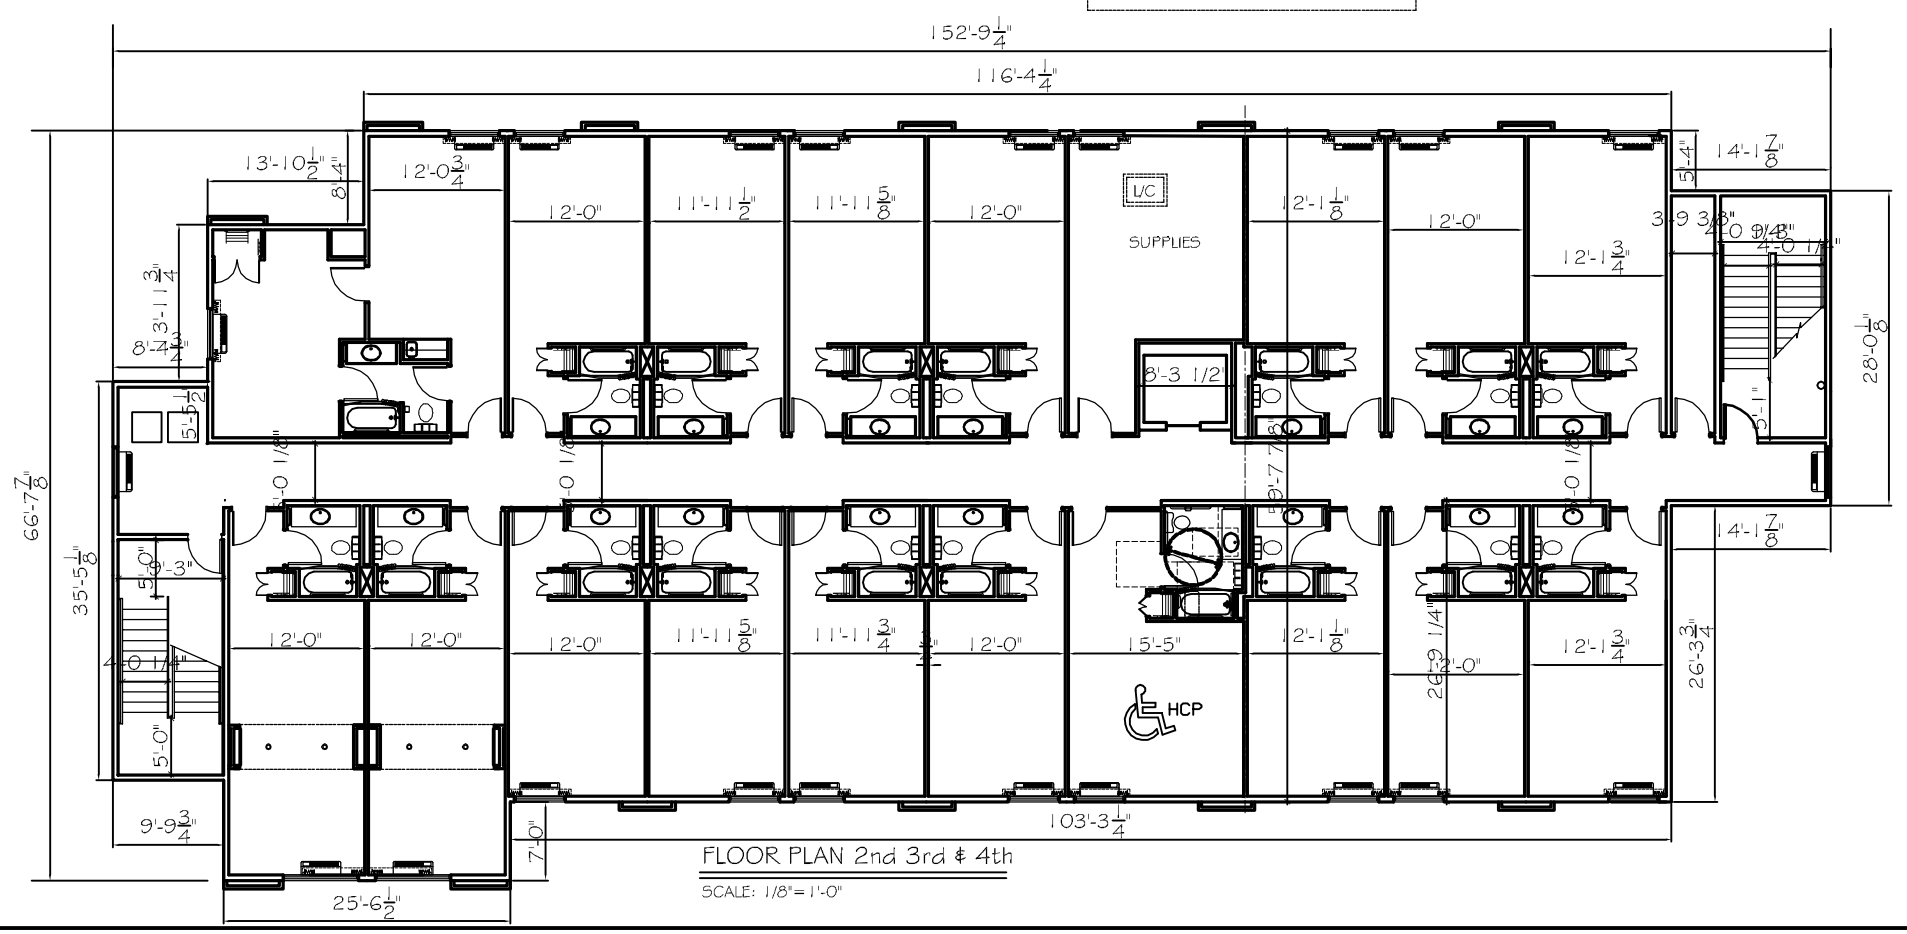

FLOOR PLAN 2nd 3rd & 4th

SCALE: 1/8"=1'-0"

DAMMON ENGINEERING, INC.

CHIEF ENGINEER
EMMETT
DAMMON, P.E.

CHIEF ARCHITECT
ROBERT
WILTSE

554 OLD SPANISH TRAIL
SLIDELL, LA. 70458
OFFICE: 985-643-5832
FAX: 985-641-5950

WEBSITE:
WWW.DAMMONENGINEERING.COM

EMAIL:
DAMMONENG@BELLSOUTH.NET

ARCHITECTURE

ENGINEERING

STUDIES

PLANNING

INVESTIGATION

EXPERT WITNESS

LA QUINTA
INN & SUITES

SPORTSMAN PARK
LOT 14
CABLEA'S PARKWAY
GONZALES
LOUISIANA

GROUND FLOOR
WITH
2ND, 3RD & 4TH
FLOOR

REV:

SCALE: AS NOTED

JOB#:

DATE: 05-07-12

SHEET

A-1

OF