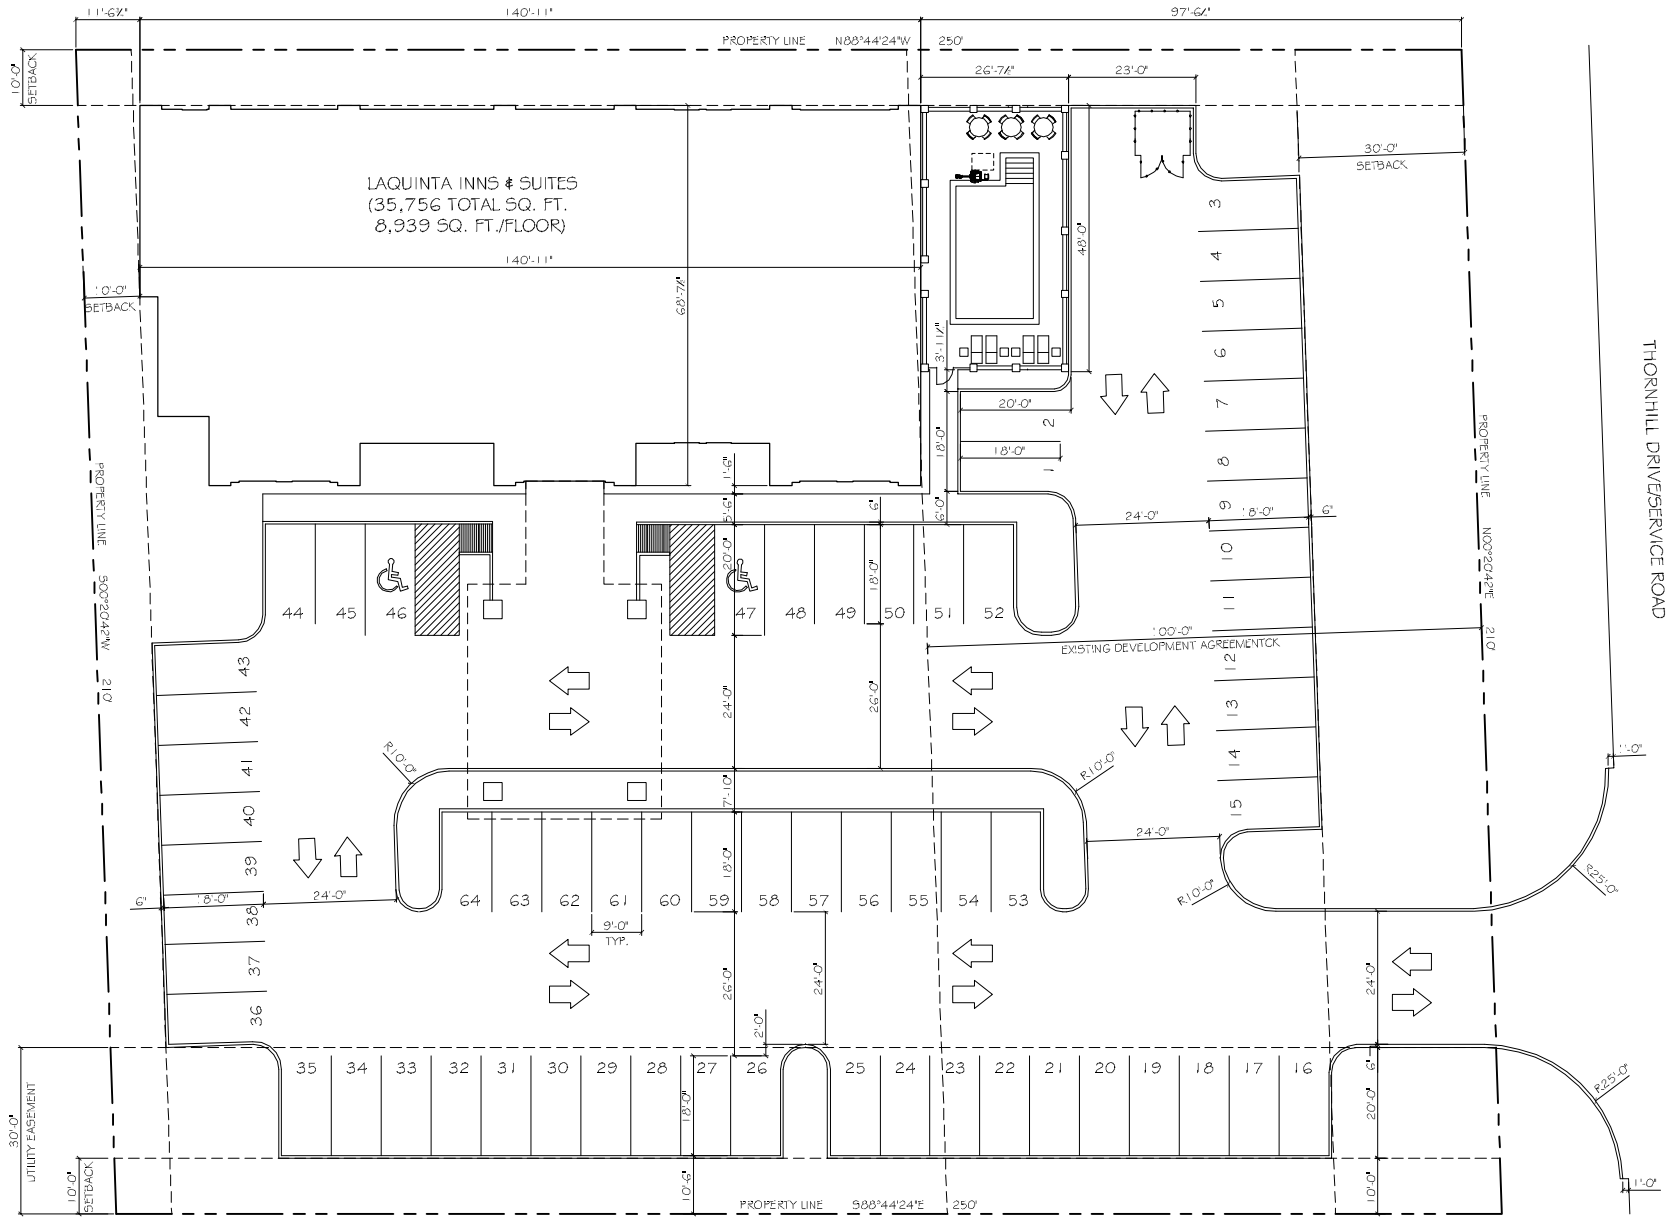

SITE PLAN - SCHEME SIX

SCALE: 1/16"=1'-0"

PARKING REQUIREMENTS:
1.1 SPACE PER GUESTROOM
AND 1 PER FIVE EMPLOYEES,
68 GUESTROOMS x1.1 = 74.8
OR 75 SPACES + 1 = 76 TOTAL
SPACES NEEDED. 64 PROVIDED.

OR

PARKING REQUIREMENTS:
1.1 SPACE PER GUESTROOM
AND 1 PER FIVE EMPLOYEES,
57 GUESTROOMS x1.1 = 62.7
OR 63 SPACES + 1 = 64 TOTAL
SPACES NEEDED. 64 PROVIDED.

4-STORY HOTEL
(68 BEDROOMS TOTAL-
8 EA. FIRST FLOOR AND
20 EA. 2ND-4TH FLOORS)

OR

4-STORY HOTEL
(57 BEDROOMS TOTAL-
3 EA. FIRST FLOOR AND
18 EA. 2ND-4TH FLOORS)

DAMMON ENGINEERING, INC.
Architects & Engineers

CHIEF ENGINEER: EMMETT DAMMON, P.E.
CHIEF ARCHITECT: ROBERT WILTSE
554 OLD SPANISH TRAIL
SLIDELL, LA 70458

dammonengineering.com
dammoneng@bellsouth.net
PHONE: 985-649-5832
FAX: 985-641-5950

LAQUINTA INN & SUITES

HATTIESBURG, MISSISSIPPI

JOB No:	2158	DATE:	12-03-2012
DRAWN BY:	JTL	CHECKED BY:	

REVISIONS

#	DESCRIPTION	DATE

SITE PLAN
SCHEME-6

SHEET No:

C-2