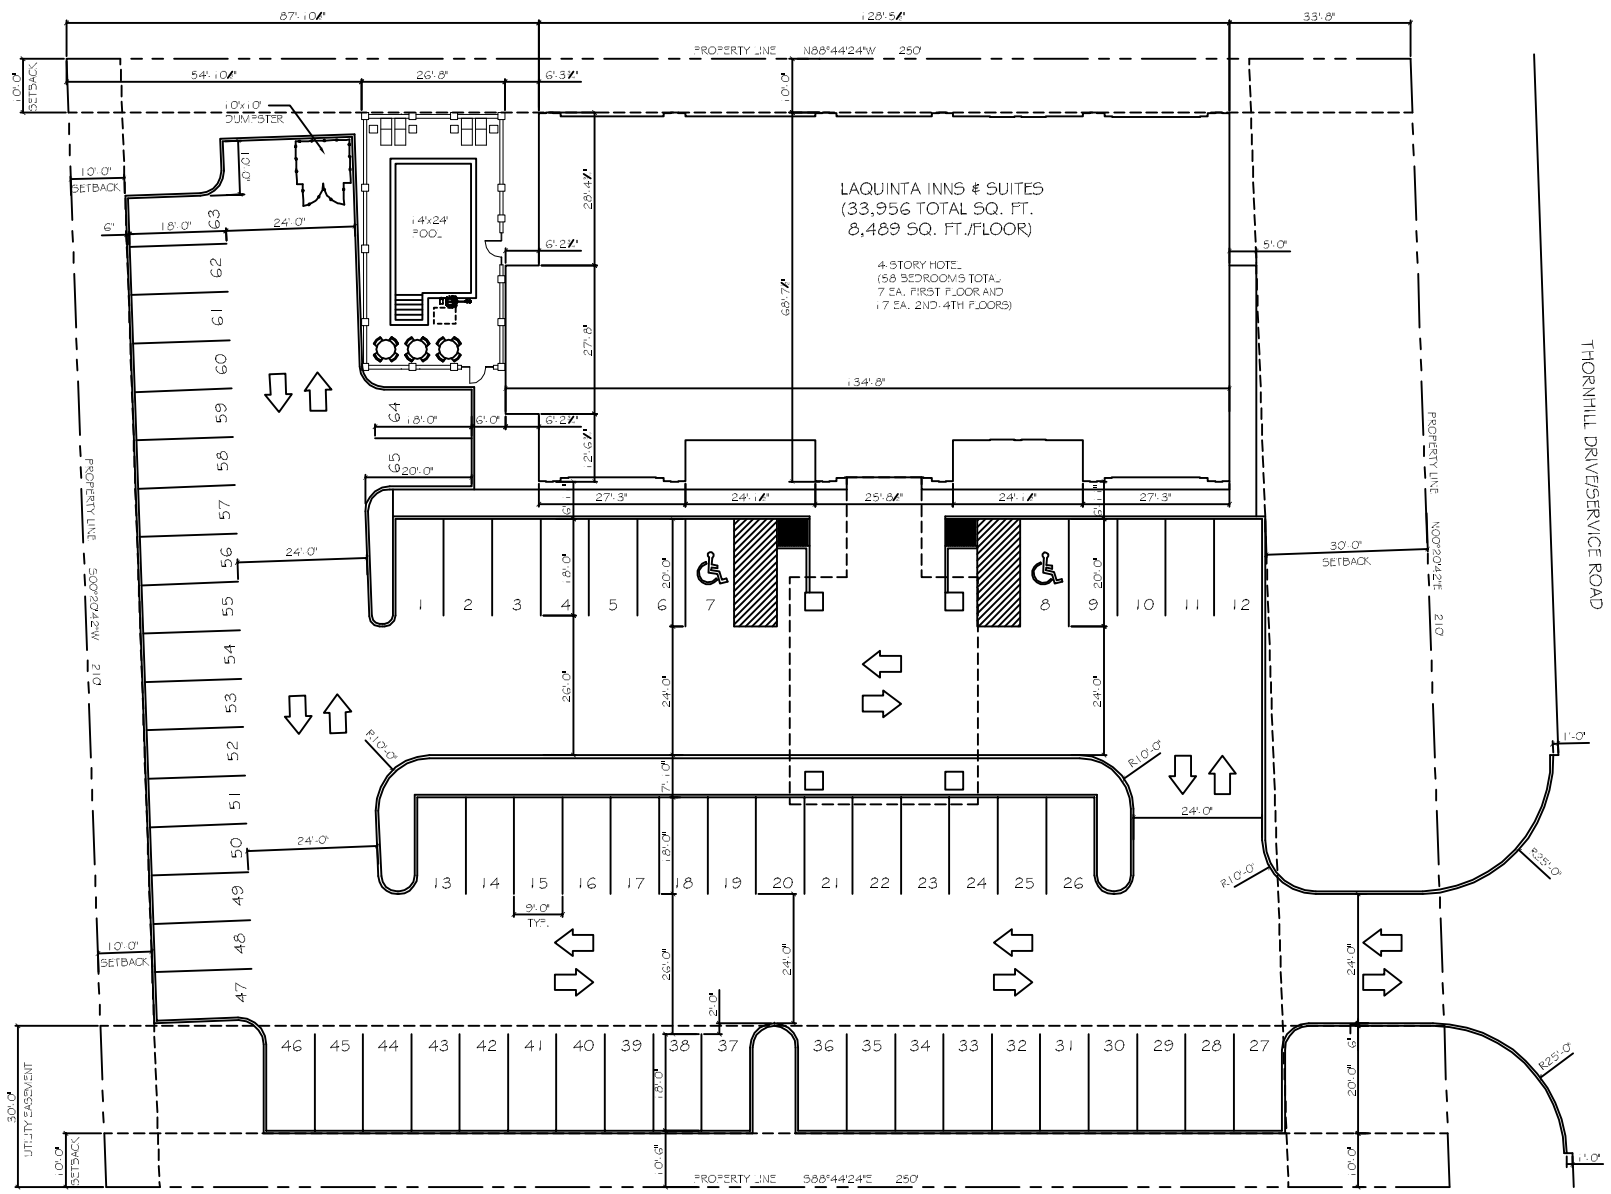

PARKING REQUIREMENTS:
1.1 SPACE PER GUESTROOM
AND 1 PER FIVE EMPLOYEES

PARKING PROVIDED:
64 SPACES AND 1 EMPLOYEE
58 GUESTROOMS x 1.1 = 63.8
OR 64 SPACES + 1 = 65 TOTAL

DAMMON ENGINEERING, INC.
Architects & Engineers

dammoneng@bellsouth.net
PHONE: 985.649.5632
FAX: 985.641.9550

CHIEF ENGINEER: EMMETT DAMMON, P.E.
CHIEF ARCHITECT: ROBERT WLTSE
594 OLD SPANISH TRAIL
SLIDELL, LA 70458

LAQUINTA INN & SUITES

HAITEEFUNG MISSISSIPPI

JOB No: 2158	DATE: 11-30-2012
DRAWN BY: JTL	CHECKED BY:

REVISIONS

#	DESCRIPTION	DATE

SITE PLAN
SCHEME-5

SHEET No:

C-2