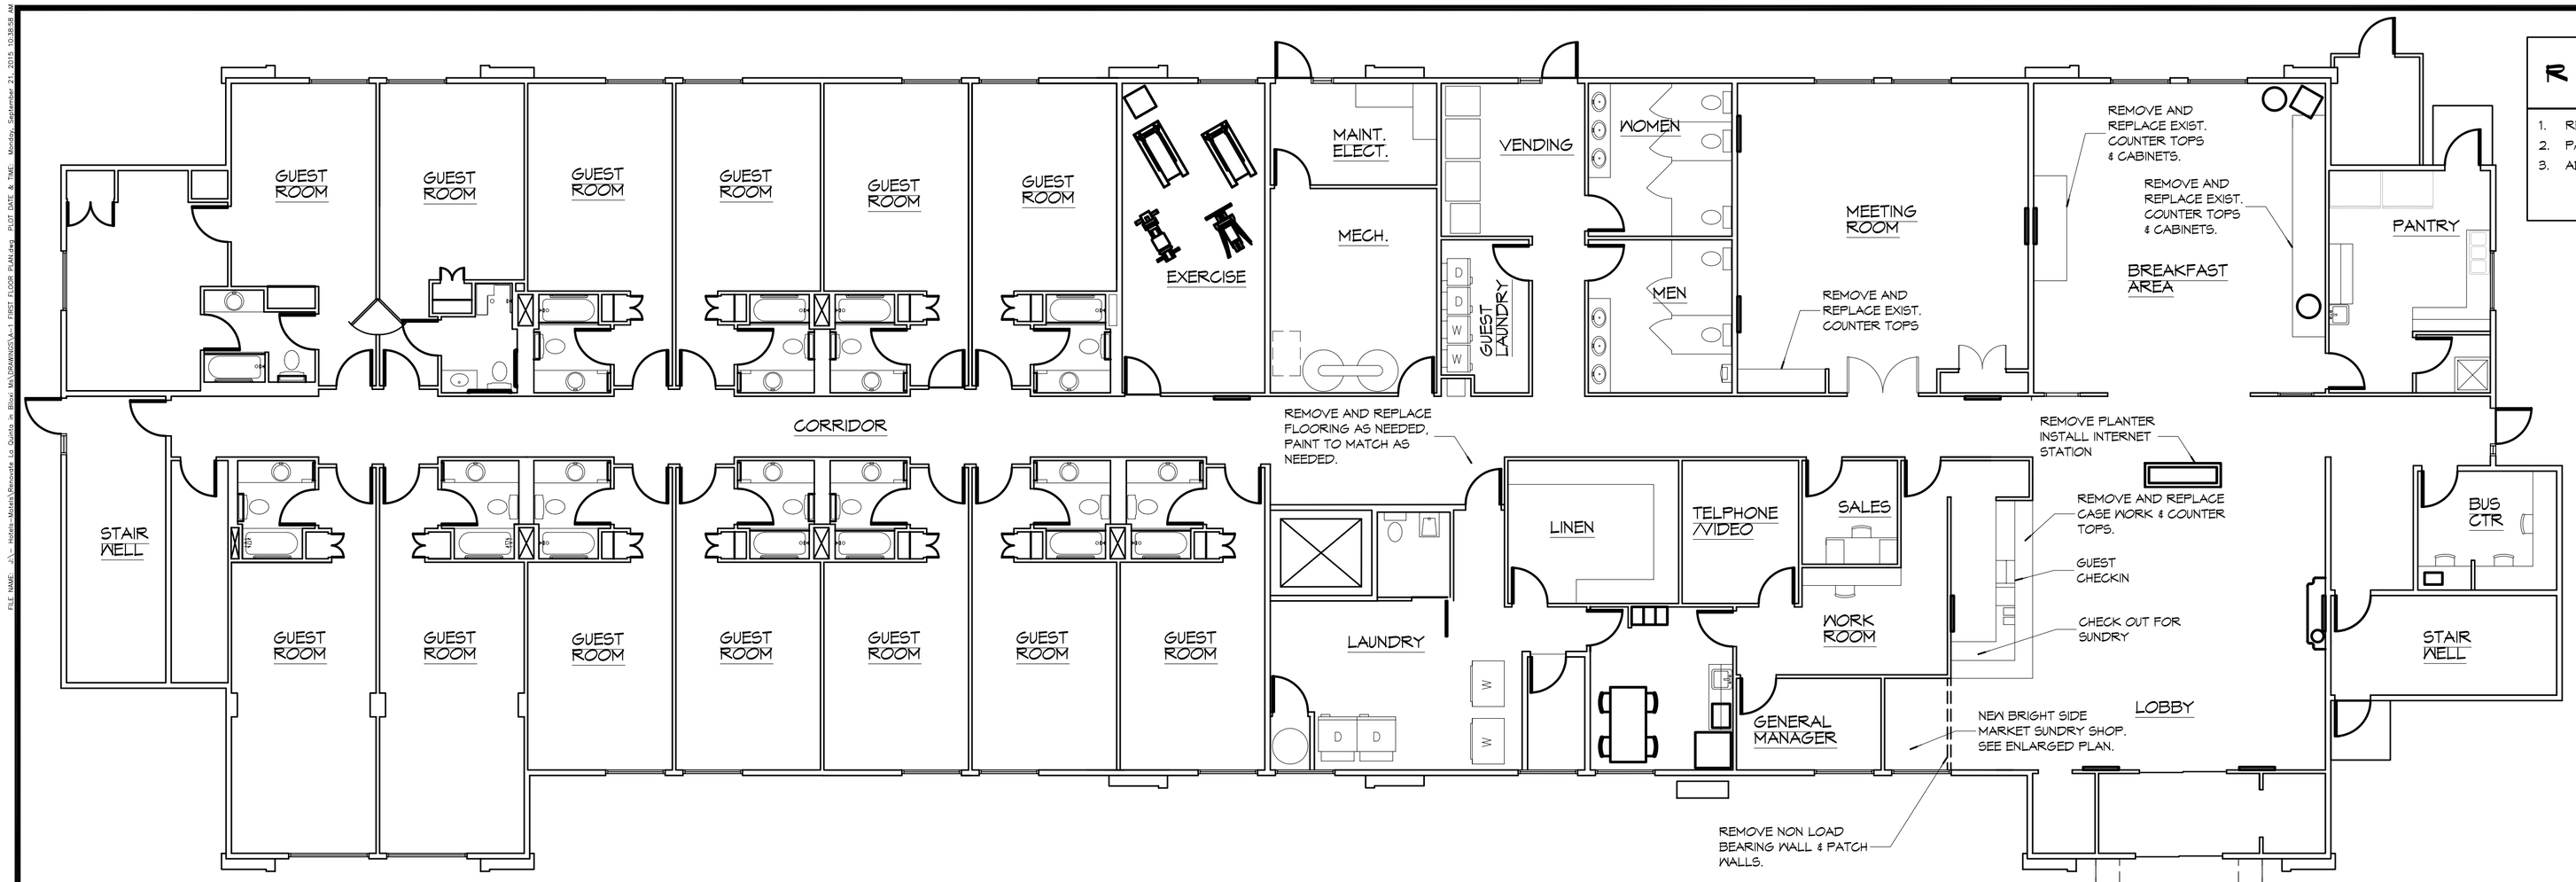

1 ARCHITECTURAL FLOOR PLAN

SCALE: 1/8" = 1'-0"

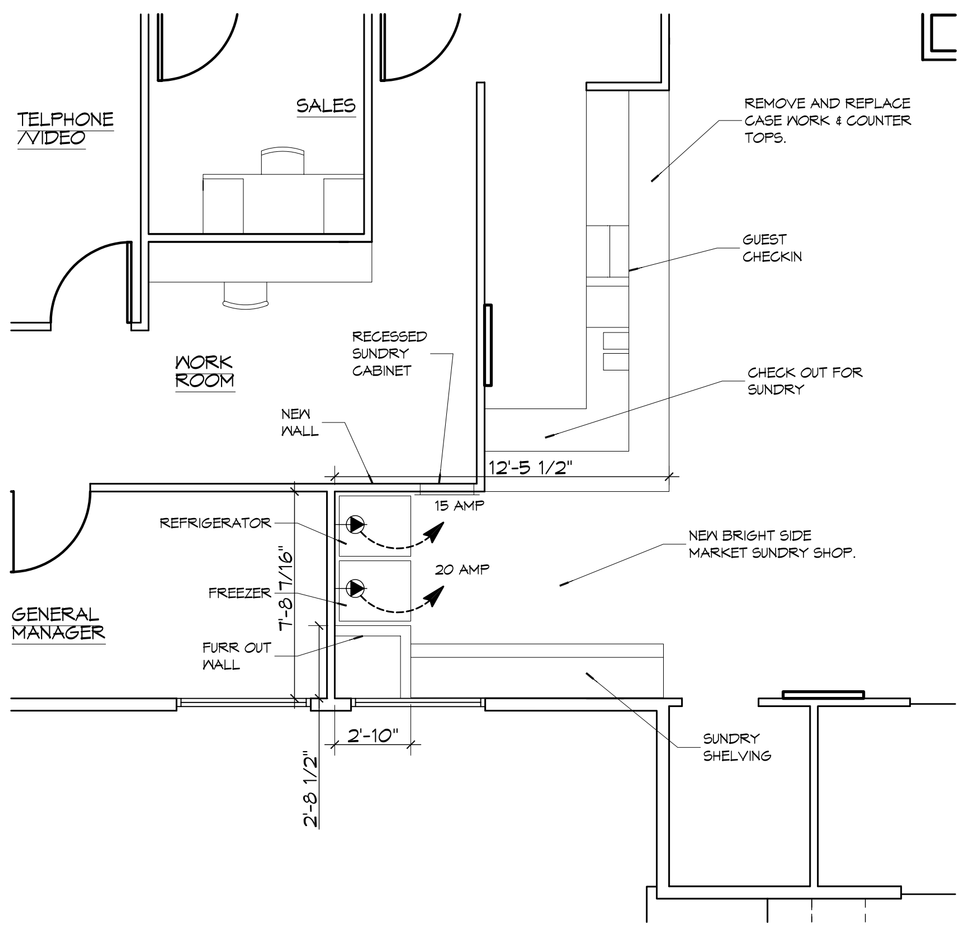

2 ENLARGEDED FLOOR PLAN

SCALE: 1/4" = 1'-0"

RENOVATION NOTES

1. REMOVE AND REPLACE FLOORS AS NEEDED.
2. PAINT TO MATCH AS NEEDED.
3. ADJUST CEILING AS NEEDED TO MATCH IN SUNDRY SHOP.

DAMMON ENGINEERING, INC.
www.dammonengineering.com
info@dammonengineering.com
PH: 985.649.5832 F: 985.649.5950

Chief Engineer: Brian Mistich, PE
554 Old Spanish Trail
Slidell, LA 70458

#	DESCRIPTION	DATE

REVISIONS

SEAL:

RENOVATION
LAGUINTA INN & SUITES
1517 CEDAR LAKE ROAD
BILOXI, MISSISSIPPI 39532

JOB No: 2257 | DATE: SEPTEMBER 11,2015
DRAWN BY: JTL | CHECKED BY: CAD

THE IDEAS AND DESIGNS AS INDICATED IN THESE DRAWINGS AND SPECIFICATIONS ARE THE PROPERTY OF DAMMON ENGINEERING, INC. AND WERE PREPARED FOR USE ON THIS PROJECT ONLY AND SHALL NOT BE USED BY OTHERS EXCEPT WITH WRITTEN PERMISSION OF THE ARCHITECT. ALL REPRODUCTIONS ARE TO BE RETURNED UPON REQUEST.

SHEET TITLE:
RENOVATION
FIRST FLOOR PLAN

DRAWING NUMBER:
A1

SHEET No: 00 of 53