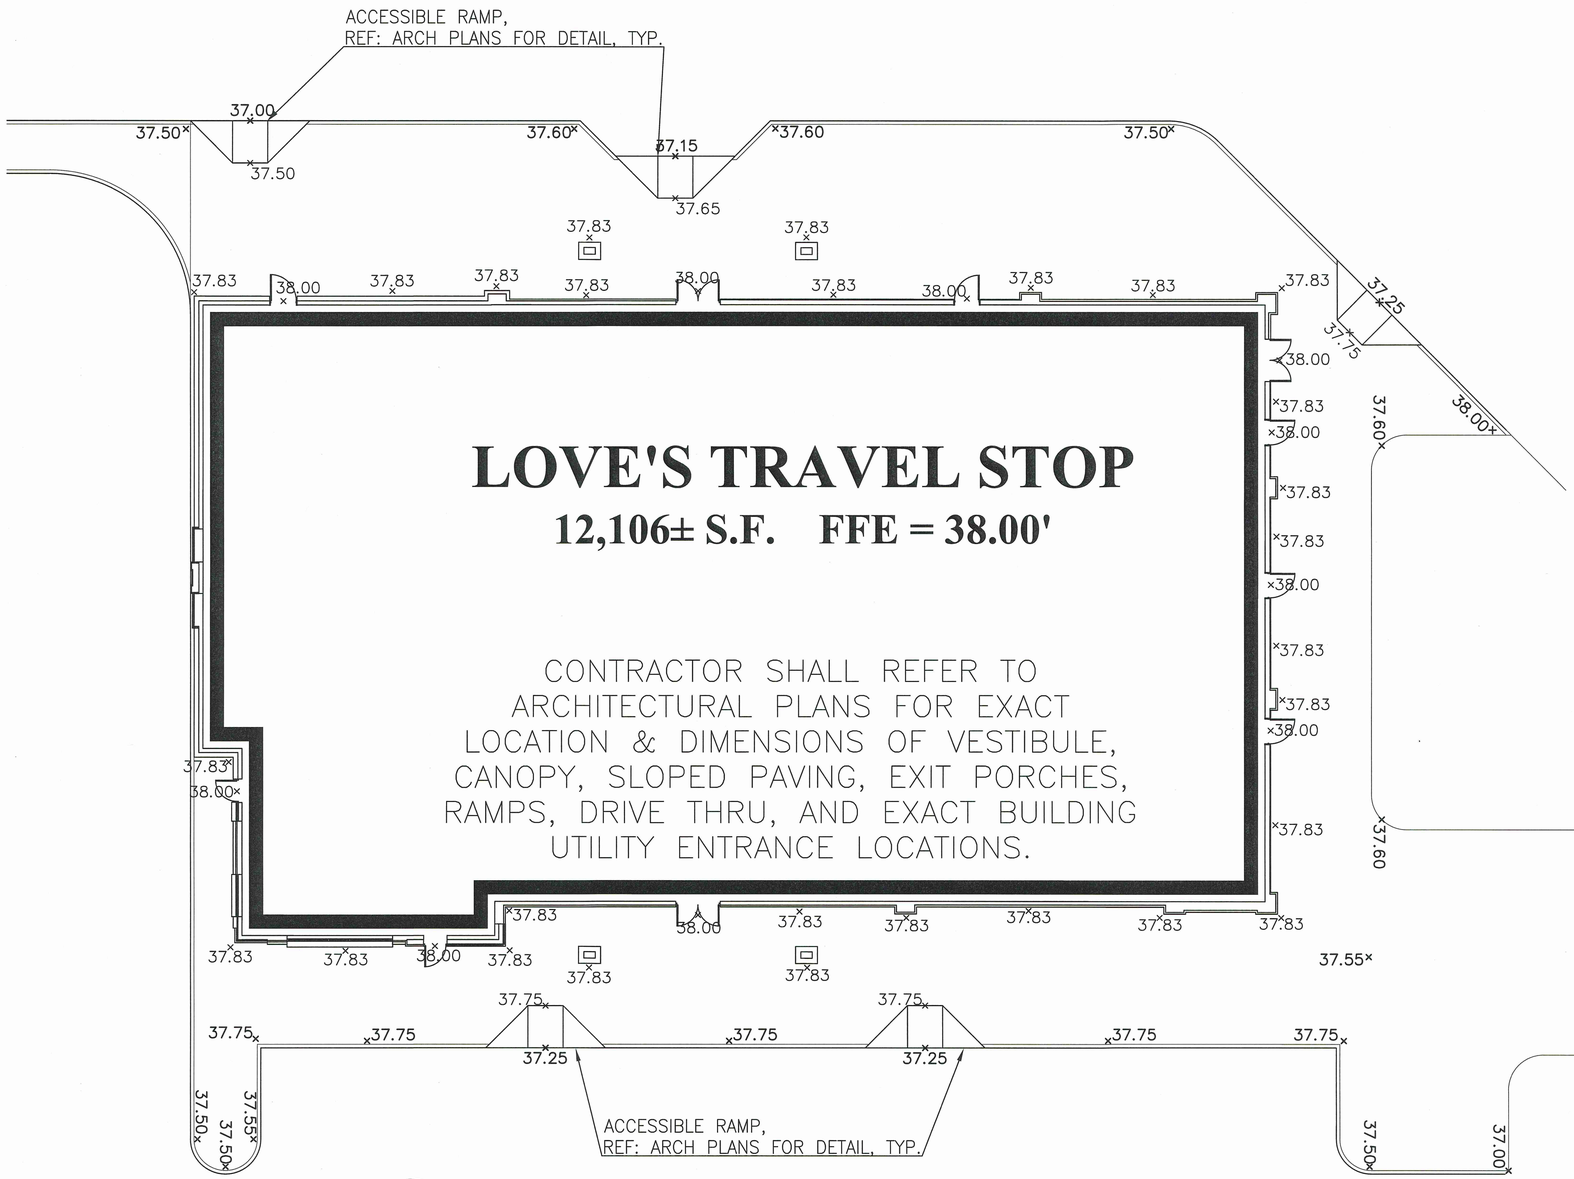

SPOT ELEVATIONS FOR LOVE'S TRAVEL STOP

SCALE 1"=10'

NOTES:
1. THE EXTERNAL GRADING DESIGN FOR FINISHED PAVEMENT GRADES IS SHOWN HEREIN, AND IS BASED ON BUILDING FINISHED GRADE TEMPLATE FROM ARCHITECT.
2. REFERENCE PAVEMENT DESIGNS SHOWN ON SHEET C-2.
3. REFERENCE GRADING PLAN FOR CORRESPONDING FINISHED PERIMETER GRADES.
4. CONTRACTOR SHALL REFER TO ARCHITECTURAL PLANS FOR EXACT LOCATION & DIMENSIONS OF VESTIBULES, CANOPIES, INTERNAL SLOPED PAVING, EXIT PORCHES, RAMPS, AND EXACT BUILDING UTILITY ENTRANCE LOCATIONS.

RC 200325
file: 200325 Details
drawn: DWK
date: 03-01-2023

CERTIFICATE OF AUTHORIZATION
RESOURCE CONSULTING, LLC
E-0696
STATE OF MISSISSIPPI

RESOURCECONSULTING
CIVIL ENGINEERING
6700 Jefferson Highway - Resource Suite 4A
Baton Rouge, Louisiana 70806
ResourceConsulting@hotmail.com
Tel. (225) 761-9909, Fax (225) 766-6672

LOVE'S TRAVEL STOP
INTERSTATE 59 EXIT 1 @ MS HIGHWAY 607
PEARL RIVER COUNTY, MISSISSIPPI

Know what's below. Call before you dig.

JESSIE MARSH
REGISTERED PROFESSIONAL ENGINEER
33652
STATE OF MISSISSIPPI
3/1/23

THIS DRAWING IS NOT VALID WITHOUT AN ORIGINAL BLUE INK SIGNATURE AND ORIGINAL HANDWRITTEN DATE OF A LICENSED PROFESSIONAL ENGINEER.

LOVE'S GRADING DETAILS C7.1

© Resource Consulting, LLC copyright