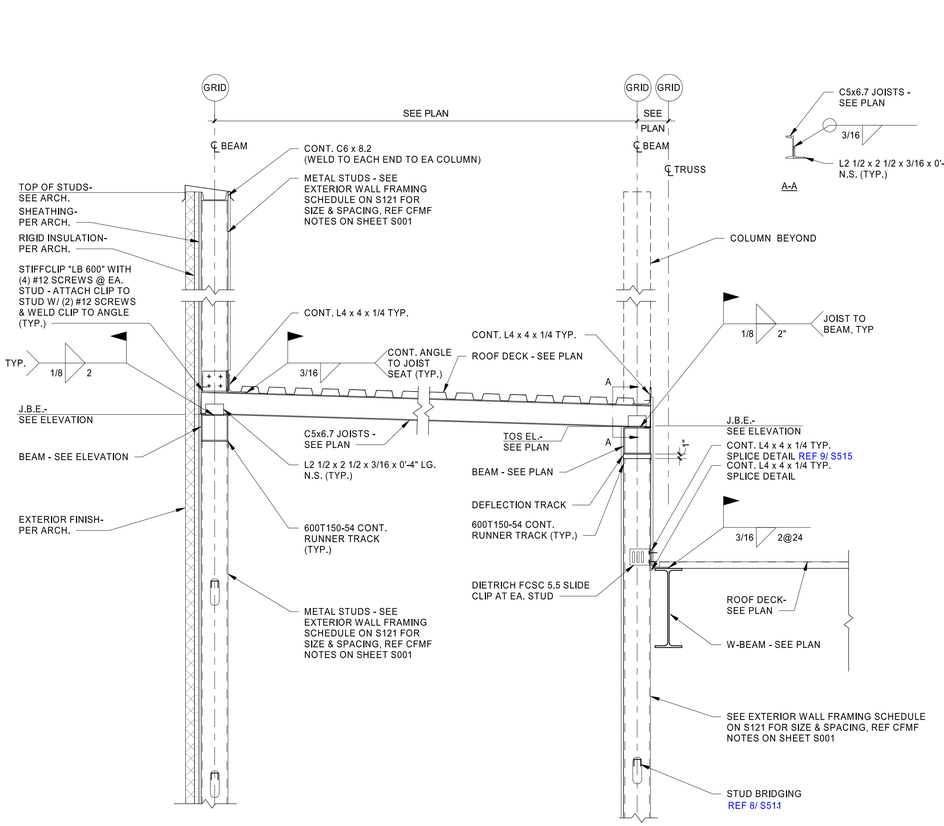

2 SECTION

3/4" = 1'-0"

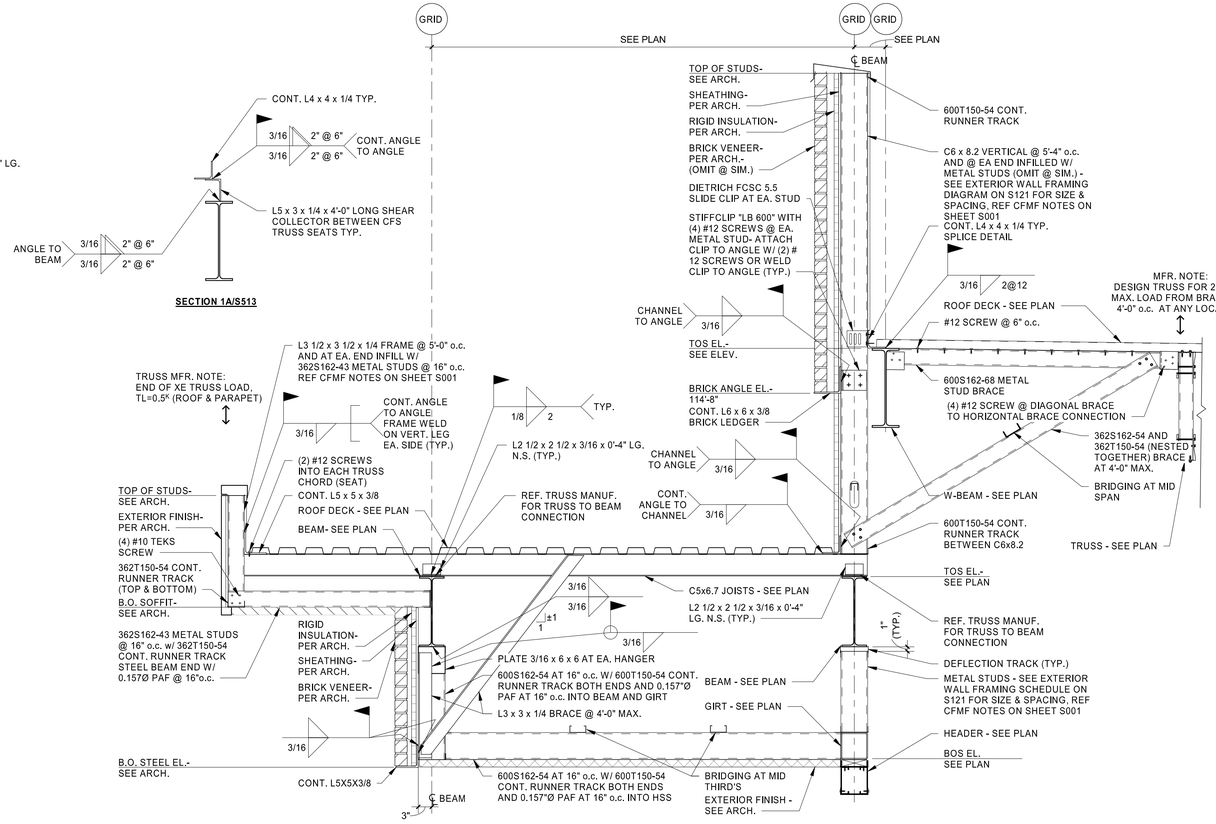

1 SECTION

3/4" = 1'-0"

HFA
HARRISON FRENCH
& ASSOCIATES, LTD
t 479.273.7780
1705 S. Walton Blvd., Suite 3
Bentonville, Arkansas 72712
www.hfa-ae.com

STIPULATION FOR REUSE
THIS DRAWING WAS PREPARED FOR USE ON THE PROJECT AT 4 NICHOLSON, MS
CONTRACTOR MUST VERIFY WITH ITS ISSUE DATE ON 2006023 AND IT IS NOT SUITABLE FOR USE ON ANY PROJECT PROJECT SITE OR AT A LATER TIME WITHOUT THE EXPRESS WRITTEN CONSENT OR EXAMPLE ON ANOTHER PROJECT OR ALTERATIONS TO THE DRAWING BY LICENSED ARCHITECTS AND ENGINEERS. REPRODUCTION OF THIS DRAWING FOR ANY PURPOSE WHATSOEVER IS NOT AUTHORIZED AND MAY BE CONTRARY TO THE LAW.

Loves

STORE NUMBER: 860
I-59, EXIT 1
NICHOLSON, MS 39463

JOB NUMBER: 03-22-30003

ISSUE BLOCK

CHECKED BY:	LST
DRAWN BY:	CRM
DOCUMENT DATE:	02/06/23

LUNGSHEN TSAO
LICENSED PROFESSIONAL ENGINEER
20847
STATE OF MISSISSIPPI

2023.02.06 14:08:01-06'00'

FRAMING DETAILS

SHEET:
S513

2/3/2023 9:37:14 AM
C:\Users\chuck.may\Documents\2021 Revit Projects\Loves_Nicholson_MS_STR_72_180_v21_HFA.Chuck.May.rvt
2045-S513-FRAMING DETAILS