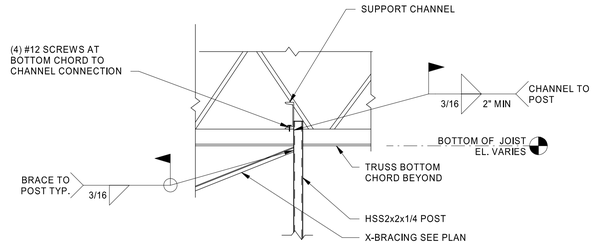

5 SECTION
3/4" = 1'-0"

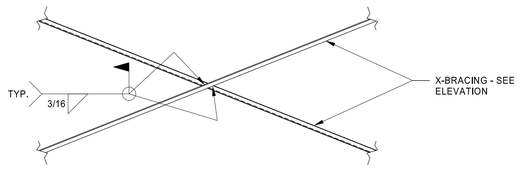

4 SECTION
3/4" = 1'-0"

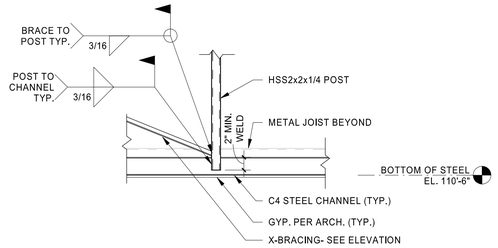

3 SECTION
3/4" = 1'-0"

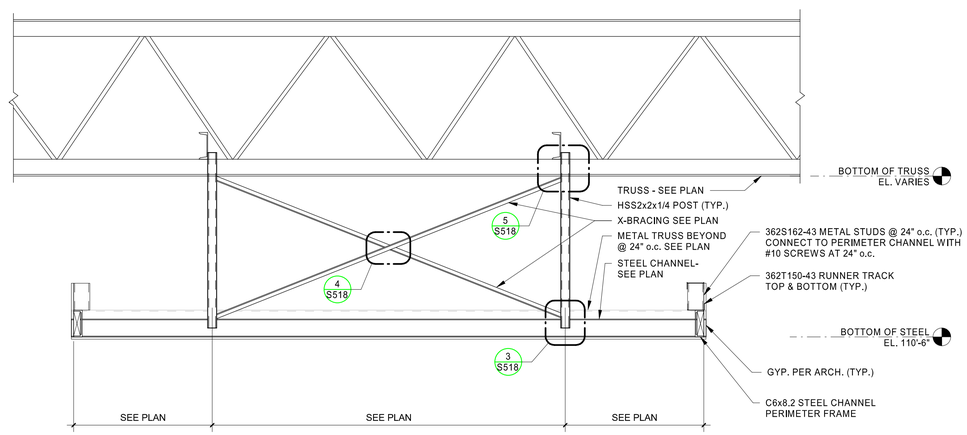

2 FLOATING CEILING
3/4" = 1'-0"

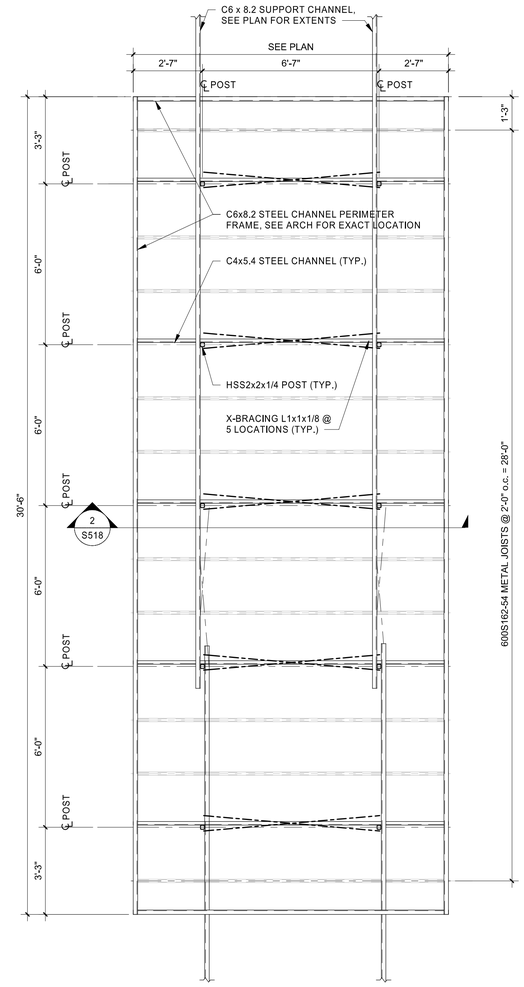

1 FLOATING CEILING PLAN
3/8" = 1'-0"

HFA
HARRISON FRENCH & ASSOCIATES, LTD
t 479.273.7780
1705 S. Walton Blvd., Suite 3
Bentonville, Arkansas 72712
www.hfa-ae.com

STIPULATION FOR REUSE
THIS DRAWING WAS PREPARED FOR USE ON THE PROJECT AT 4 NICHOLSON, MS CONSISTING OF 1 SHEETS DATED ON 2/3/2023 AND IT IS NOT SUITABLE FOR REUSE ON ANOTHER PROJECT SITE OR AT A LATER TIME WITHOUT THE EXPRESS WRITTEN CONSENT OF HARRISON FRENCH & ASSOCIATES, LTD. ANY REUSE WITHOUT SUCH CONSENT OR FOR EXAMPLE ON ANOTHER PROJECT OR ALTERATION OF THIS DRAWING BY LICENSED ARCHITECTS AND ENGINEERS, REPRODUCTION OF THIS DRAWING FOR CONSTRUCTION PURPOSES IS NOT AUTHORIZED AND MAY BE CONTRARY TO THE LAW.

Loves

STORE NUMBER: 860
I-59, EXIT 1
NICHOLSON, MS 39463
JOB NUMBER: 03-22-30003

ISSUE BLOCK

CHECKED BY:	LST
DRAWN BY:	CRM
DOCUMENT DATE:	02/06/23

LUNGSHEN TSAO
LICENSED PROFESSIONAL ENGINEER
20847
STATE OF MISSISSIPPI
2023.02.06 14:07:12-06'00'

FRAMING DETAILS

SHEET:
S518

2/3/2023 9:37:42 AM
C:\Users\chuck.may\Documents\2021 Revit Projects\Loves_Nicholson_MS_STR_72_180_v21_cm_HFA.Chuck.May.rvt
2070-S518-FRAMING DETAILS