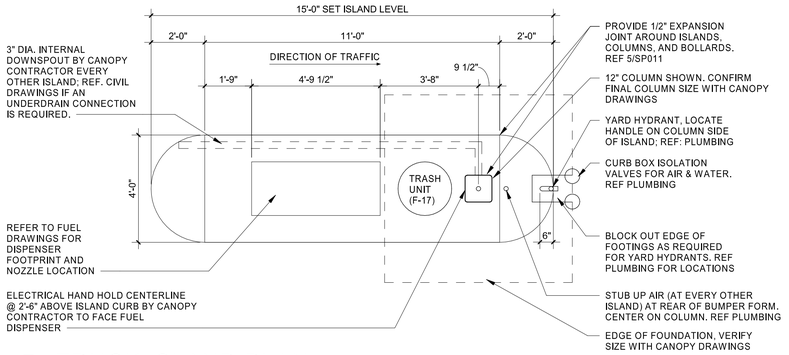

7 TRUCK ISLAND PLAN
3/8" = 1'-0"

6 AIR HOSE HOOK DETAIL
3" = 1'-0"

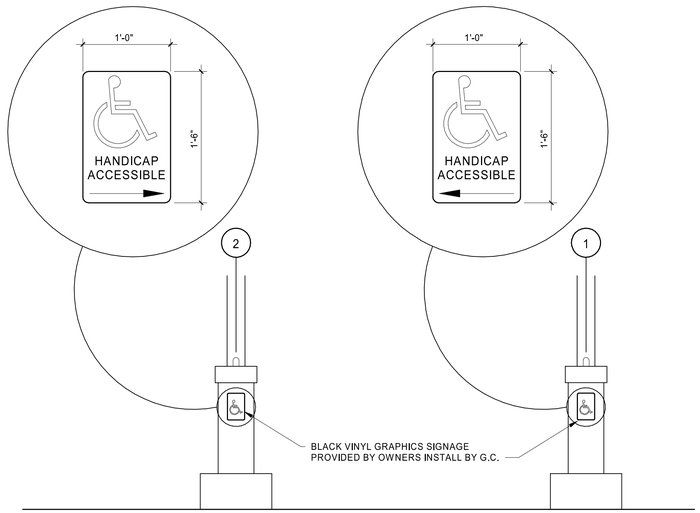

5 HANDICAP SIGNAGE
1/4" = 1'-0"

4 CATCH BASIN SECTION
1" = 1'-0"

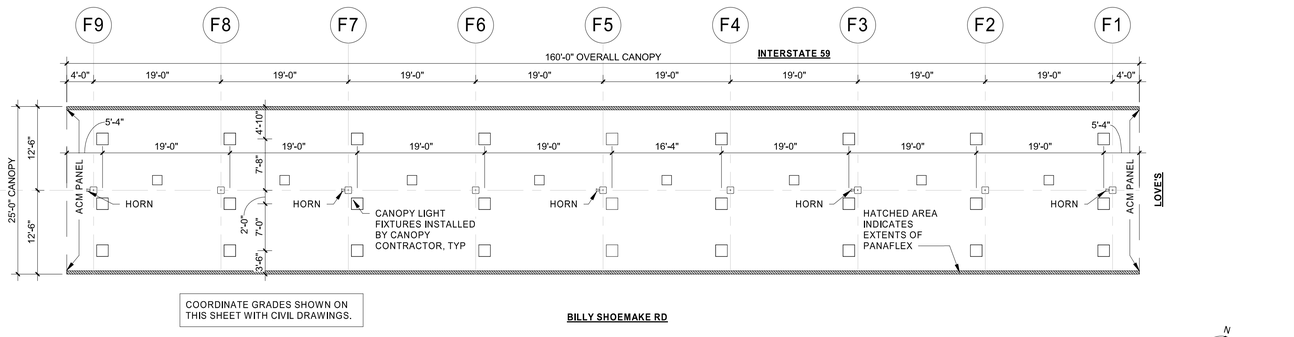

3 TRUCK CANOPY SOFFIT PLAN
3/32" = 1'-0"

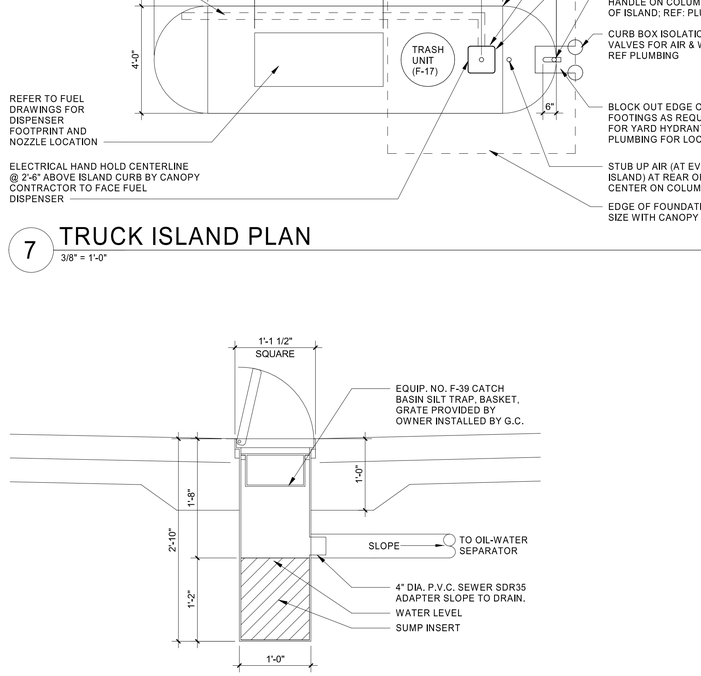

2 TRUCK ISLAND ELEVATION
1/4" = 1'-0"

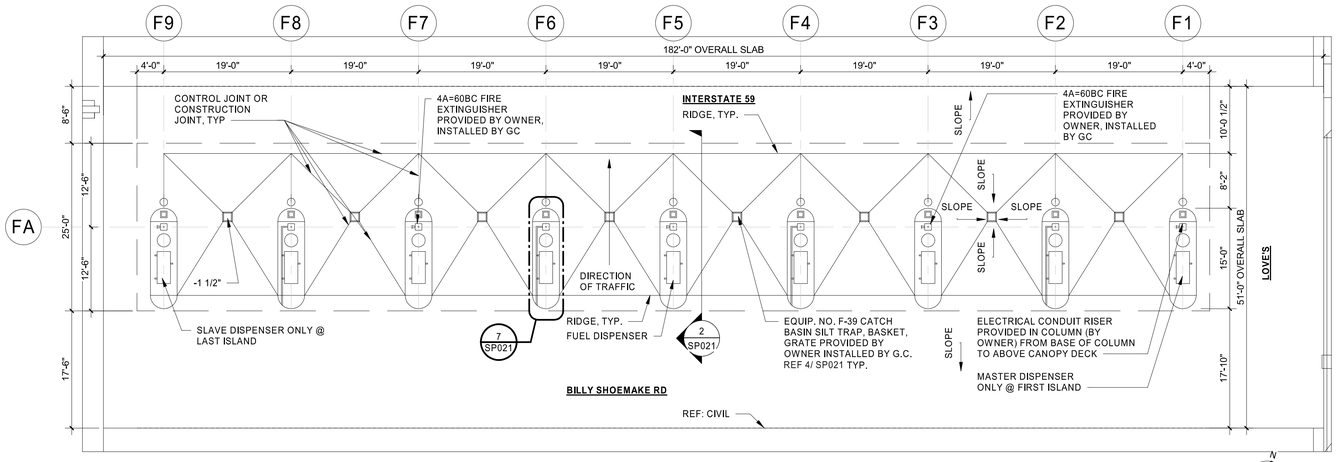

1 TRUCK CANOPY PLAN
3/32" = 1'-0"

HFA
HARRISON FRENCH
& ASSOCIATES, PLLC
t 479.273.7780
1705 S. Walton Blvd., Suite 3
Bentonville, Arkansas 72712
www.hfa-ae.com

STIPULATION FOR REUSE
THIS DRAWING WAS PREPARED FOR USE ON THE PROJECT AT
NICHOLSON, MS
AND IS NOT TO BE REUSED WITH ITS ISSUE DATE ON 3/06/23 AND IT IS NOT TO BE USED FOR ANY PROJECT OTHER THAN THE PROJECT SITE OR AT A LATER TIME EXCEPT BY AGREEMENT IN WRITING FROM HFA OR EXAMPLE ON ANOTHER PROJECT FOR ADDITIONS TO THIS PROJECT BY LICENSED ARCHITECTS AND ENGINEERS. REPRODUCTION OF THIS DRAWING FOR ANY PURPOSE WHATSOEVER IS NOT AUTHORIZED AND MAY BE CONTRARY TO LAW.

T1-180

Love's

STORE NUMBER: 860
I-59, EXIT 1
NICHOLSON, MS 39466
JOB NUMBER: 03-23-30009

ISSUE BLOCK

CHECKED BY:	MAP
DRAWN BY:	ASE
DOCUMENT DATE:	02/06/23
PROTO:	T1-180
PROTO CYCLE:	Q4 - 2022

REGISTERED ARCHITECT
BOGUE L. EBBRECHT
4925
STATE OF ARKANSAS
Bogue Louis Ebbrecht
Digitally signed by Bogue Louis Ebbrecht
DN: cn=Bogue Louis Ebbrecht, o=Harrison French and Associates, L=Bentonville, S=ARKANSAS, C=US
Date: 2023.02.07 15:50:15-06'00'

TRUCK CANOPY PLAN & DETAILS

SHEET:
SP021

2/6/2023 9:32:16 PM
C:\Users\melyssa.prenger\Documents\2021 Revit Projects\Loves_Nicholson_MS_ARC_TZ_180_v21_HFA.Melyssa.Prenger.rvt
3006-SP001-TRUCK CANOPY PLAN & DETAILS