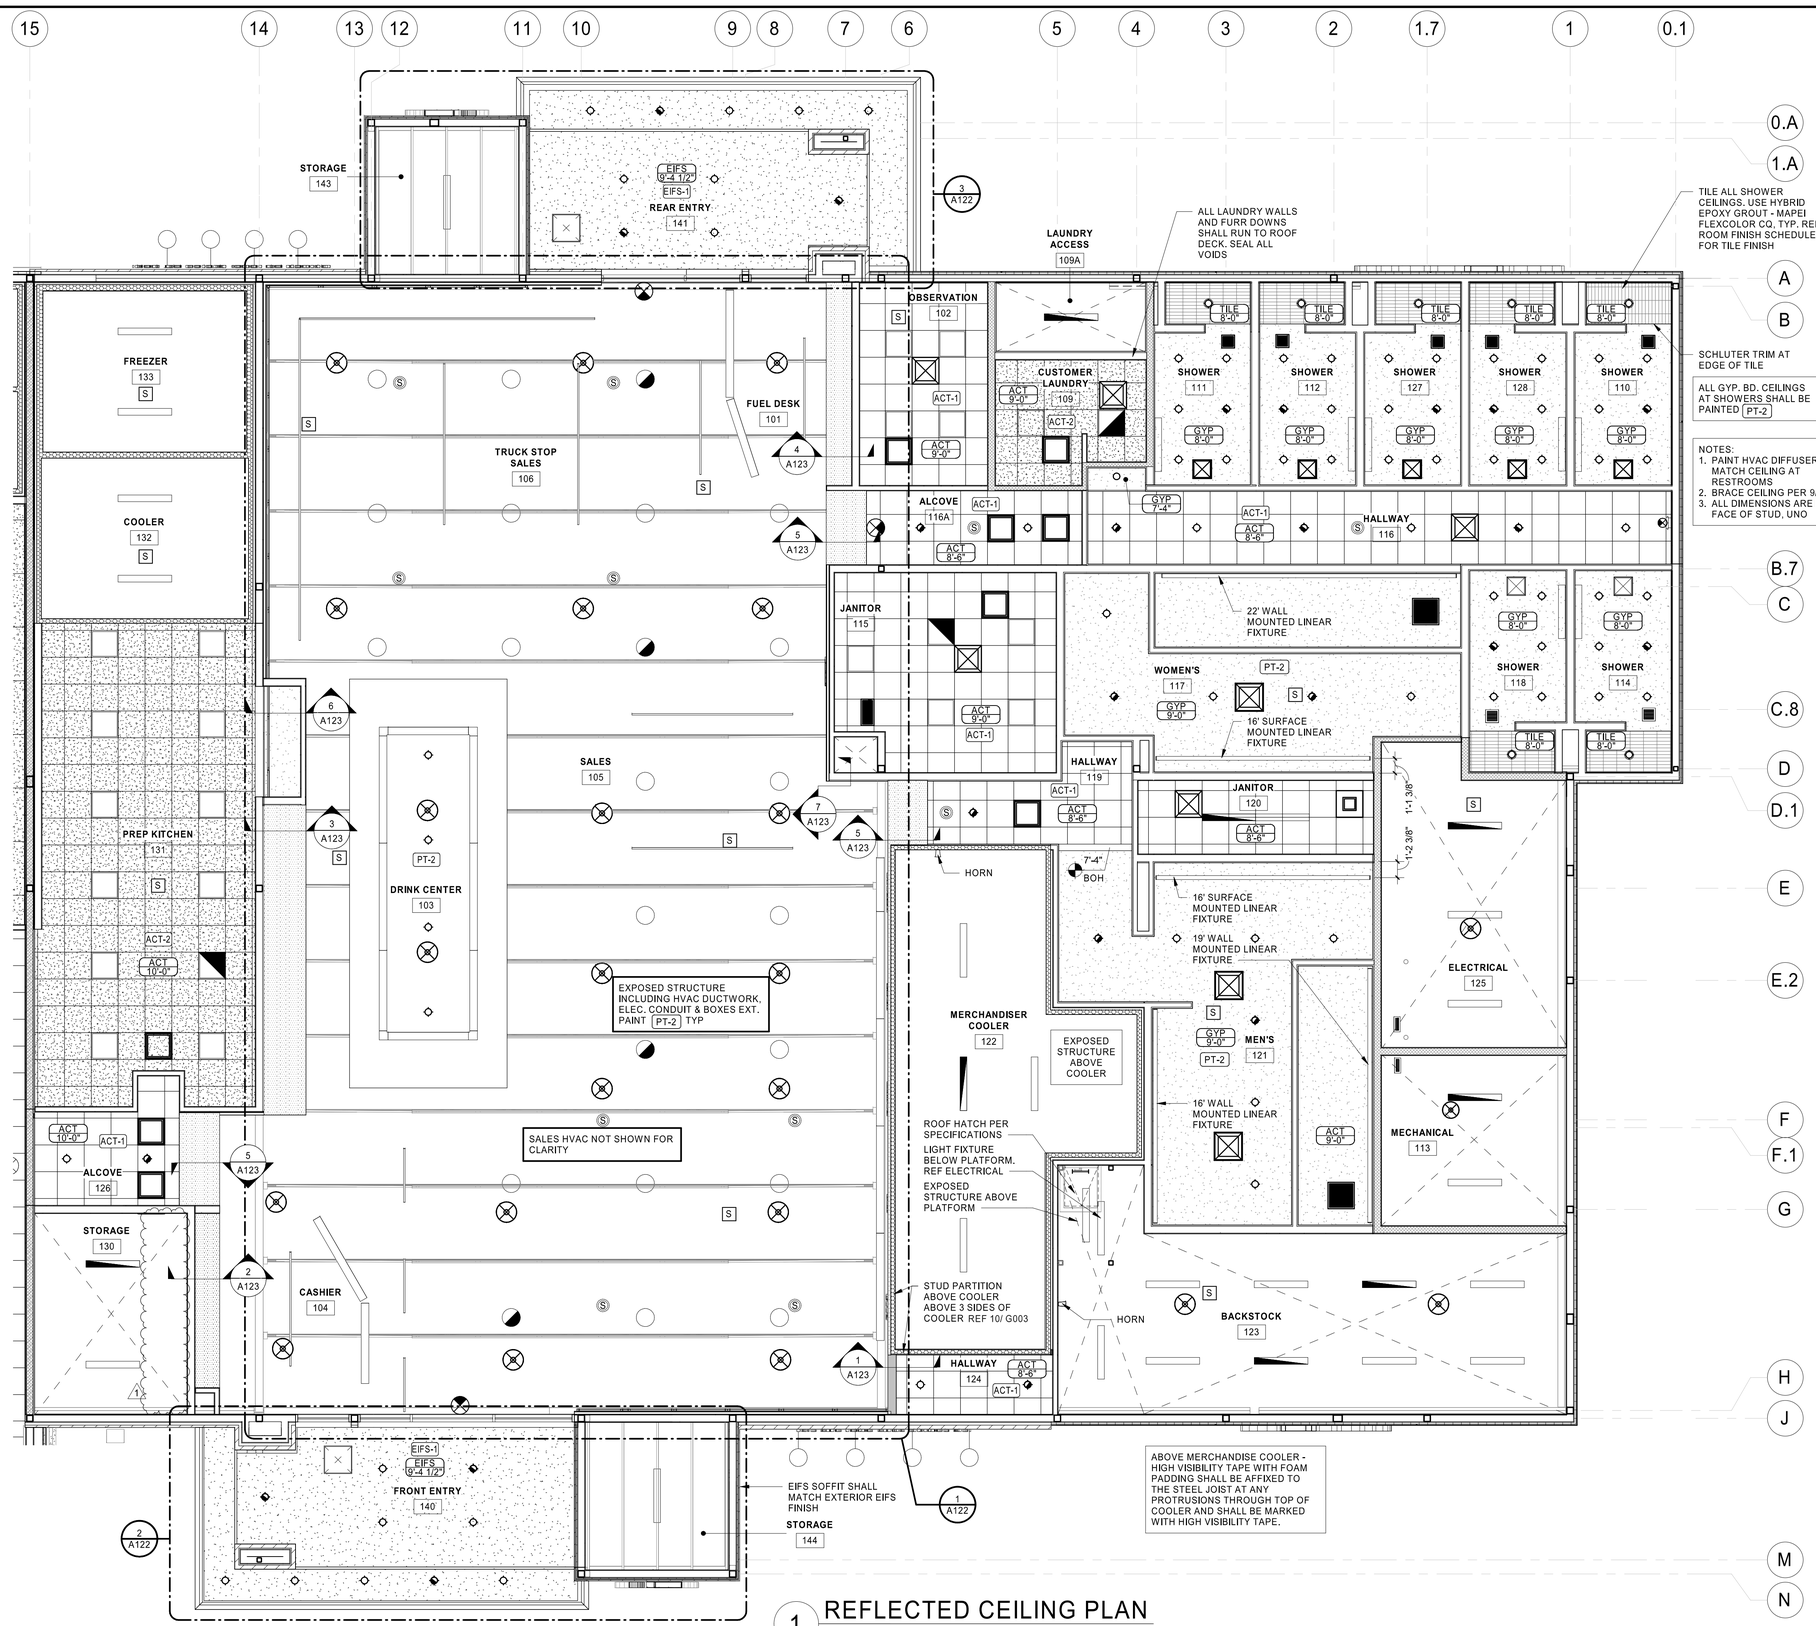

1 REFLECTED CEILING PLAN
3/16" = 1'-0"

CEILING LEGEND

- CEILING TYPE / HEIGHT — ACT2 11'-0" — CEILING TYPE AND HEIGHT TAG INDICATOR
- EXPOSED STRUCTURE
- INDICATES LAY-IN CEILING TILES. REF FINISH LEGEND ACT-1
- INDICATES WASHABLE LAY-IN CEILING TILES. REF FINISH LEGEND ACT-2
- INDICATES MOISTURE RESISTANT GYP. BD., TAPE & BED WITH " GOLD BOND" STA-SMOOTH JOINT COMPOUND, PAINT CEILING AS NOTED
- CERAMIC TILES AT SHOWER STALL CEILING. REF ROOM FINISH SCHEDULE
- 24"x48" RECESSED LIGHT FIXTURE. REF LIGHTING PLAN AND SCHEDULE
- 24"x48" RECESSED EMERGENCY LIGHT FIXTURE. REF LIGHTING PLAN AND SCHEDULE
- SURFACE MOUNTED/ SUSPENDED LIGHT FIXTURE. REF LIGHTING PLAN AND SCHEDULE
- SURFACE MOUNTED/ SUSPENDED EMERGENCY LIGHT FIXTURE. REF LIGHTING PLAN AND SCHEDULE
- RECESSED CAN LIGHT FIXTURE. REF LIGHTING PLAN AND SCHEDULE
- EMERGENCY EXIT LIGHT FIXTURE. REF LIGHTING PLAN AND SCHEDULE
- EXTERIOR LIGHT FIXTURE. REF LIGHTING PLAN AND SCHEDULE
- EXTERIOR LIGHT FIXTURE. REF LIGHTING PLAN AND SCHEDULE
- SUPPLY GRILLE. REF HVAC PLAN AND SCHEDULE
- RETURN GRILLE. REF HVAC PLAN AND SCHEDULE
- EXHAUST GRILLE. REF HVAC PLAN AND SCHEDULE
- SUPPLY GRILLE. REF HVAC PLAN AND SCHEDULE
- S — SPEAKER LOCATION - PROVIDED AND INSTALLED BY OWNER
- S — SMOKE DETECTOR.

HFA
HARRISON FRENCH & ASSOCIATES, PLLC
t 479.273.7780
1705 S. Walton Blvd., Suite 3
Bentonville, Arkansas 72712
www.hfa-ae.com

STIPULATION FOR REUSE
THIS DRAWING WAS PREPARED FOR USE ON A SPECIFIC SITE AT THE TIME OF ISSUE. CONTEMPORANEOUSLY WITH ITS ISSUE THIS DRAWING WAS NOT PRESUMED SUITABLE FOR USE ON A DIFFERENT SITE OR AT A LATER DATE. ANY REUSE OR USE OF THIS DRAWING FOR REFERENCE BY OTHERS ON OTHER PROJECTS WHICH REQUIRES THE SERVICES OF PROPERLY LICENSED DESIGN PROFESSIONALS OR THE REPRODUCTION OF THIS DRAWING FOR SUCH USE IS NOT PERMITTED UNLESS AUTHORIZED AND MAY BE CONTRARY TO LAW.

Love's
STORE NUMBER: 860
I-59, EXIT 1
NICHOLSON, MS 39466
JOB NUMBER: 03-23-30009
T1-180

ISSUE BLOCK		
1	ADD 1	02/16/23

CHECKED BY:	MAP
DRAWN BY:	ASE
DOCUMENT DATE:	02/06/23
PROTO:	T1-180
PROTO CYCLE:	Q4 - 2022

REGISTERED ARCHITECT
BOGUE L. EBBRECHT
STATE OF MISSISSIPPI
2023.02.20 12:18:26-06'00'

REFLECTED CEILING PLAN

SHEET:
A121

2/16/2023 4:06:36 PM
C:\Users\ebbrecht\AppDataLocal\Temp\acpublish_30864\Document\2021 Revit Projects\Loves_Nicholson_MS_ARC_T2_180_v21_HFA-Nicholson.Prototype.rvt
30864-121-REFLECTED CEILING PLAN.ADD 1