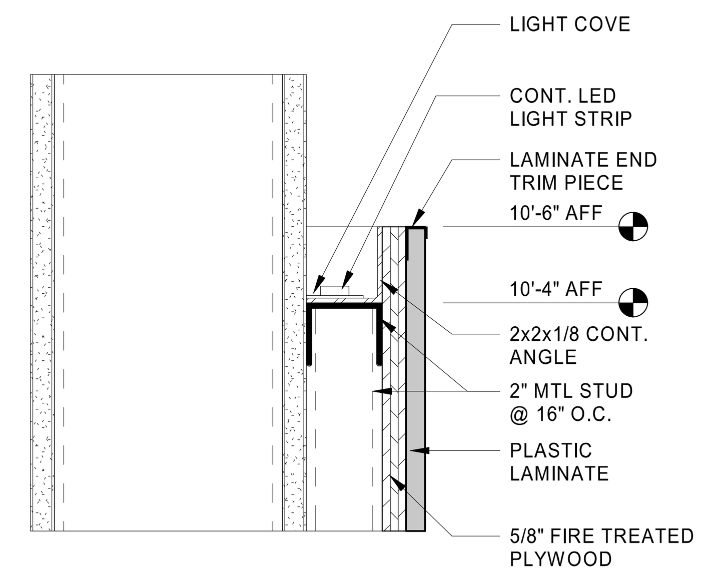

10 LIGHT COVE
3" = 1'-0"

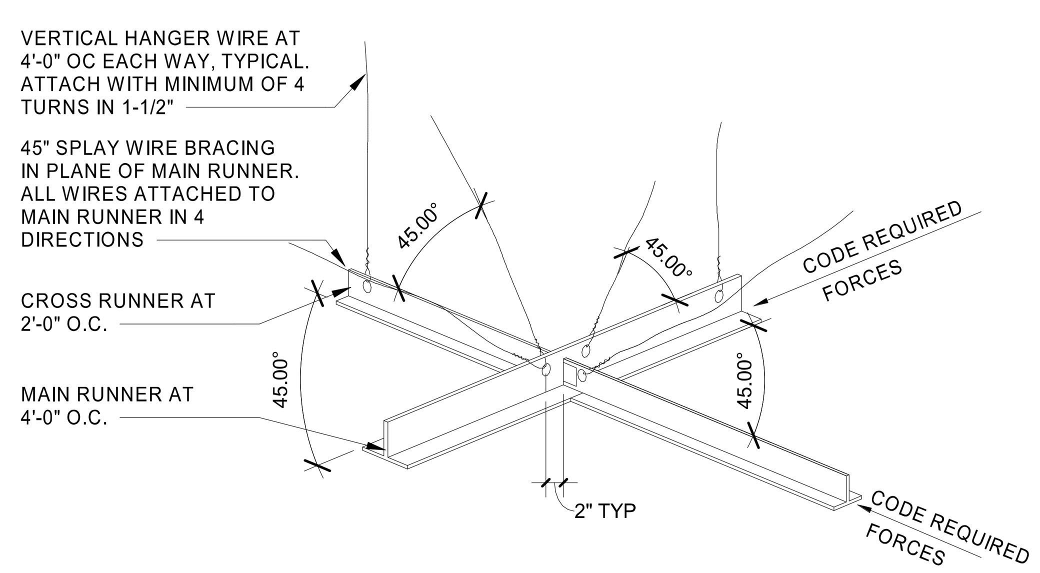

NOTES:
1. HANGERS FOR SUSPENDED CEILING SHALL BE NOT LESS THAN THE SIZES SET WITHIN THE PROJECT MANUAL AND REFERENCED STANDARDS - FASTENED TO THE STRUCTURAL FRAMING.
2. METAL SUSPENSION SYSTEMS FOR ACOUSTICAL TILE AND FOR LAY-IN PANEL CEILINGS SHALL BE INSTALLED IN ACCORDANCE WITH APPLICABLE BUILDING CODE AND REFERENCED STANDARDS.
3. VERTICAL WIRES TO START MAX 8" FROM EDGES ON MAIN AND CROSS WIRES. VERTICAL STRUT TO BE MAX 12" OC

9 CEILING BRACING
1 1/2" = 1'-0"

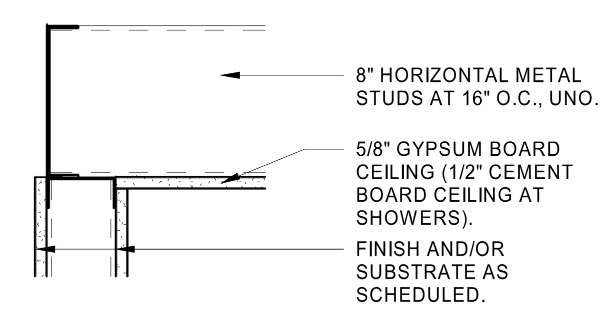

8 TYPICAL DETAIL FOR STUD WALLS THAT END AT GYP BD CEILING
1 1/2" = 1'-0"

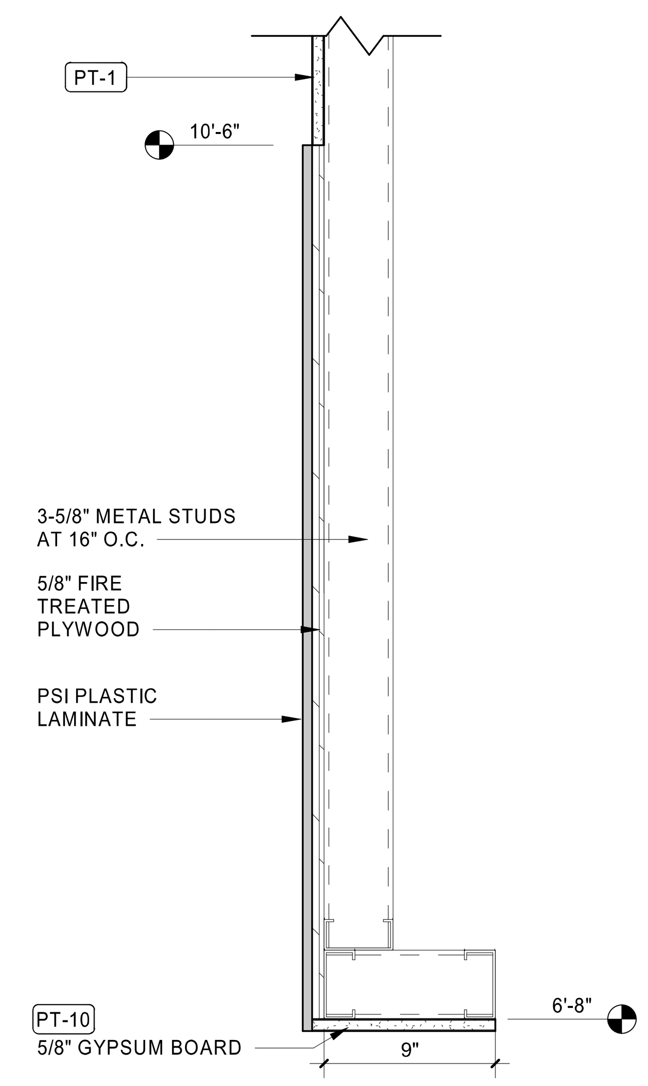

7 CEILING SECTION AT ICE CREAM MERCHANDISER
1 1/2" = 1'-0"

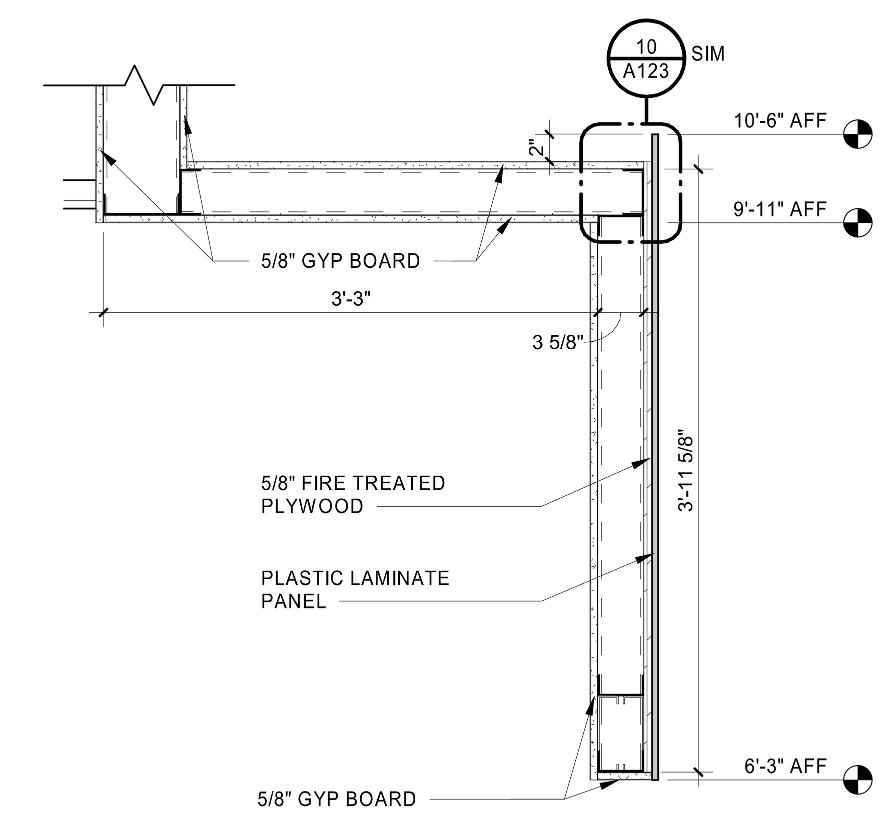

6 FOUNTAIN OPENING
1" = 1'-0"

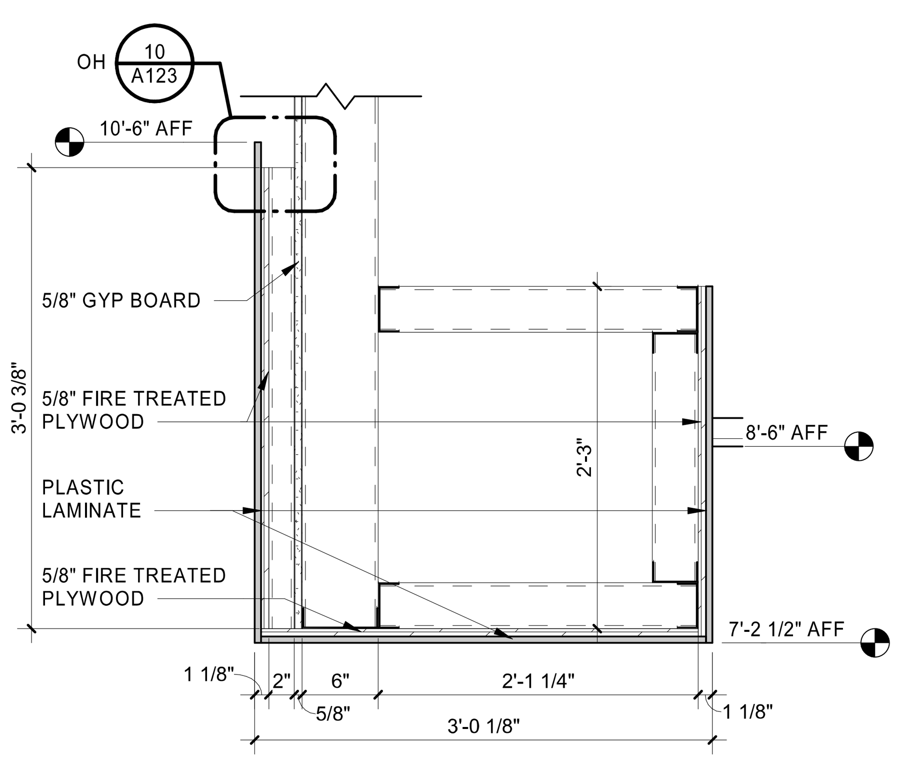

5 WIDE FURR DOWN
1" = 1'-0"

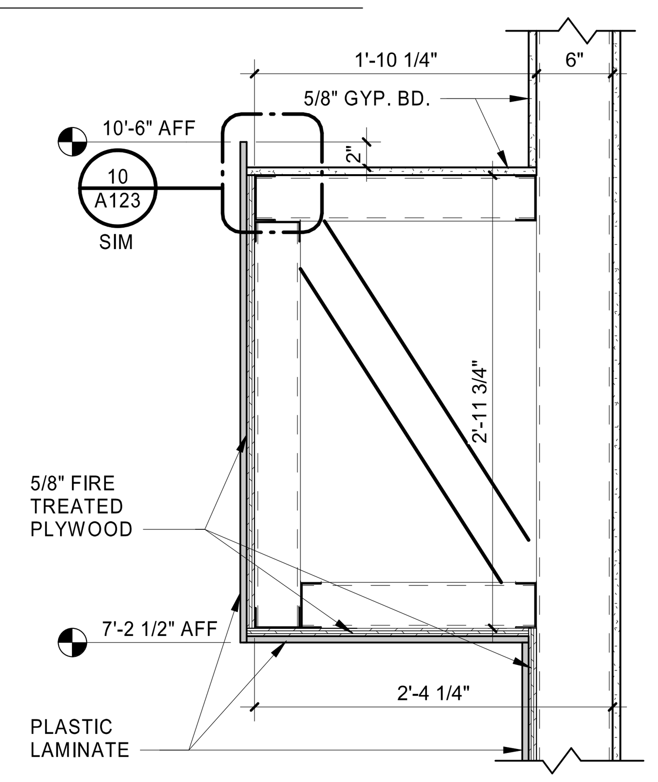

4 FURR DOWN AT FUEL DESK
1" = 1'-0"

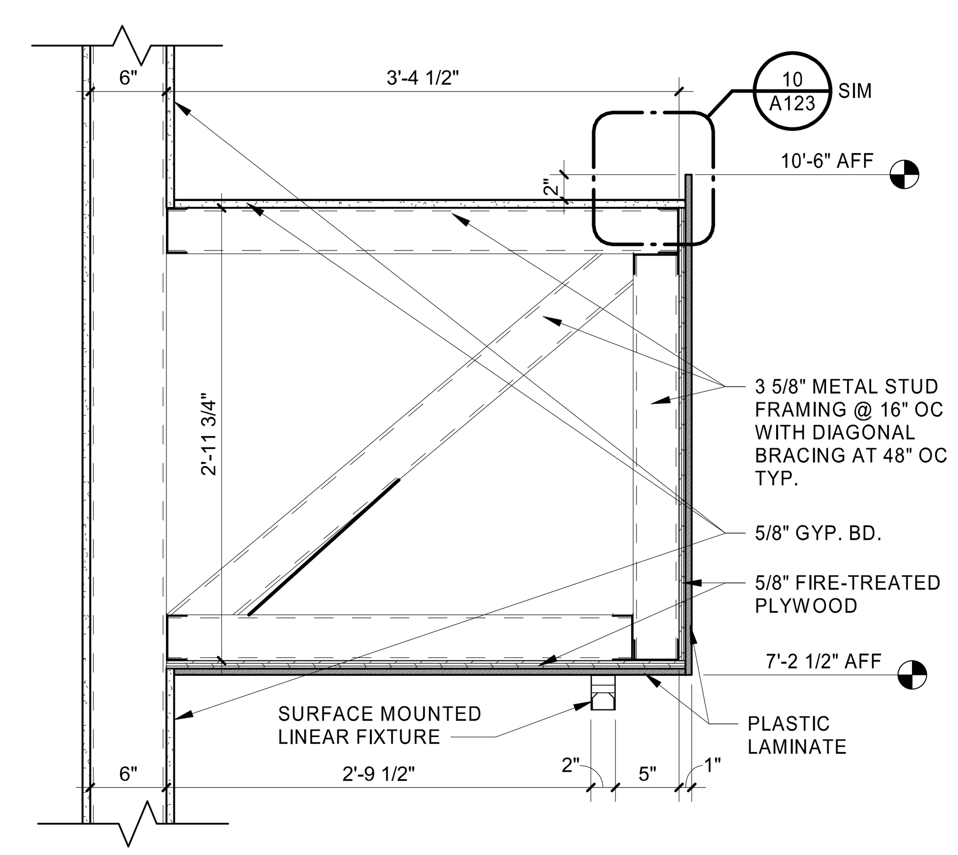

3 FURR DOWN AT COFFEE BAR
1" = 1'-0"

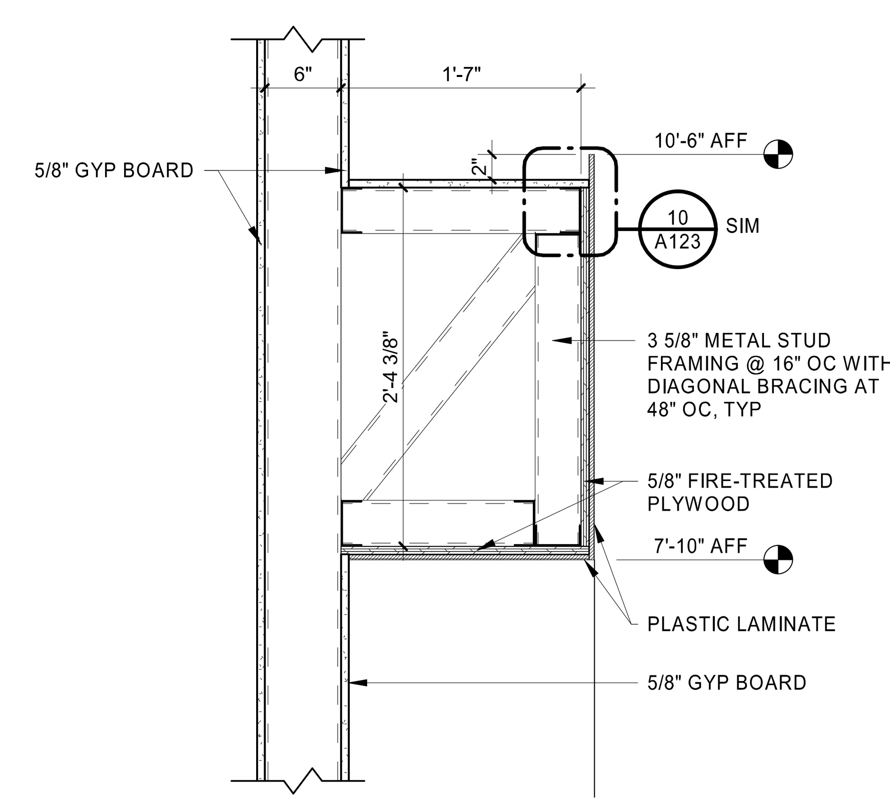

2 FURR DOWN AT CASHIER
1" = 1'-0"

REF 8/ G003 FOR FURR DOWN SUPPORT TO STRUCTURE ABOVE

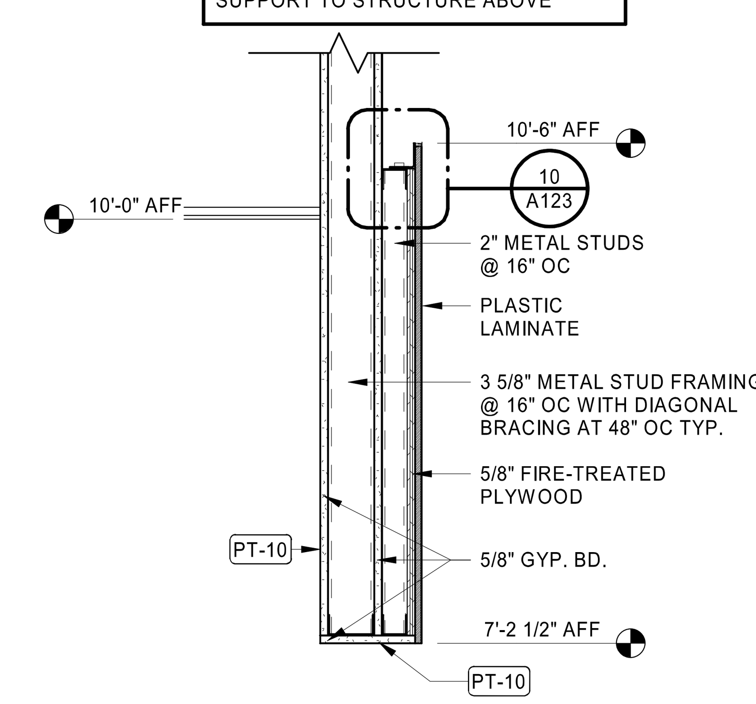

1 NARROW FURR DOWN
1" = 1'-0"

HFA
HARRISON FRENCH
& ASSOCIATES, PLLC
t 479.273.7780
1705 S. Walton Blvd., Suite 3
Bentonville, Arkansas 72712
www.hfa-ae.com

STIPULATION FOR REUSE
THIS DRAWING WAS PREPARED FOR USE ON A SPECIFIC SITE AT NICHOLSON, MS CONTEMPORANEOUSLY WITH ITS ISSUE DATE ON 02/06/23 , AND IT IS NOT SUITABLE FOR USE ON A DIFFERENT PROJECT SITE OR AT A LATER TIME. USE OF THIS DRAWING FOR REFERENCE OR EXAMPLE ON ANOTHER PROJECT REQUIRES THE SERVICES OF PROPERLY LICENSED ARCHITECTS AND ENGINEERS. REPRODUCTION OF THIS DRAWING FOR REUSE ON ANOTHER PROJECT IS NOT AUTHORIZED AND MAY BE CONTRARY TO THE LAW.

Love's
STORE NUMBER: 860
I-59, EXIT 1
NICHOLSON, MS 39466
JOB NUMBER: 03-23-30009
T1-180

ISSUE BLOCK

CHECKED BY:	MAP
DRAWN BY:	ASE
DOCUMENT DATE:	02/06/23
PROTO:	T1-180
PROTO CYCLE:	Q4 - 2022

REGISTERED ARCHITECT
BOGUE L. EBBRECHT
4925
STATE OF MISSISSIPPI
Bogue Louis Ebbrecht

CEILING DETAILS

SHEET:
A123

2/5/2023 9:28:55 PM
C:\Users\melyssa.prenger\Documents\2021 Revit Projects\Loves_Nicholson, MS_ARC_T2_180_v21_HFA.Melyssa.Prenger.rvt
3090-A123-CEILING DETAILS