GENERAL NOTES

1. MASONRY EXPANSION JOINTS IN BRICK FINISHES SHALL BE AT ALL INTERIOR CORNERS AND SPACED PER SPECIFICATIONS, REF DETAIL ON SHEET A313
2. ALL EXTERIOR LIGHTING SHALL BE CENTERED ON EXTERIOR DOORS, UNO

LEGEND

- PROVIDE 5/8" CDX FRT PLYWOOD SHEATHING FOR ATTACHMENT OF SIGNAGE/AWNINGS
- FACE BRICK, REF FINISH SCHEDULE
- 2 1/2" EIFS SANDPEBBLED TEXTURE

4 LEFT ELEVATION
1/8" = 1'-0"

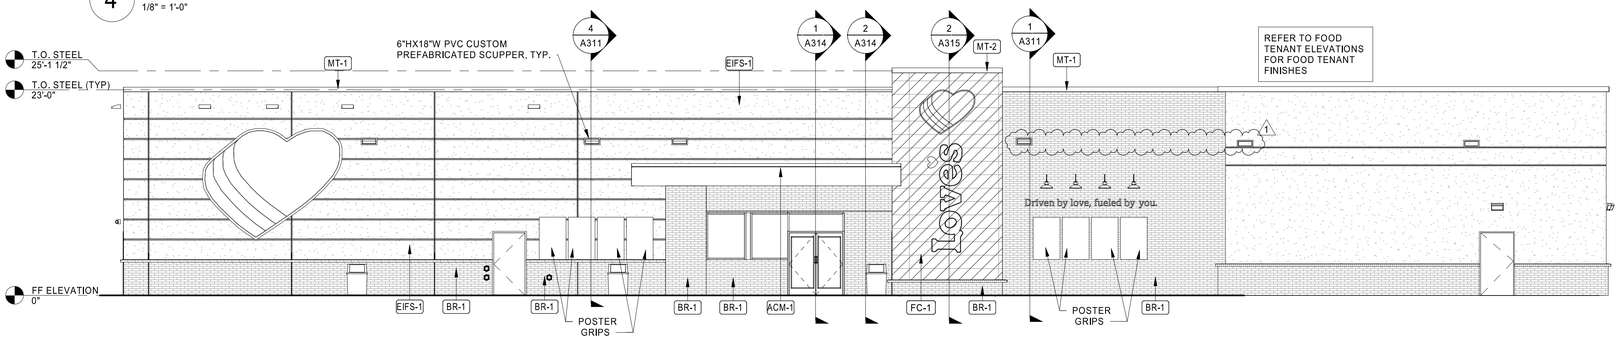

3 REAR ELEVATION
1/8" = 1'-0"

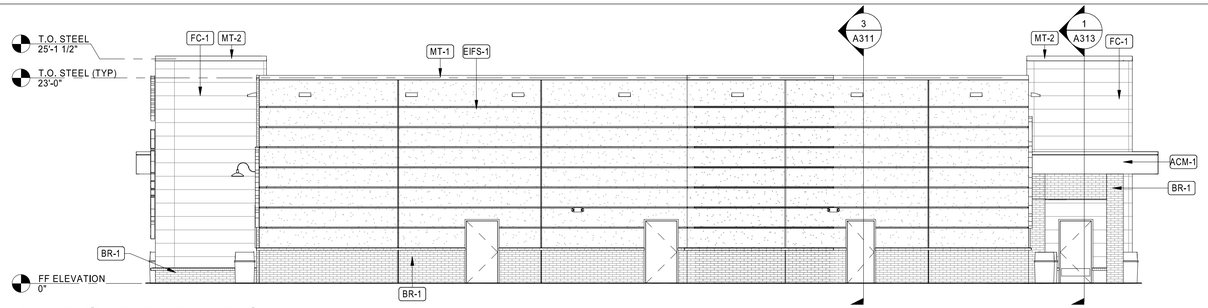

2 RIGHT ELEVATION
1/8" = 1'-0"

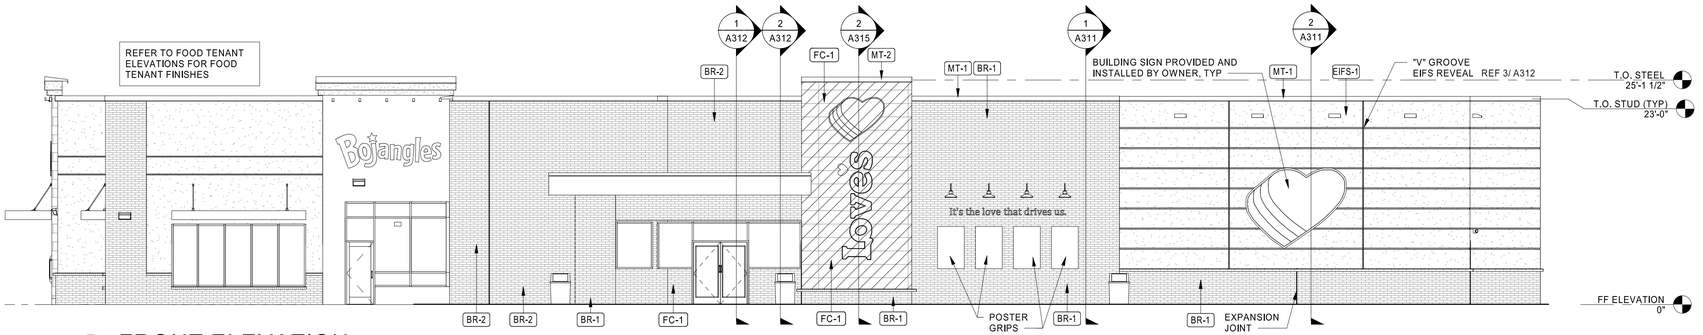

1 FRONT ELEVATION
1/8" = 1'-0"

HFA
HARRISON FRENCH & ASSOCIATES, PLLC
t 479.273.7780
1705 S. Walton Blvd., Suite 3
Bentonville, Arkansas 72712
www.hfa-ae.com

STIPULATION FOR REUSE
THIS DRAWING WAS PREPARED FOR USE ON A SPECIFIC SITE AT THE TIME OF PREPARATION. CONTEMPORANEOUSLY WITH ITS ISSUE MAY NOT BE REPRODUCED OR SUITABLE FOR USE ON A DIFFERENT SITE OR AT A LATER DATE. ANY REUSE OF THIS DRAWING FOR REFERENCE REQUIRES THE SERVICES OF PROPERLY LICENSED ARCHITECT. ANY REUSE OR REPRODUCTION OF THIS DRAWING FOR ANY PURPOSE WITHOUT WRITTEN AUTHORIZATION AND MAY BE CONTRARY TO LAW.

Love's
STORE NUMBER: 860
I-59, EXIT 1
NICHOLSON, MS 39466
JOB NUMBER: 03-23-30009
T1-180

ISSUE BLOCK

1	ADD 1	02/16/23

CHECKED BY:	MAP
DRAWN BY:	ASE
DOCUMENT DATE:	02/06/23
PROTO:	T1-180
PROTO CYCLE:	Q4 - 2022

REGISTERED ARCHITECT
BOGUE L. EBBRECHT
STATE OF MISSISSIPPI
2023.02.20 12:18:33-06'00'

EXTERIOR ELEVATIONS

SHEET:
A201

2/17/2023 10:11:47 AM
C:\Users\ase\Autodesk\Revit\Local\Revit\Documents\2021\Revit Projects\Loves_Nicholson_MS_ARC_T2_180_v21_HFA-Nicholson.Rvt
31154-2016 EXTERIOR ELEVATIONS.ADD 3