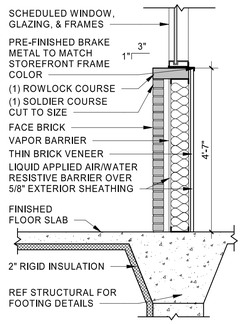

8 WALL SECTION
1/2" = 1'-0"

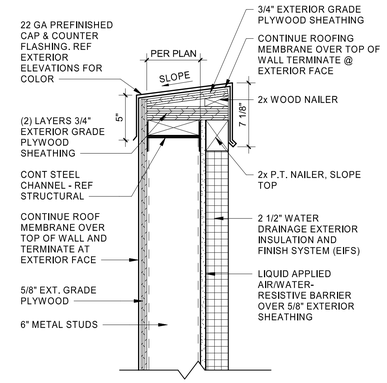

7 PARAPET DETAIL AT EIFS
1 1/2" = 1'-0"

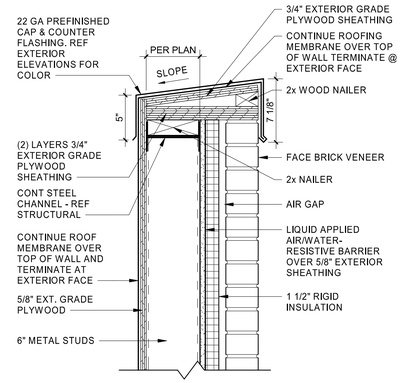

6 PARAPET DETAIL AT BRICK
1 1/2" = 1'-0"

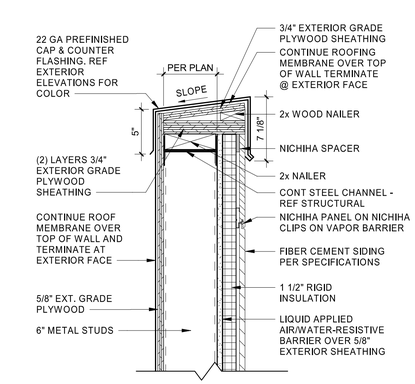

5 PARAPET DETAIL AT FIBER CEMENT PANELS
1 1/2" = 1'-0"

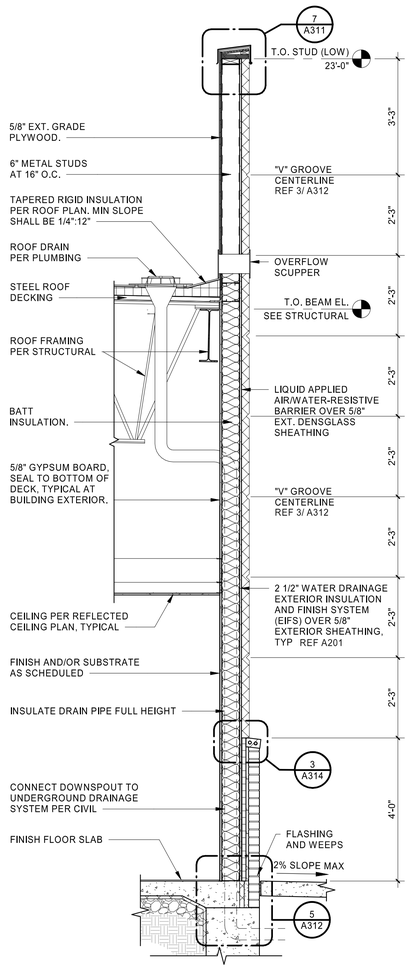

4 WALL SECTION AT SCUPPER
1/2" = 1'-0"

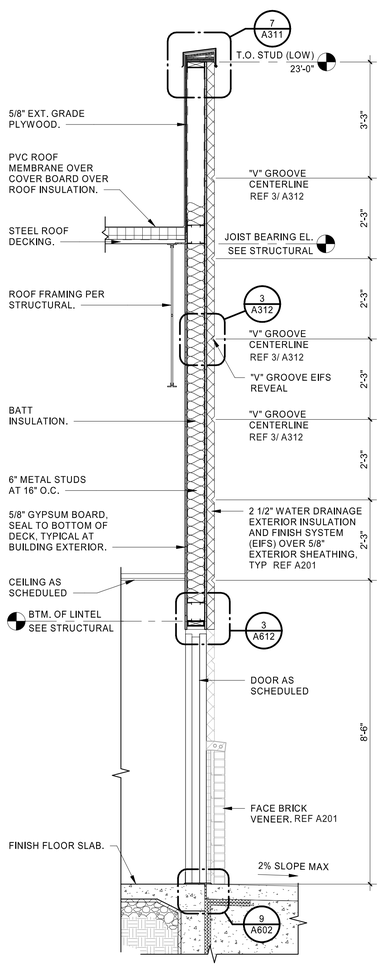

3 WALL SECTION
1/2" = 1'-0"

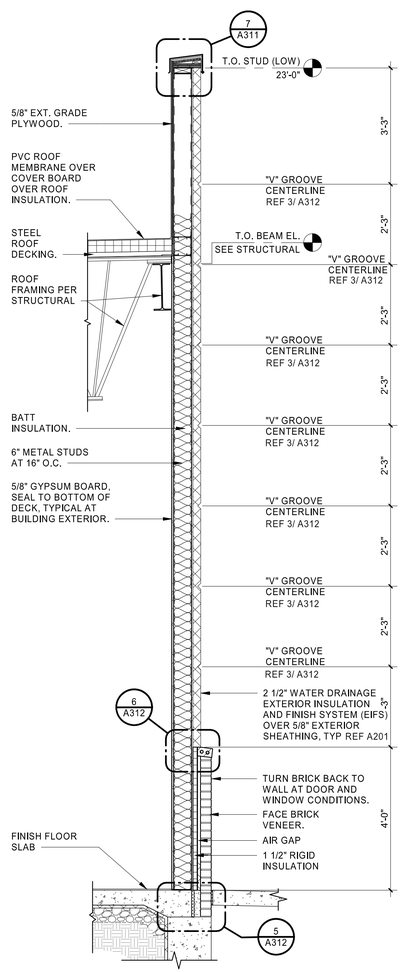

2 WALL SECTION @ EIFS/BRICK
1/2" = 1'-0"

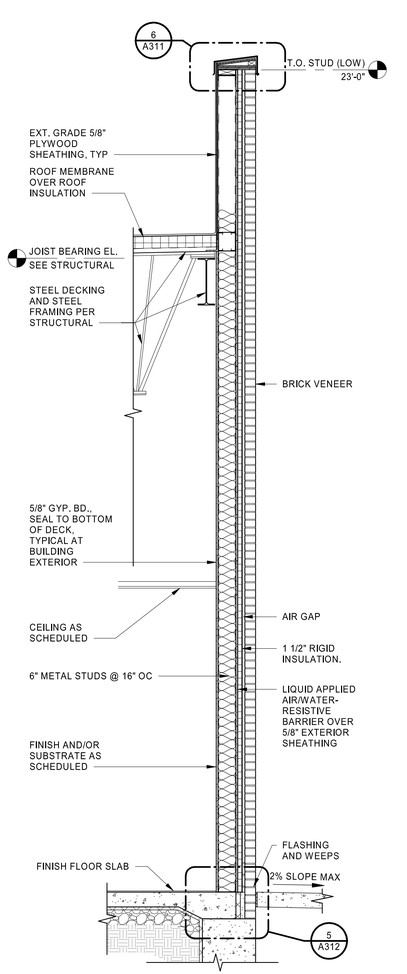

1 WALL SECTION TYPICAL
1/2" = 1'-0"

HFA
HARRISON FRENCH
& ASSOCIATES, PLLC
t 479.273.7780
1705 S. Walton Blvd., Suite 3
Bentonville, Arkansas 72712
www.hfa-ac.com

STIPULATION FOR REUSE
THIS DRAWING WAS PREPARED FOR USE ON THE PROJECT LISTED HEREIN AT NICHOLSON, MS. ANY REUSE WITHOUT WRITTEN VERIFICATION OR ADAPTATION BY HARRISON FRENCH & ASSOCIATES, PLLC FOR THE SPECIFIC PURPOSE INTENDED WILL BE AT OWNER'S SOLE RISK AND WITHOUT LIABILITY OR LEGAL EXPOSURE TO HARRISON FRENCH & ASSOCIATES, PLLC. ALL PLANS, SECTIONS AND DETAILS PREPARED BY HARRISON FRENCH & ASSOCIATES, PLLC ARE COPYRIGHTED AND ALL RIGHTS ARE RESERVED. THESE DRAWINGS ARE NOT TO BE REPRODUCED OR USED IN ANY FORM WITHOUT THE EXPRESS WRITTEN CONSENT OF HARRISON FRENCH & ASSOCIATES, PLLC. ARCHITECTURAL WORKS PROTECTION ACT (ARCHITECTURAL WORKS COPYRIGHT PROTECTION ACT, PUBLIC LAW 101-650, 104 STAT. 5089 (1990), AS AMENDED BY PUBLIC LAW 102-563, 106 STAT. 4233 (1992)). ANY UNAUTHORIZED USE, REPRODUCTION OR DISTRIBUTION OF THIS DRAWING FOR ANY PURPOSE WHATSOEVER IS STRICTLY PROHIBITED AND MAY BE CONTRARY TO FEDERAL LAW.

Love's

STORE NUMBER: 860
I-59, EXIT 1
NICHOLSON, MS 39466
JOB NUMBER: 03-23-30009
T1-180

ISSUE BLOCK

CHECKED BY:	MAP
DRAWN BY:	ASE
DOCUMENT DATE:	02/06/23
PROTO:	T1-180
PROTO CYCLE:	Q4 - 2022

REGISTERED ARCHITECT
BOGUE L. EBBRECHT
4925
STATE OF ARKANSAS
Bogue Louis Ebbrecht
Digitally signed by Bogue Louis Ebbrecht
DN: cn=Bogue Louis Ebbrecht, o=Harrison French and Associates, l=Bentonville, s=ARKANSAS, c=US
Date: 2023.05.07 15:52:27 -05'00'

WALL SECTIONS & DETAILS

SHEET:
A311

2/5/2023 9:39:39 PM
C:\Users\melyssa.prenger\Documents\2021 Revit Projects\Loves_Nicholson_MS_ARC_T2_180_r21_HFA.Melyssa.Prenger.rvt
T1\01-A311-WALL SECTIONS & DETAILS