GENERAL NOTES:

1. SHOWER SLAB, REF 11/ A405
2. DIMENSIONS ARE TO FACE OF STUDS, UNO
3. REFER TO SHOWER AND RESTROOM BLOCKING ELEVATION FOR BLOCKING LOCATIONS

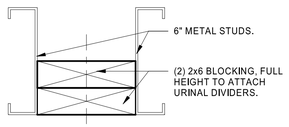

4 BLOCKING DETAIL
3" = 1'-0"

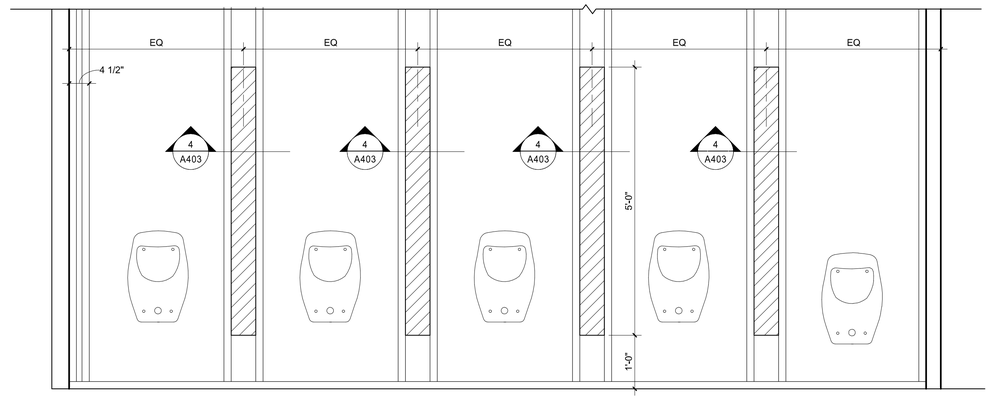

3 URINAL WALL FRAMING DETAIL
3/4" = 1'-0"

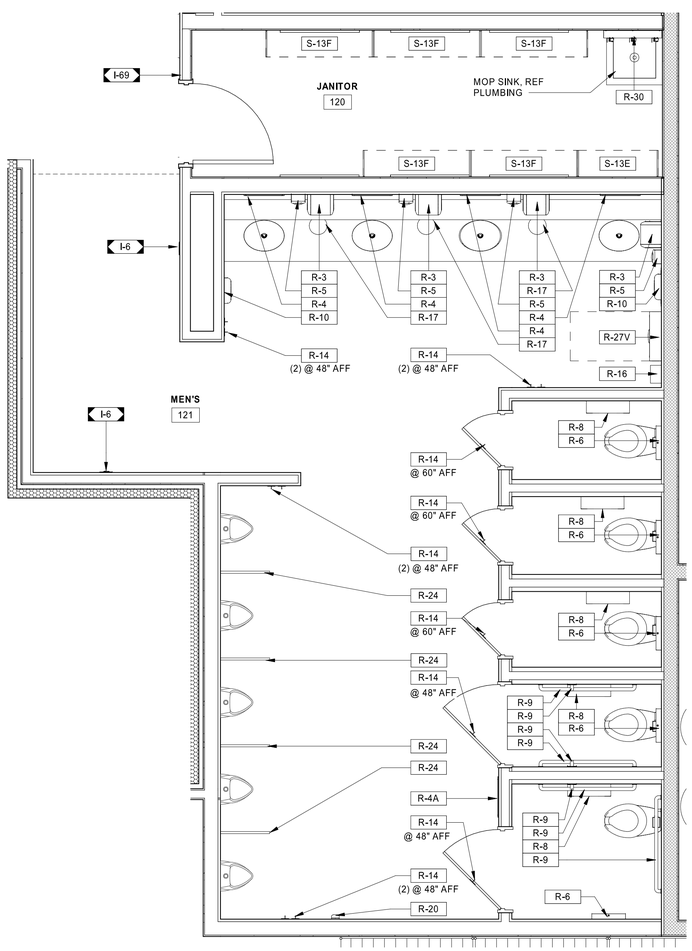

2 ENLARGED JANITOR AND MEN'S RESTROOM EQUIPMENT PLAN
3/8" = 1'-0"

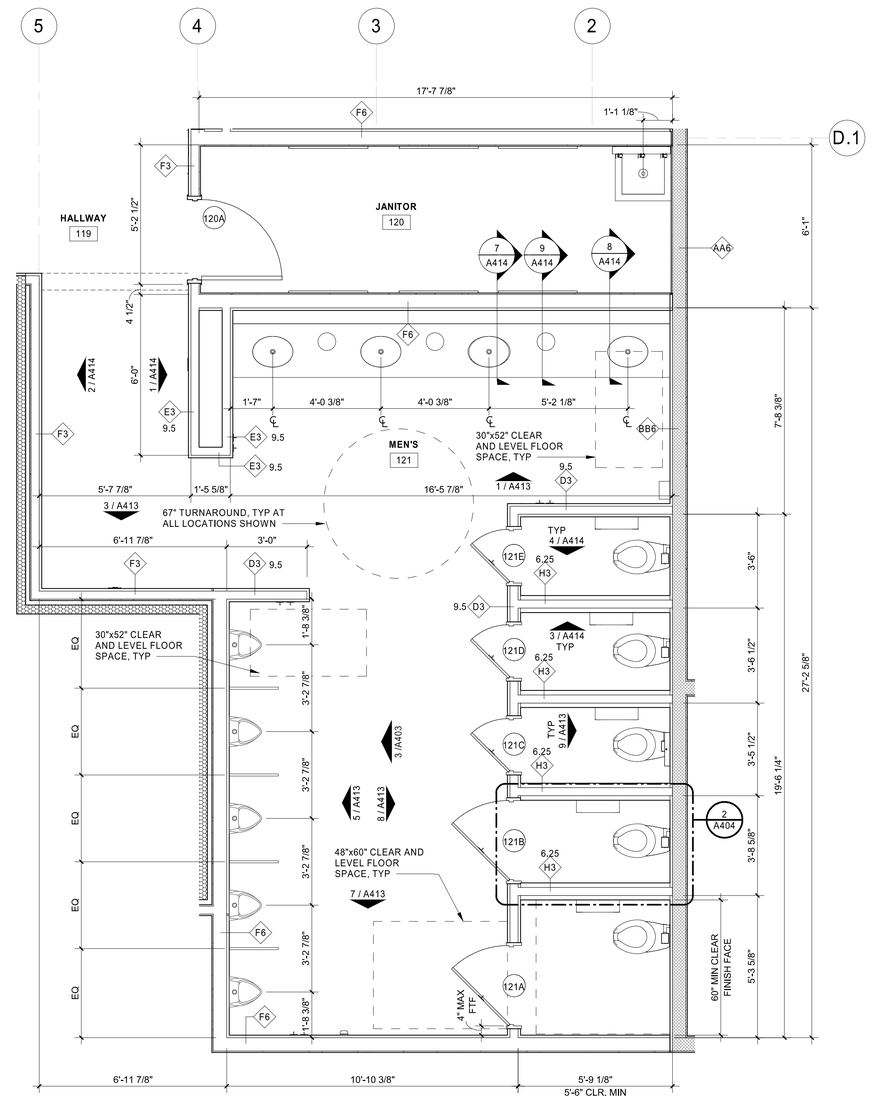

1 ENLARGED JANITOR AND MEN'S RESTROOM
3/8" = 1'-0"

HFA
HARRISON FRENCH & ASSOCIATES, PLLC
t 479.273.7780
1705 S. Walton Blvd., Suite 3
Bentonville, Arkansas 72712
www.hfa-ae.com

STIPULATION FOR REUSE
THIS DRAWING WAS PREPARED FOR LOVE'S TRAVEL STOPS & COUNTRY STORES, INC. STORE NUMBER 860 NICHOLSON, MS. I-59, EXIT 1 LOCATED IN NICHOLSON, MS. DATE ON: 2/09/23 AND IT IS NOT INTENDED FOR USE ON ANY OTHER PROJECT SITE OR AT A LATER TIME. BUILDING DESIGN IS PROPRIETARY INFORMATION OF LOVE'S TRAVEL STOPS & COUNTRY STORES, INC. AND IS NOT TO BE USED FOR ANY PURPOSE OR EXAMPLE ON ANOTHER PROJECT WITHOUT THE EXPRESS WRITTEN CONSENT OF LOVE'S TRAVEL STOPS & COUNTRY STORES, INC. LICENSED ARCHITECTS AND ENGINEERS. REPRODUCTION OF THIS DRAWING FOR USE ON ANOTHER PROJECT IS NOT AUTHORIZED AND MAY BE CONTRARY TO THE LAW.

STORE NUMBER: 860
I-59, EXIT 1
NICHOLSON, MS 39466
JOB NUMBER: 03-23-30009
T1-180

ISSUE BLOCK

CHECKED BY:	MAP
DRAWN BY:	ASE
DOCUMENT DATE:	02/06/23
PROTO:	T1-180
PROTO CYCLE:	Q4 - 2022

REGISTERED ARCHITECT
BOGUE L EBBRECHT
4925
STATE OF ARKANSAS
Bogue Louis Ebbrecht
Digitally signed by Bogue Louis Ebbrecht
DN: cn=Bogue Louis Ebbrecht, o=Harrison French and Associates, L=Bentonville, S=ARKANSAS, C=US
Date: 2023.02.07 15:52:54-06'00'

RESTROOM PLAN & DETAILS

SHEET:
A403

2/2/2023 9:29:52 PM
C:\Users\melyssa.prenger\Documents\2021 Revit Projects\Loves_Nicholson_MS_ARC_T2_R0_v21_HFA Melyssa Prenger.rvt
3155-A403-RESTROOM PLAN & DETAILS