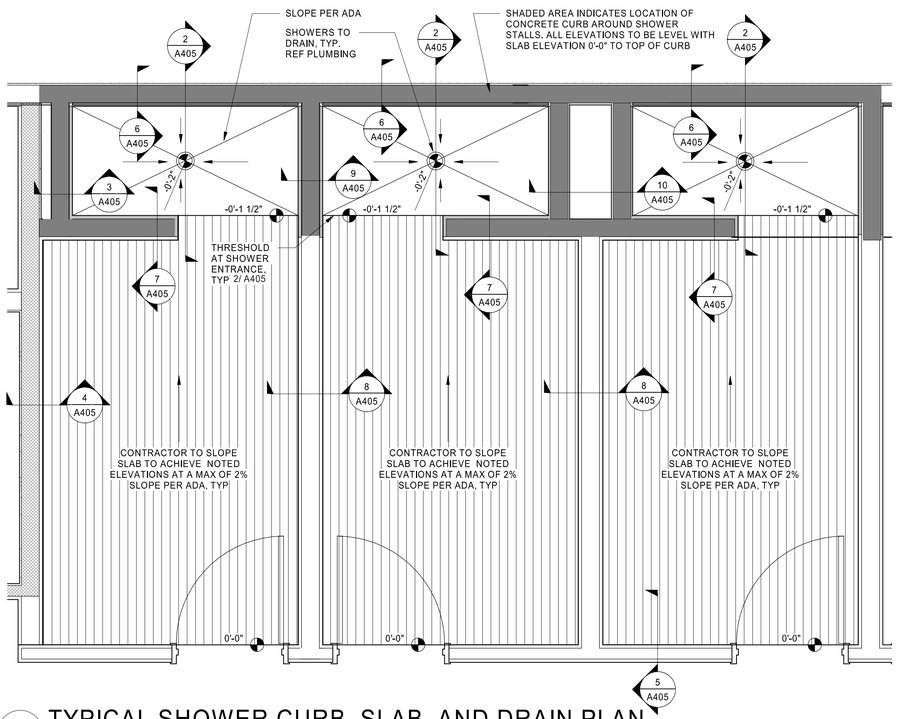

11 TYPICAL SHOWER CURB, SLAB. AND DRAIN PLAN
1/2" = 1'-0"

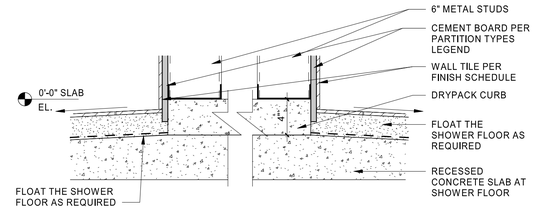

10 SLAB SECTION AT SHOWER
1 1/2" = 1'-0"

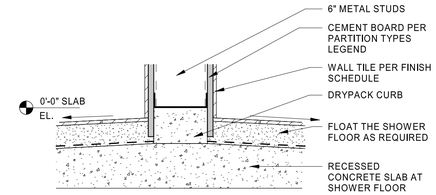

9 SLAB SECTION AT SHOWER
1 1/2" = 1'-0"

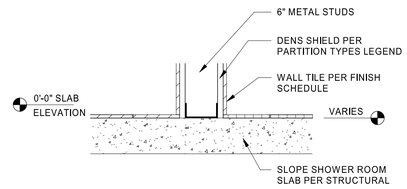

8 SLAB SECTION AT SHOWER
1 1/2" = 1'-0"

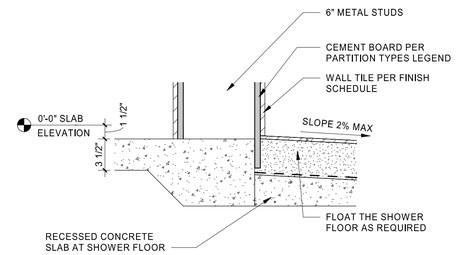

7 SLAB SECTION AT SHOWER
1 1/2" = 1'-0"

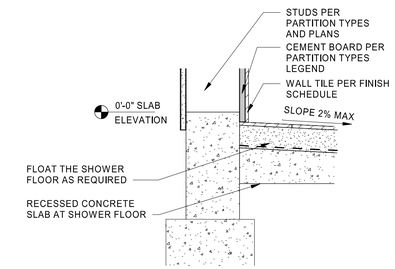

6 SLAB SECTION AT SHOWER
1 1/2" = 1'-0"

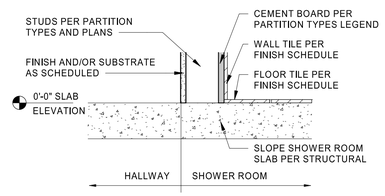

5 SLAB SECTION AT SHOWER
1 1/2" = 1'-0"

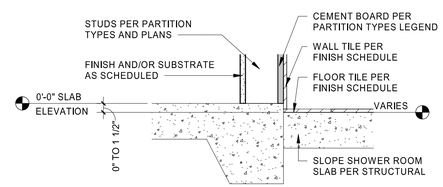

4 SLAB SECTION AT SHOWER
1 1/2" = 1'-0"

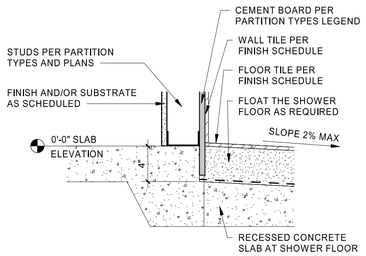

3 SLAB SECTION AT SHOWER
1 1/2" = 1'-0"

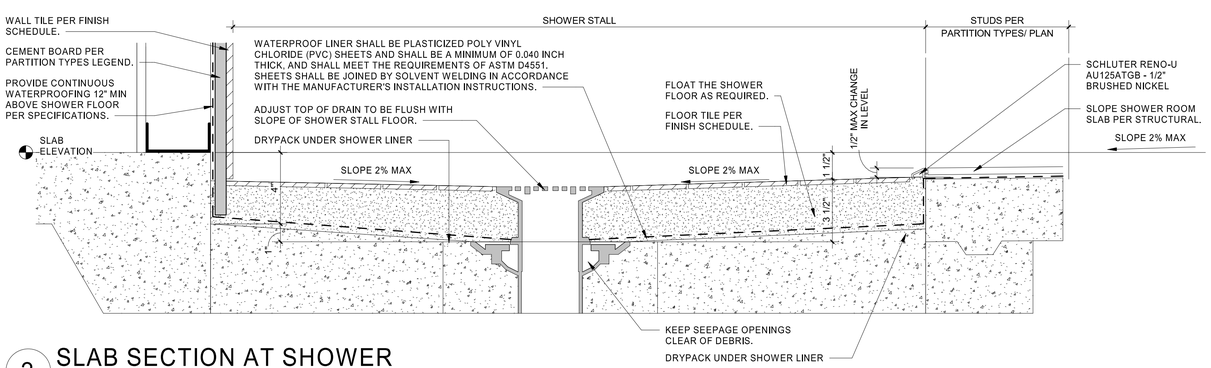

2 SLAB SECTION AT SHOWER
3" = 1'-0"

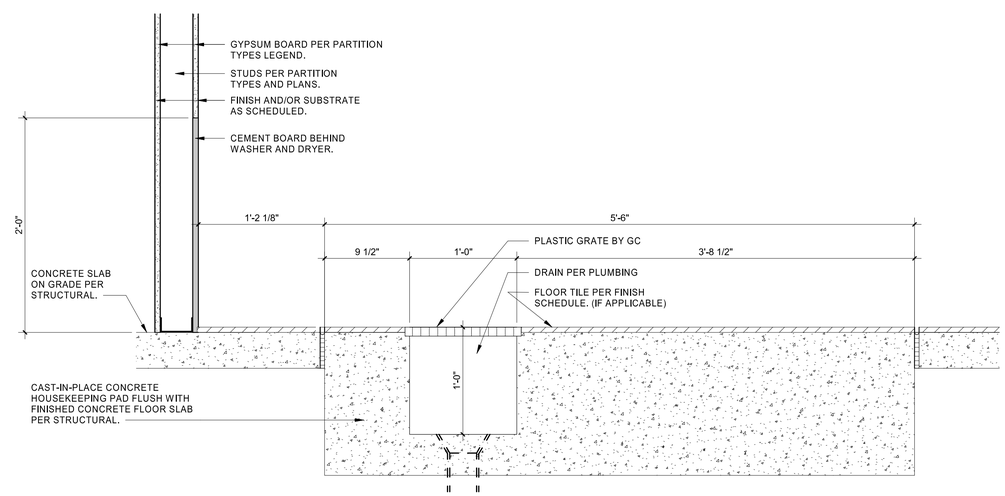

1 SECTION AT HOUSEKEEPING PAD
1 1/2" = 1'-0"

HFA
HARRISON FRENCH & ASSOCIATES, PLLC
t 479.273.7780
1705 S. Walton Blvd., Suite 3
Bentonville, Arkansas 72712
www.hfa-ae.com

STIPULATION FOR REUSE
THIS DRAWING WAS PREPARED FOR USE ON A PROJECT IN NICHOLSON, MS. CONTRARY TO WORK WITH ITS ISSUE DATE ON 2/09/23, AND IT IS NOT INTENDED FOR USE ON ANY OTHER PROJECT SITE OR AT A LATER TIME. SUCH USE IS AT THE USER'S SOLE RISK OR EXAMPLE ON ANOTHER PROJECT WITHOUT THE PERMISSION OF THE LICENSED ARCHITECTS AND ENGINEERS. REPRODUCTION OF THIS DRAWING FOR REUSE ON ANOTHER PROJECT IS UNAUTHORIZED AND MAY BE CONTRARY TO LAW.

T1-180

Loves

STORE NUMBER: 860
I-59, EXIT 1
NICHOLSON, MS 39466
JOB NUMBER: 03-23-30009

ISSUE BLOCK

CHECKED BY:	MAP
DRAWN BY:	ASE
DOCUMENT DATE:	02/06/23
PROTO:	T1-180
PROTO CYCLE:	Q4 - 2022

REGISTERED ARCHITECT
BOGUE L. EBBRECHT
4925
STATE OF ARKANSAS
Bogue Louis Ebbrecht
Digitally signed by Bogue Louis Ebbrecht
DN: cn=Bogue Louis Ebbrecht, o=Harrison French and Associates, L=Bentonville, S=ARKANSAS, C=US
Date: 2023.05.07 15:53:27-06'00'

SHOWER SLAB PLAN & DETAILS

SHEET:
A405

2/9/2023 9:29:57 PM
C:\Users\mysja.preger\Documents\2021 Revit Projects\Loves_Nicholson_MS_ARC_T2_R0_v21_HFA.Mysja.Preger.rvt
3165-A405-SHOWER SLAB PLAN & DETAILS