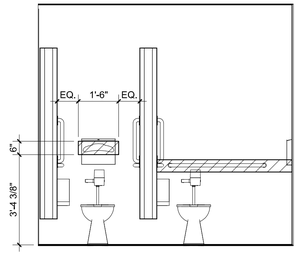

12 TYPICAL STALL BLOCKING ELEVATION
3/8" = 1'-0"

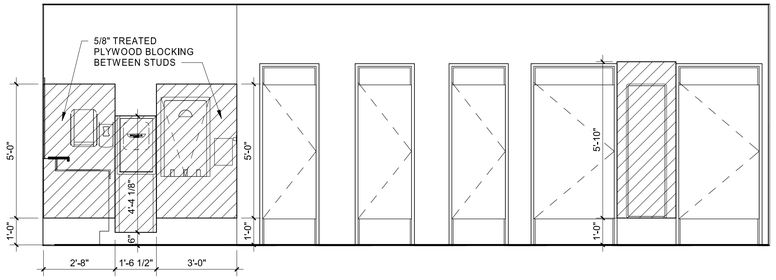

11 MEN'S RESTROOM BLOCKING ELEVATION
3/8" = 1'-0"

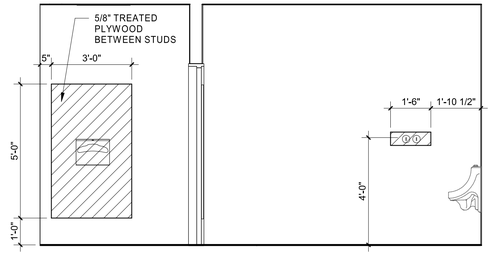

10 MEN'S RESTROOM BLOCKING ELEVATION
3/8" = 1'-0"

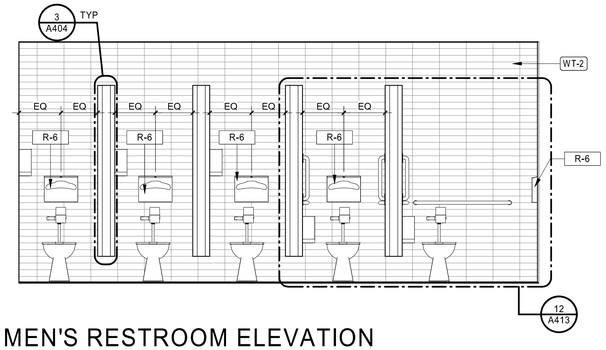

9 MEN'S RESTROOM ELEVATION
3/8" = 1'-0"

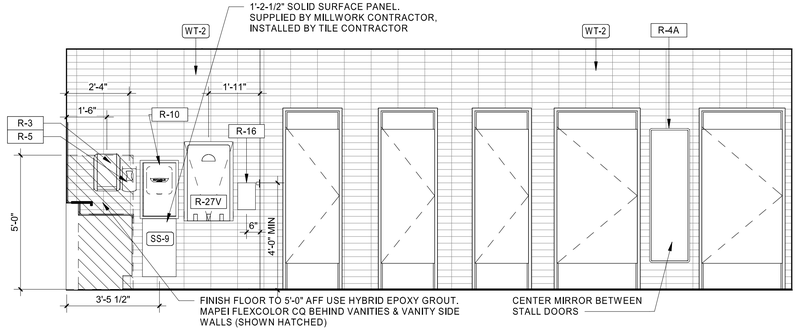

8 MEN'S RESTROOM ELEVATION
3/8" = 1'-0"

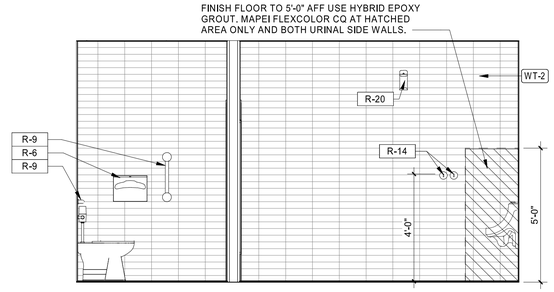

7 MEN'S RESTROOM ELEVATION
3/8" = 1'-0"

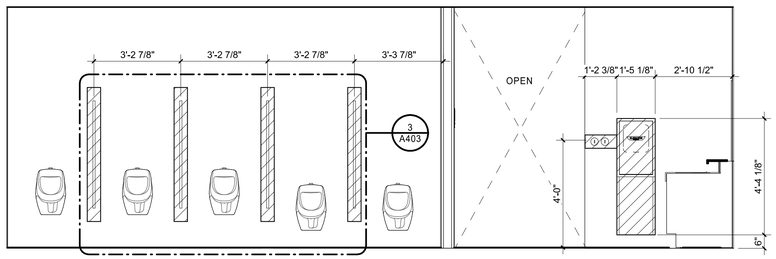

6 MEN'S RESTROOM BLOCKING ELEVATION
3/8" = 1'-0"

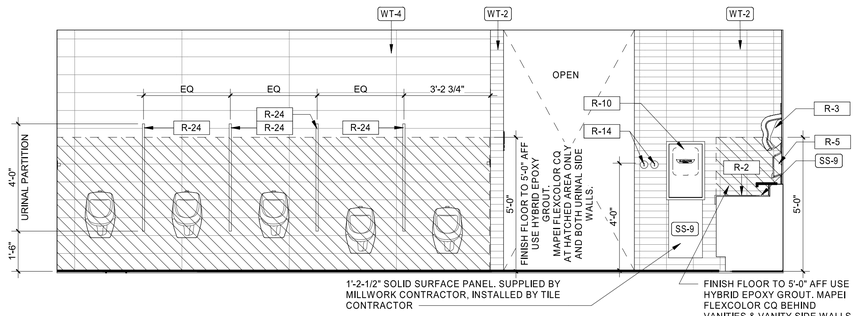

5 MEN'S RESTROOM ELEVATION
3/8" = 1'-0"

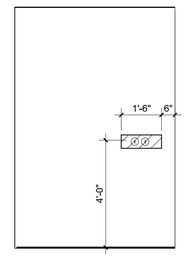

4 MEN'S RESTROOM BLOCKING ELEVATION
3/8" = 1'-0"

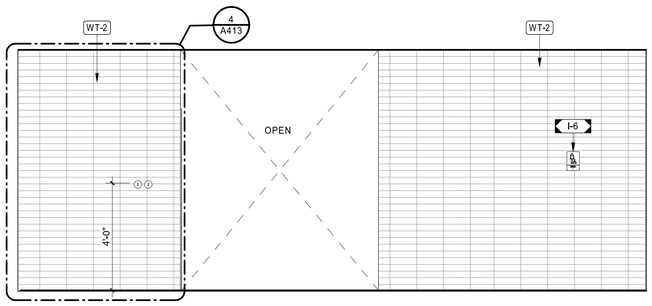

3 MEN'S RESTROOM ELEVATION
3/8" = 1'-0"

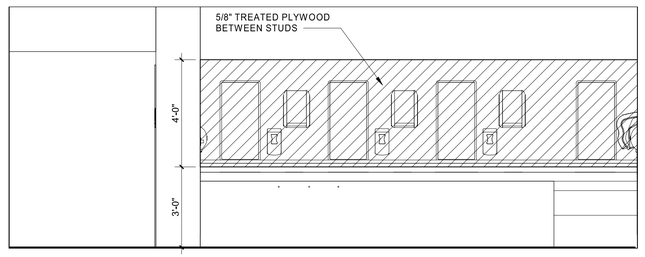

2 MEN'S RESTROOM BLOCKING ELEVATION
3/8" = 1'-0"

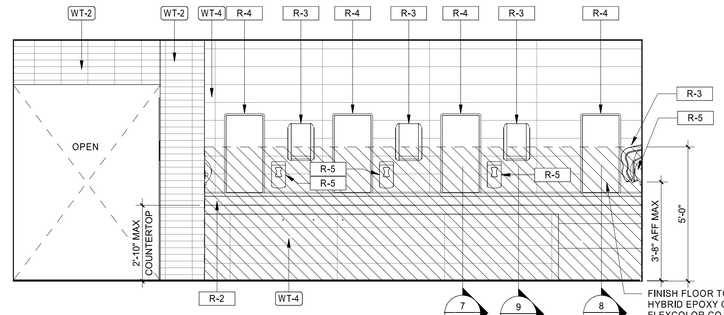

1 MEN'S RESTROOM ELEVATION
3/8" = 1'-0"

GENERAL NOTES

1. ALL TILE INSTALLED IN SHOWER ROOM AND SHOWER STALL SHALL HAVE EPOXY GROUT
2. REFER TO BLOCKING ELEVATIONS FOR EQUIPMENT BLOCKING EXTENTS
3. BLOCKING SHALL BE FIELD VERIFIED PER STUDS AND EQUIPMENT MANUFACTURER INSTRUCTIONS FOR LOCATIONS

BLOCKING LEGEND:

	2X WOOD BLOCKING AS INDICATED ON ELEVATIONS, UNO. REF GENERAL NOTE 2 AND 3

HFA
HARRISON FRENCH
& ASSOCIATES, PLLC
t 479.273.7780
1705 S. Walton Blvd., Suite 3
Bentonville, Arkansas 72712
www.hfa-ae.com

STIPULATION FOR REUSE
THIS DRAWING WAS PREPARED FOR USE ON THE PROJECT AT NICHOLSON, MS
CONTRACTOR SHALL VERIFY WITH ITS ISSUE DATE ON 3/3/0/23 AND IT IS NOT CONSIDERED SUITABLE FOR USE ON A PROJECT SITE OR AT A LATER TIME
IT IS ILLEGAL FOR ANY PERSON TO ERASE OR ALTER THIS DRAWING IN ANY WAY
USE EXAMPLE ON ANOTHER PROJECT
ALL COMMON LAW, STATUTORY AND OTHER RESERVED RIGHTS ARE RESERVED BY ARCHITECTS AND ENGINEERS.
REPRODUCTION OF THIS DRAWING FOR ANY PURPOSE WHATSOEVER IS NOT AUTHORIZED AND MAY BE CONTRARY TO THE LAW.

Love's
STORE NUMBER: 860
I-59, EXIT 1
NICHOLSON, MS 39466
JOB NUMBER: 03-23-30009
T1-180

ISSUE BLOCK

CHECKED BY:	MAP
DRAWN BY:	ASE
DOCUMENT DATE:	02/06/23
PROTO:	T1-180
PROTO CYCLE:	Q4 - 2022

REGISTERED ARCHITECT
BOGUE L. EBBRECHT
4925
STATE OF ARKANSAS

Bogue Louis Ebbrecht

Digitally signed by Bogue Louis Ebbrecht
DN: cn=Bogue Louis Ebbrecht, o=Harrison French & Associates, l=Bentonville, s=ARKANSAS, c=US
Date: 2023.02.07 15:53:39-06'00'

MEN'S RESTROOM ELEVATIONS

SHEET:
A413

2/6/2023 9:36:28 PM
C:\Users\melyssa.prenger\Documents\2021 Revit Projects\Loves_Nicholson_MS_ARC_T2_180_v21_HFA Melyssa.Prenger.rvt
T1180-A413-MEN'S RESTROOM ELEVATIONS