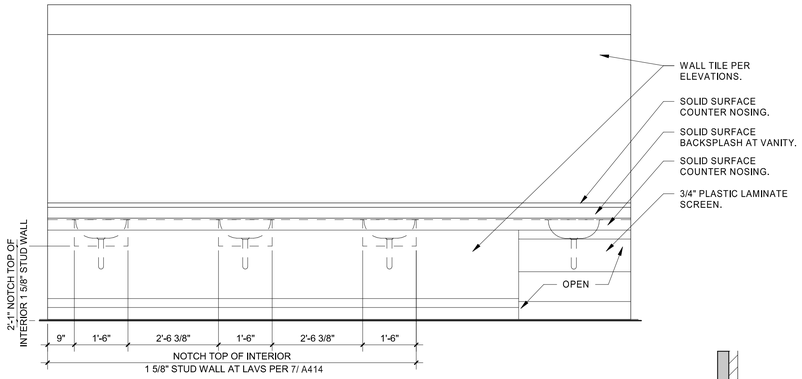

12 VANITY ELEVATION
1/2" = 1'-0"

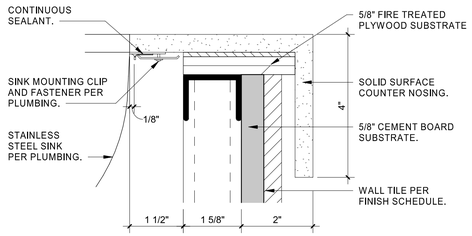

11 VANITY DETAIL
6" = 1'-0"

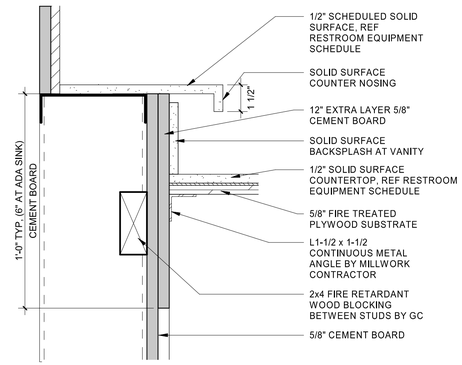

10 VANITY WALL SECTION
3" = 1'-0"

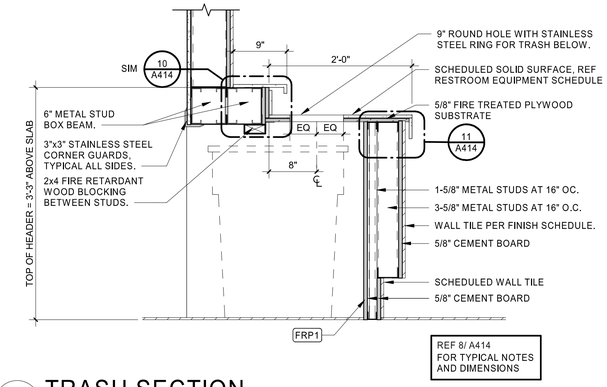

9 TRASH SECTION
1" = 1'-0"

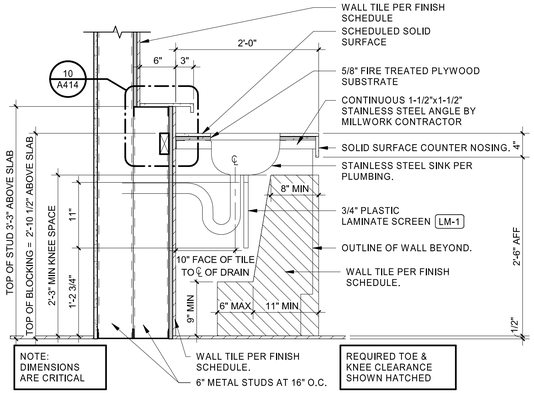

8 H.C. LAVATORY SECTION
1" = 1'-0"

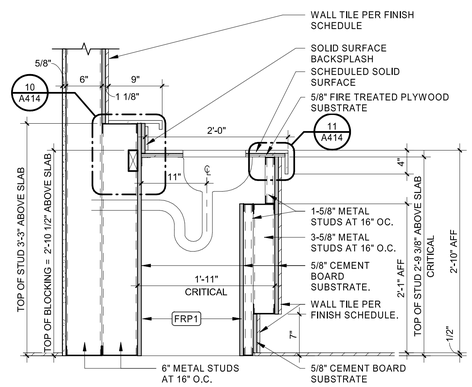

7 LAVATORY SECTION
1" = 1'-0"

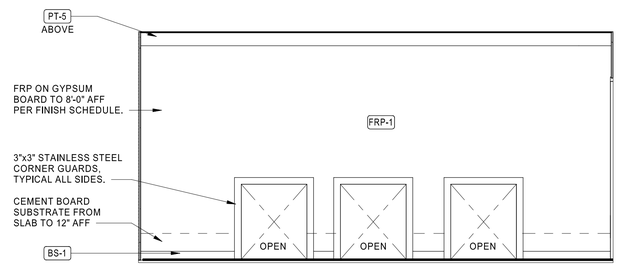

6 JANITOR ROOM
3/8" = 1'-0"

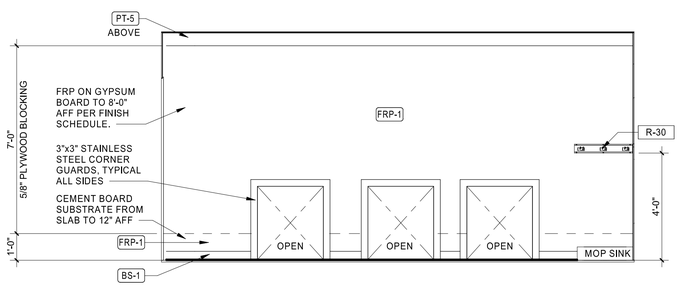

5 JANITOR ROOM
3/8" = 1'-0"

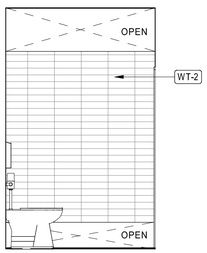

4 MEN'S RESTROOM STALL ELEVATION
3/8" = 1'-0"

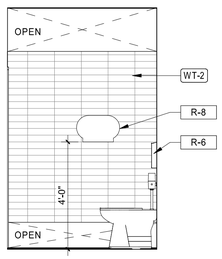

3 MEN'S RESTROOM STALL ELEVATION
3/8" = 1'-0"

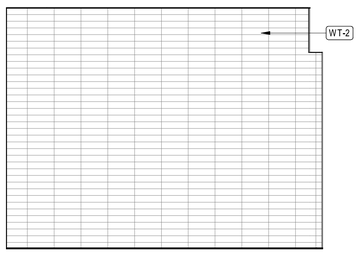

2 MEN'S RESTROOM ELEVATION
3/8" = 1'-0"

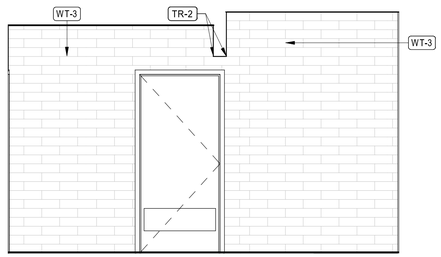

1 MEN'S RESTROOM ELEVATION
3/8" = 1'-0"

HFA
HARRISON FRENCH & ASSOCIATES, PLLC
t 479.273.7780
1705 S. Walton Blvd., Suite 3
Bentonville, Arkansas 72712
www.hfa-ae.com

STIPULATION FOR REUSE
THIS DRAWING WAS PREPARED FOR USE IN CONNECTION WITH LOVE'S NICHOLSON, MS CONSTRUCTION WORKS WITH ITS ISSUE DATE ON 3/09/23 AND IT IS NOT INTENDED FOR USE ON ANY OTHER PROJECT SITE OR AT A LATER TIME WITHOUT THE PRIOR WRITTEN CONSENT OF THE ARCHITECT. ANY REUSE WITHOUT SUCH CONSENT OR EXAMPLE ON ANOTHER PROJECT INCLUDES THE REMOVAL OF THE ARCHITECT'S LICENSED ARCHITECTS AND ENGINEERS. REPRODUCTION OF THIS DRAWING FOR REUSE BY OTHERS WITHOUT PRIOR WRITTEN AUTHORIZED AND MAY BE CONTRARY TO STATE LAW.

Love's

STORE NUMBER: 860
I-59, EXIT 1
NICHOLSON, MS 39466
JOB NUMBER: 03-23-30/09
T1-180

ISSUE BLOCK

CHECKED BY:	MAP
DRAWN BY:	ASE
DOCUMENT DATE:	02/06/23
PROTO:	T1-180
PROTO CYCLE:	Q4 - 2022

REGISTERED ARCHITECT
BOGUE L EBBRECHT
4925
STATE OF ARKANSAS

Bogue Louis Ebbrecht
Digitally signed by Bogue Louis Ebbrecht
DN: cn=Bogue Louis Ebbrecht, o=Harrison French and Associates, ou=Bogue Louis Ebbrecht, c=US
Date: 2023.02.07 15:53:46-06'00'

RESTROOM DETAILS

SHEET:
A414

2/07/2023 9:39:38 PM
C:\Users\melissa.prenger\Documents\2021 Revit Projects\Loves_Nicholson_MS_ARC_T2_180_v21_HFA Melissa Prenger.rvt
3185-A414-RESTROOM DETAILS