GENERAL NOTES

1. REFER TO INTERIOR FINISH LEGEND FOR FINISHES.
2. REFER TO EQUIPMENT SCHEDULES FOR EQUIPMENT.
3. DO NOT PAINT BEHIND LAMINATE.

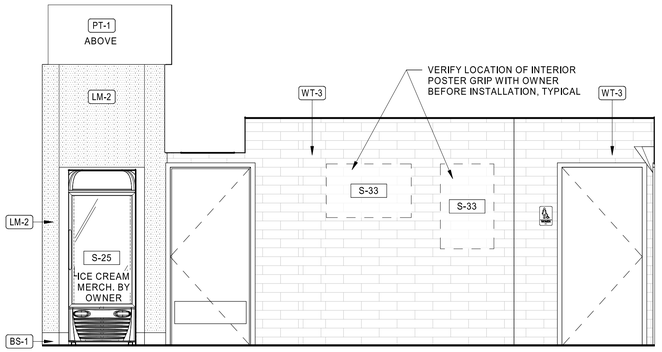

10 INTERIOR ELEVATION
3/8" = 1'-0"

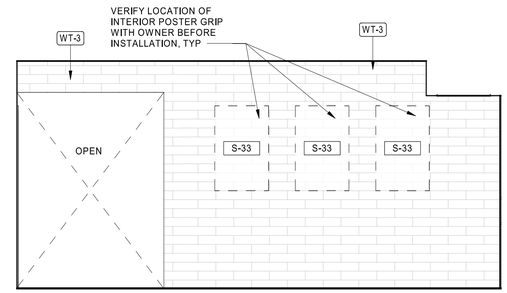

9 INTERIOR ELEVATION
3/8" = 1'-0"

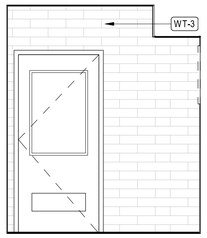

8 HALLWAY ELEVATION
3/8" = 1'-0"

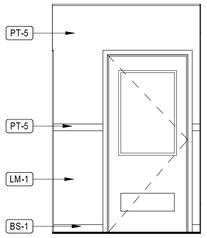

7 HALLWAY ELEVATION
3/8" = 1'-0"

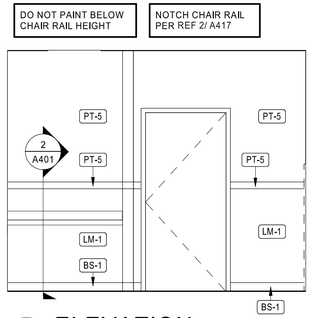

6 ELEVATION
3/8" = 1'-0"

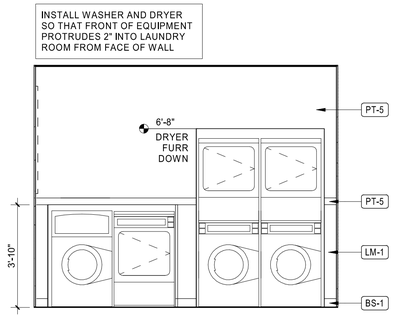

5 INTERIOR ELEVATION
3/8" = 1'-0"

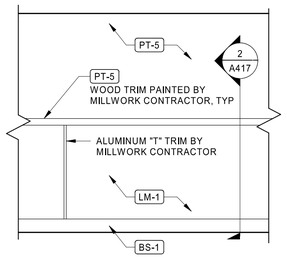

4 TYPICAL HALLWAY ELEVATION
3/8" = 1'-0"

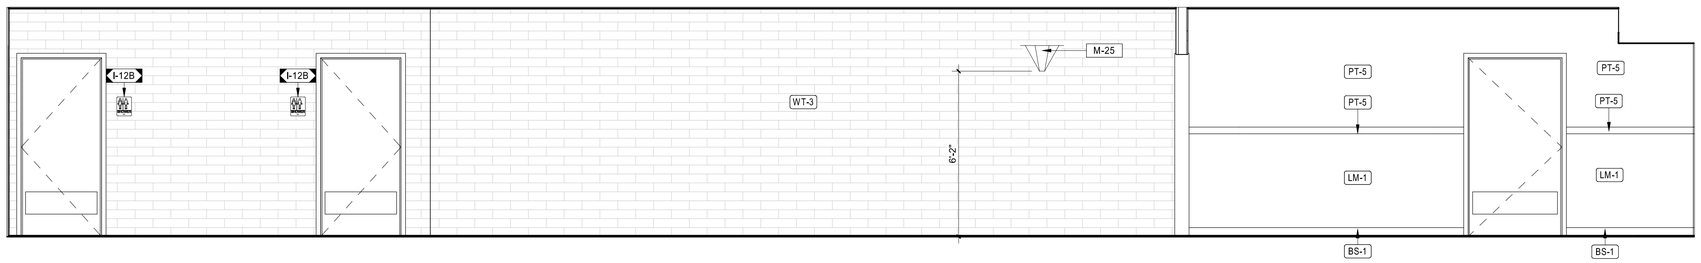

3 HALLWAY ELEVATION
3/8" = 1'-0"

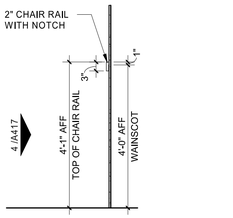

2 WAINSCOT AND CHAIR RAIL
1/2" = 1'-0"

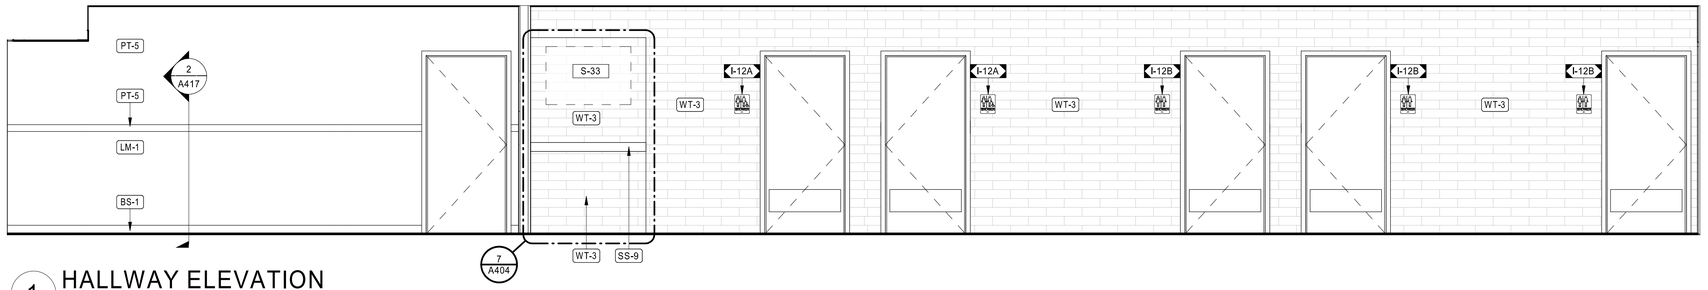

1 HALLWAY ELEVATION
3/8" = 1'-0"

HFA
HARRISON FRENCH
& ASSOCIATES, PLLC
t 479.273.7780
1705 S. Walton Blvd., Suite 3
Bentonville, Arkansas 72712
www.hfa-ae.com

STIPULATION FOR REUSE
THIS DRAWING WAS PREPARED FOR USE ON THIS PROJECT ONLY AT NICHOLSON, MS
CONTRACTOR SHALL NOTIFY HFA IF THIS ISSUE CONFLICTS WITH LOCAL CODES
DATE ON 3/08/23 AND IT IS NOT CONSTRUCTED ON THAT DATE
PROJECT SITE OR AT A LATER TIME
USE OF THESE PLANS AND SPECIFICATIONS FOR ANY EXAMPLE ON ANOTHER PROJECT
OR EXTENSION OF THIS PROJECT WITHOUT THE LICENSED ARCHITECTS AND ENGINEERS
REPRODUCTION OF THIS DRAWING FOR
ANY PURPOSE WHATSOEVER SHALL NOT BE AUTHORIZED AND MAY BE CONTRARY TO THE LAW.

Love's

STORE NUMBER: 860
I-59, EXIT 1
NICHOLSON, MS 39466
JOB NUMBER: 03-23-30009
T1-180

ISSUE BLOCK

CHECKED BY:	MAP
DRAWN BY:	ASE
DOCUMENT DATE:	02/06/23
PROTO:	T1-180
PROTO CYCLE:	Q4 - 2022

REGISTERED ARCHITECT
BOGUE L. EBBRECHT
4925
STATE OF ARKANSAS

Bogue Louis Ebbrecht
Digitally signed by Bogue Louis Ebbrecht
DN: cn=Bogue Louis Ebbrecht, o=Harrison French and Associates, l=Bentonville, s=ARKANSAS, c=US
Date: 2023.02.07 15:54:06-06'00'

INTERIOR ELEVATIONS

SHEET:
A417

2/6/2023 9:30:57 PM
C:\Users\melyssa.prenger\Documents\2021 Revit Projects\Loves_Nicholson_MS_ARC_T2_180_v21_HFA.Melyssa.Prenger.rvt
A417-INTERIOR ELEVATIONS