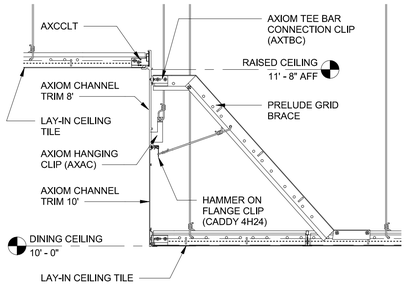

9 FASCIA SECTION

1 1/2" = 1'-0"

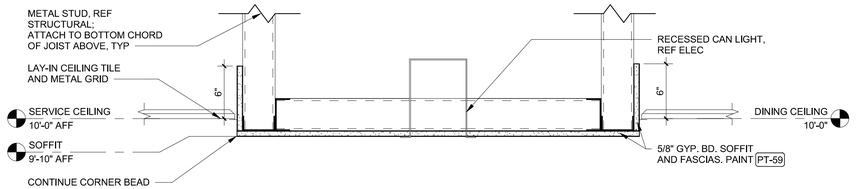

8 DINING SOFFIT SECTION

1 1/2" = 1'-0"

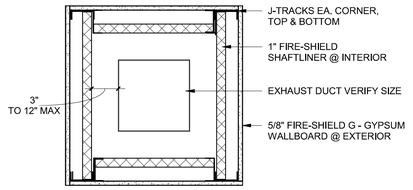

1. 1-HOUR FIRE RESISTANCE RATED SHAFT PER U.L. #499
2. INSTALL FROM TOP OF HOOD TO BOTTOM OF ROOF DECK

7 1-HOUR FIRE RESISTANCE RATED SHAFT DETAIL

1 1/2" = 1'-0"

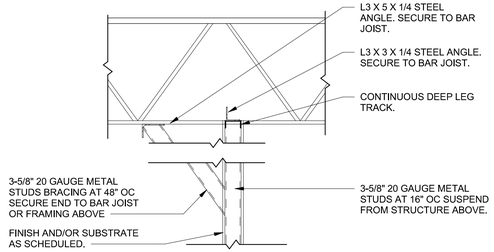

PERPENDICULAR CONDITION

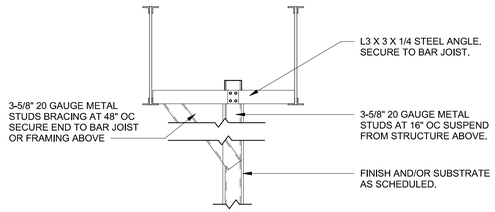

PARALLEL CONDITION

6 FURR DOWN DETAIL

3/4" = 1'-0"

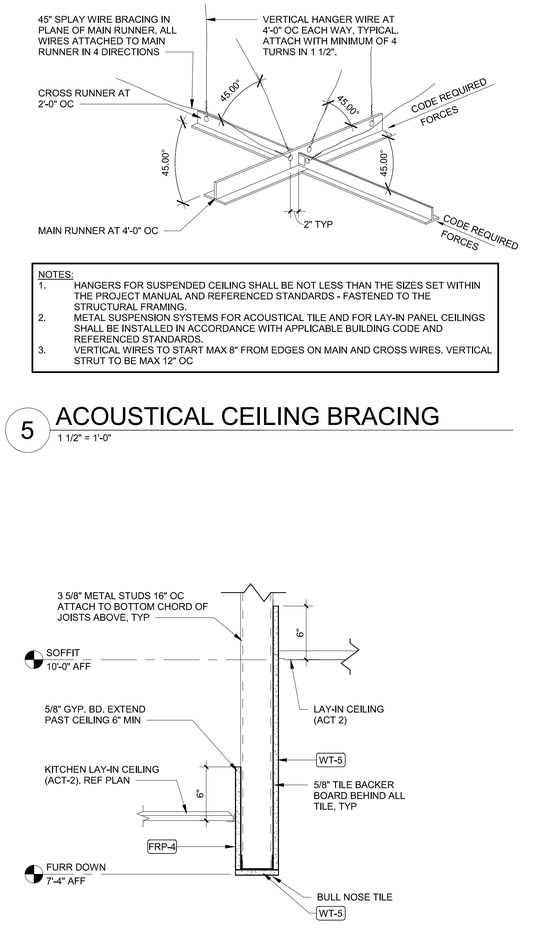

NOTES:
1. HANGERS FOR SUSPENDED CEILING SHALL BE NOT LESS THAN THE SIZES SET WITHIN THE PROJECT MANUAL AND REFERENCED STANDARDS - FASTENED TO THE STRUCTURAL FRAMING.
2. METAL SUSPENSION SYSTEMS FOR ACOUSTICAL TILE AND FOR LAY-IN PANEL CEILINGS SHALL BE INSTALLED IN ACCORDANCE WITH APPLICABLE BUILDING CODE AND REFERENCED STANDARDS.
3. VERTICAL WIRES TO START MAX 8" FROM EDGES ON MAIN AND CROSS WIRES. VERTICAL STRUT TO BE MAX 12" OC

5 ACOUSTICAL CEILING BRACING

1 1/2" = 1'-0"

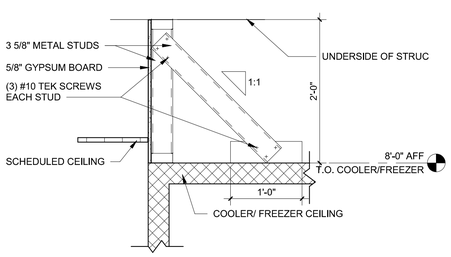

4 FREEZER/COOLER PARTITION

1" = 1'-0"

2 KITCHEN SOFFIT SECTION

1 1/2" = 1'-0"

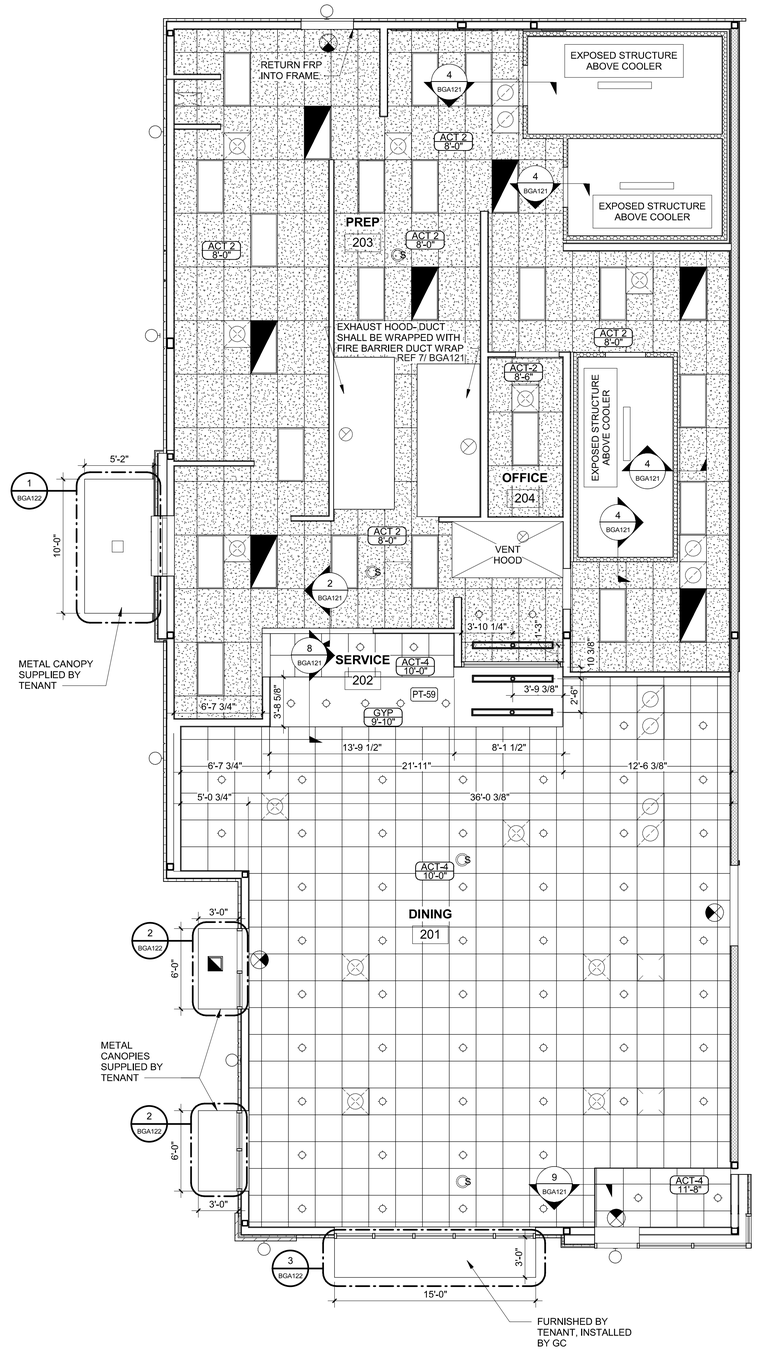

1 REFLECTED CEILING PLAN

3/16" = 1'-0"

CEILING LEGEND

- CEILING TYPE
- ACT2 11'-0" — CEILING TYPE AND HEIGHT TAG INDICATOR
- HEIGHT
- EXPOSED STRUCTURE
- INDICATES SUSPENDED VINYL CEILING. REF FINISH LEGEND TC-1
- INDICATES WASHABLE LAY-IN CEILING TILES. REF FINISH LEGEND ACT-2
- INDICATES WASHABLE LAY-IN CEILING TILES. REF FINISH LEGEND ACT-4
- INDICATES MOISTURE RESISTANT GYP BD. TAPE & BED WITH " GOLD BOND" STA-SMOOTH JOINT COMPOUND. PAINT CEILING AS NOTED
- CERAMIC TILES AT SHOWER STALL CEILING. REF ROOM FINISH SCHEDULE
- INDICATES PLYWOOD AT BACK OF FURR DOWN
- 24"x48" RECESSED LIGHT FIXTURE. REF LIGHTING PLAN AND SCHEDULE
- 24"x48" RECESSED LIGHT FIXTURE. REF LIGHTING PLAN AND SCHEDULE
- SURFACE MOUNTED/ SUSPENDED LIGHT FIXTURE. REF LIGHTING PLAN AND SCHEDULE
- SURFACE MOUNTED/ SUSPENDED EMERGENCY LIGHT FIXTURE. REF LIGHTING PLAN AND SCHEDULE
- RECESSED CAN LIGHT FIXTURE. REF LIGHTING PLAN AND SCHEDULE
- EMERGENCY EXIT LIGHT FIXTURE. REF LIGHTING PLAN AND SCHEDULE
- EXTERIOR LIGHT FIXTURE. REF LIGHTING PLAN AND SCHEDULE
- EXTERIOR LIGHT FIXTURE. REF LIGHTING PLAN AND SCHEDULE
- SUPPLY GRILLE. REF HVAC PLAN AND SCHEDULE
- RETURN GRILLE. REF HVAC PLAN AND SCHEDULE
- EXHAUST GRILLE. REF HVAC PLAN AND SCHEDULE
- SUPPLY GRILLE. REF HVAC PLAN AND SCHEDULE
- S — SPEAKER LOCATION - PROVIDED AND INSTALLED BY OWNER
- S — SMOKE DETECTOR.

HFA
HARRISON FRENCH & ASSOCIATES, PLLC
t 479.273.7780
1705 S. Walton Blvd., Suite 3
Bentonville, Arkansas 72712
www.hfa-ac.com

STIPULATION FOR REUSE
THIS DRAWING WAS PREPARED FOR EXCLUSIVE USE BY HFA AT NICHOLSON, MS
ANY REUSE WITHOUT WRITTEN VERIFICATION OR ADAPTATION BY HFA FOR THE SPECIFIC PROJECT SITE OR AT A LATER TIME SHALL BE AT USER'S SOLE RISK AND WITHOUT LIABILITY OR LEGAL EXPOSURE TO HFA. ALL RIGHTS RESERVED. UNPUBLISHED WORK © 2023 HARRISON FRENCH & ASSOCIATES, PLLC. ARCHITECTS AND ENGINEERS. REPRODUCTION OF THIS DRAWING FOR ANY PURPOSE WHATSOEVER EXCEPT AS AUTHORIZED AND MAY BE CONTRARY TO LAW.

Love's

STORE NUMBER: 860
I-59, EXIT 1
NICHOLSON, MS 39466
JOB NUMBER: 03-23-30099
BOJANGLES

ISSUE BLOCK

CHECKED BY:	MAP
DRAWN BY:	ASE
DOCUMENT DATE:	02/06/23
PROTO:	BOJANGLES
PROTO CYCLE:	Q4 - 2022

REGISTERED ARCHITECT — BOGUE L. EBBRECHT — 4925 — STATE OF MISSISSIPPI

Bogue Louis Ebbrecht
Digitally signed by Bogue Louis Ebbrecht
DN: cn=Bogue Louis Ebbrecht, o=Harrison French and Associates, L=Bentonville, S=ARKANSAS, C=US
Date: 2023.02.07 15:54:56-06'00'

REFLECTED CEILING PLANS

SHEET: BGA121

2/7/2023 1:08:11 PM
C:\Users\melyssa.prenger\Documents\2021 Revit Projects\Loves_Nicholson_MS_ARC_FT_R3_v21_HFA.Melyssa.Prenger.rvt
5015-BGA121-(21-HEFLECTED CEILING PLANS