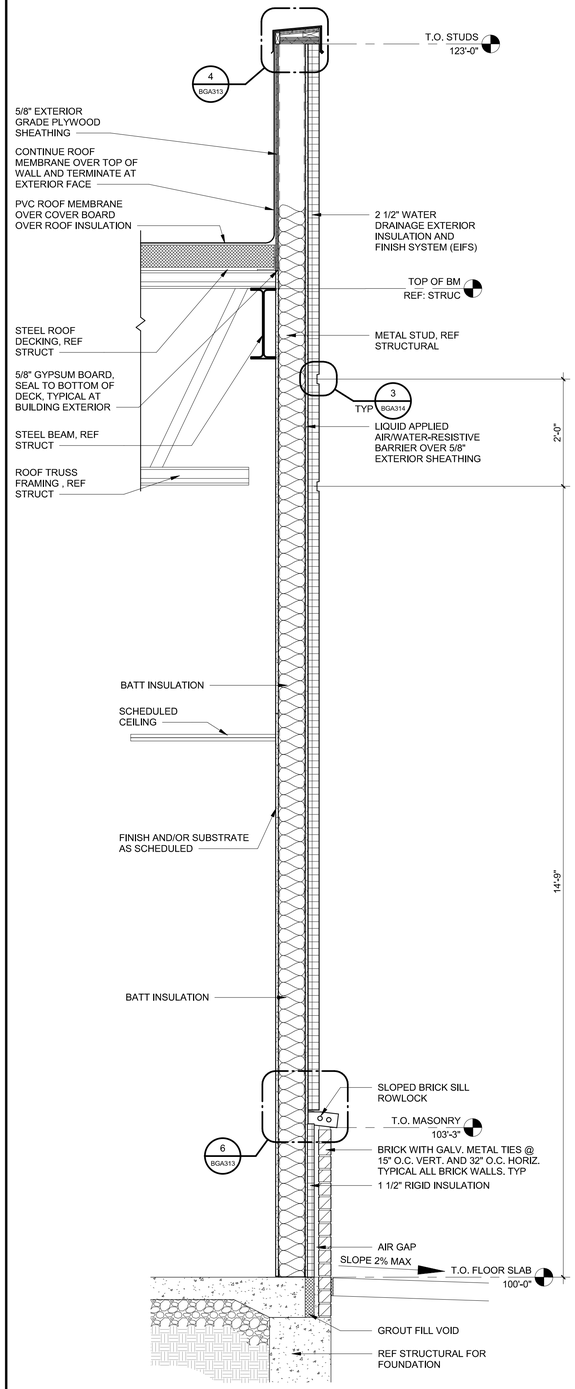

4 WALL SECTION
3/4" = 1'-0"

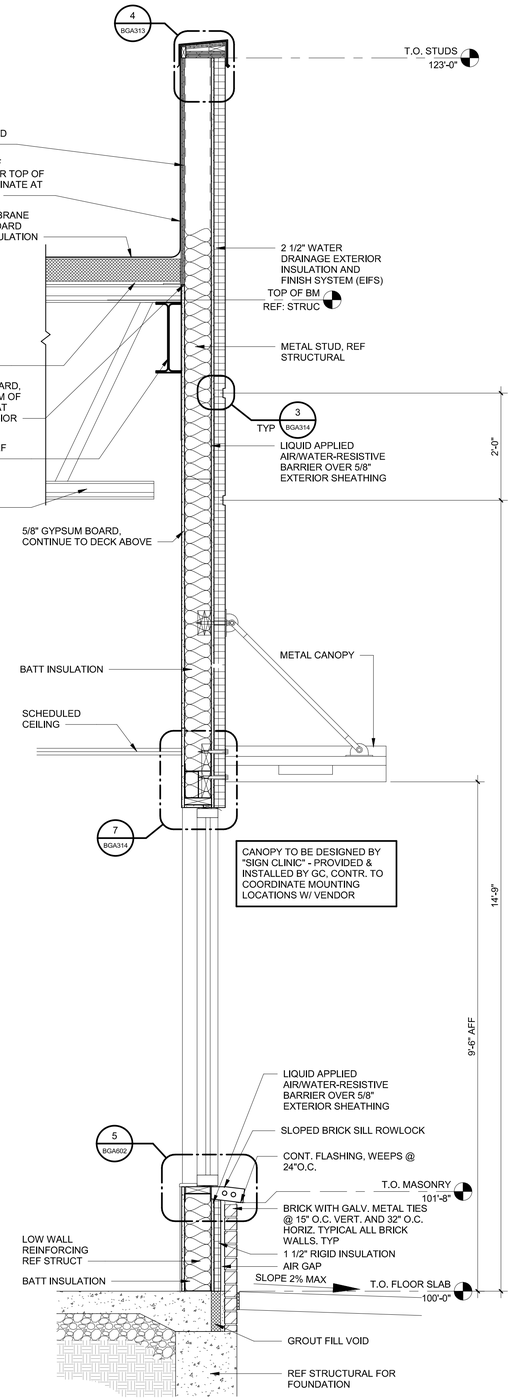

3 WALL SECTION
3/4" = 1'-0"

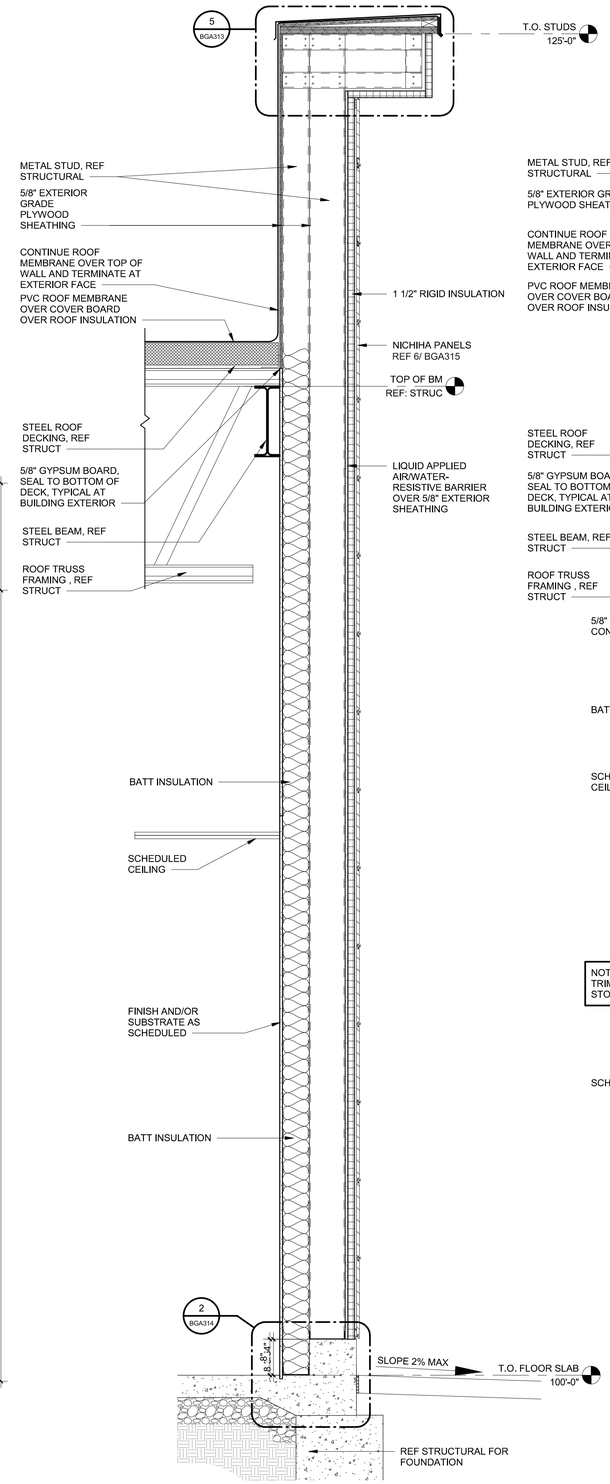

2 WALL SECTION
3/4" = 1'-0"

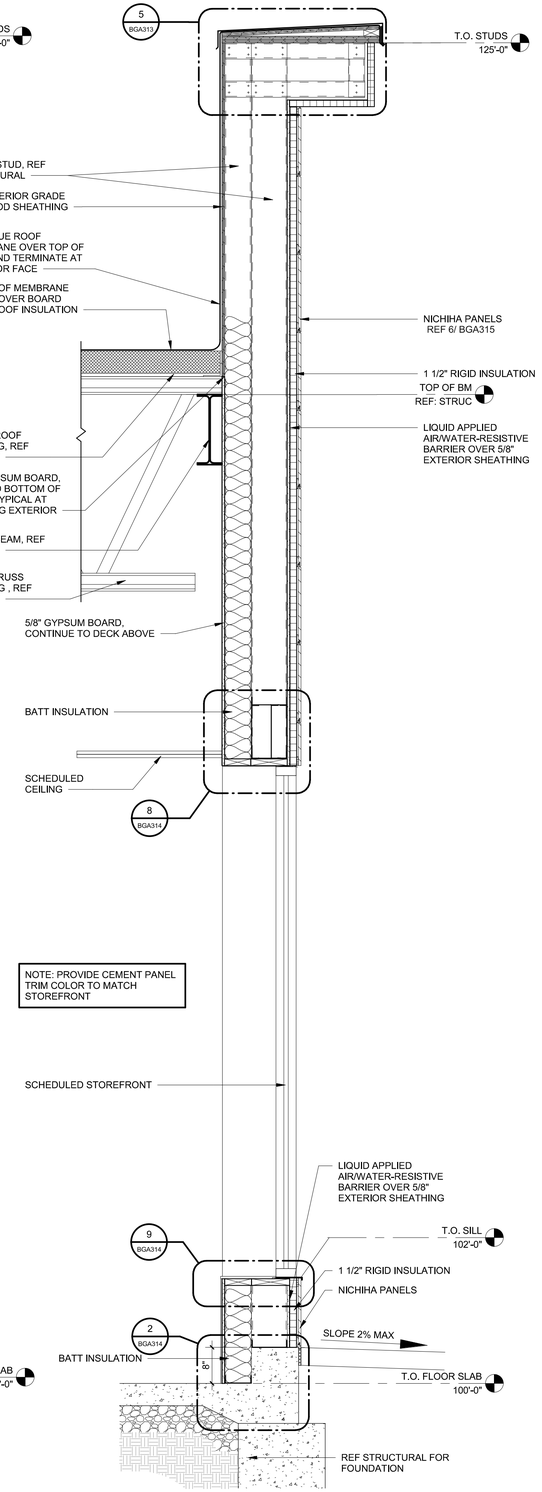

1 WALL SECTION
3/4" = 1'-0"

HFA
HARRISON FRENCH & ASSOCIATES, PLLC
t 479.273.7780
1705 S. Walton Blvd., Suite 3
Bentonville, Arkansas 72712
www.hfa-ac.com

STIPULATION FOR REUSE
THIS DRAWING WAS PREPARED FOR USE IN CONNECTION WITH THE STORE NICHOLSON, MS. THE DRAWING MAY ALSO BE USED FOR THE STORE ON 3/09/23, AND IT IS NOT ANTICIPATED THAT THE DESIGN WILL BE PROJECT SITE OR AT A LATER TIME. THE DRAWING MAY BE USED FOR REFERENCE OR EXAMPLE ON ANOTHER PROJECT BY THE OWNER OR ANOTHER ARCHITECT OR LICENSED ARCHITECTS AND ENGINEERS. REPRODUCTION OF THIS DRAWING FOR USE ON ANOTHER PROJECT IS NOT AUTHORIZED AND MAY BE CONTRARY TO ARK. LAW.

Love's
STORE NUMBER: 860
I-59, EXIT 1
NICHOLSON, MS 39466
JOB NUMBER: 03-23-30009
BOJANGLES

ISSUE BLOCK

CHECKED BY:	MAP
DRAWN BY:	ASE
DOCUMENT DATE:	02/06/23
PROTO:	BOJANGLES
PROTO CYCLE:	Q4 - 2022

REGISTERED ARCHITECT
BOGUE L. EBBRECHT
4925
STATE OF ARKANSAS
Bogue Louis Ebbrecht
Digitally signed by Bogue Louis Ebbrecht
DN: cn=Bogue Louis Ebbrecht, o=Harrison French and Associates, L=Bentonville, S=ARKANSAS, C=US
Date: 2023.02.07 15:55:38-06'00'

WALL SECTIONS

SHEET:
BGA311

2/7/2023 1:08:44 PM
C:\Users\mysza.pmeger\Documents\2021 Revit Projects\Loves_Nicholson_MS_ARC_FT_R23_v21_HFA.Mysza.Pmeger.rvt
0041-BGA311-WALL SECTIONS