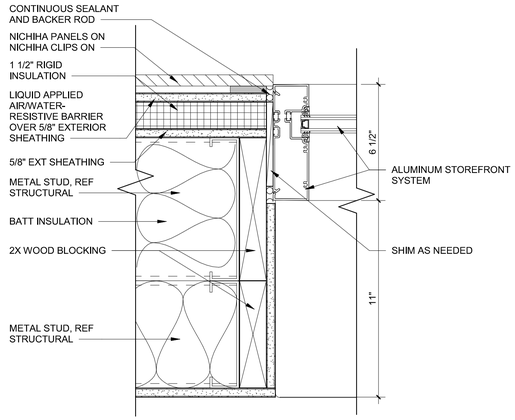

10 JAMB AT NICHIHA
3" = 1'-0"

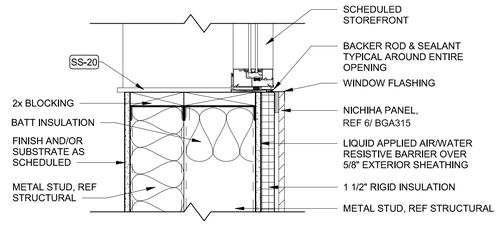

9 SILL AT NICHIHA
1 1/2" = 1'-0"

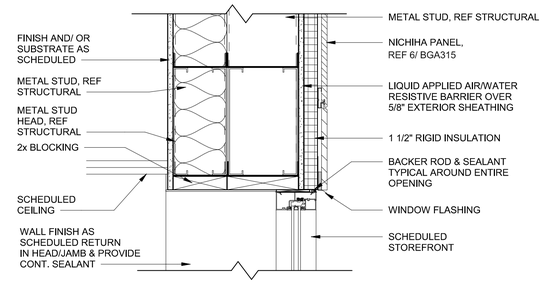

8 HEAD AT NICHIHA
1 1/2" = 1'-0"

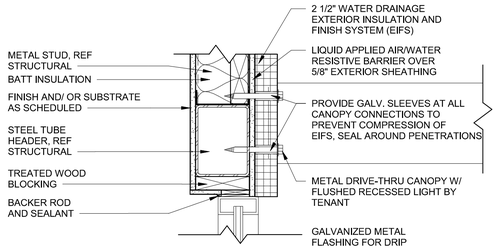

7 WINDOW CANOPY
1 1/2" = 1'-0"

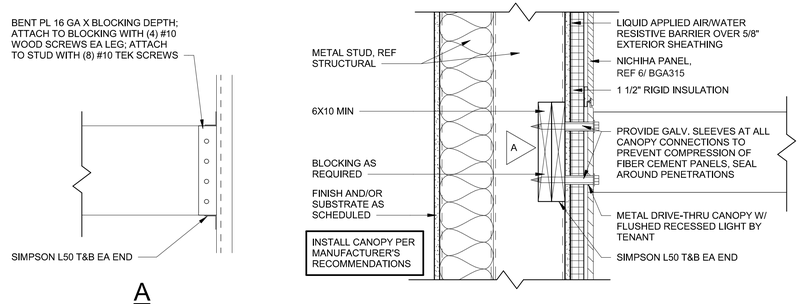

6 DRIVE THRU CANOPY
1 1/2" = 1'-0"

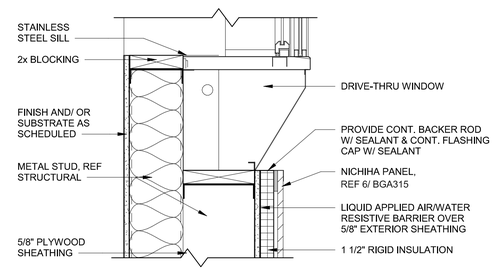

5 SILL DETAIL AT DRIVE THRU
1 1/2" = 1'-0"

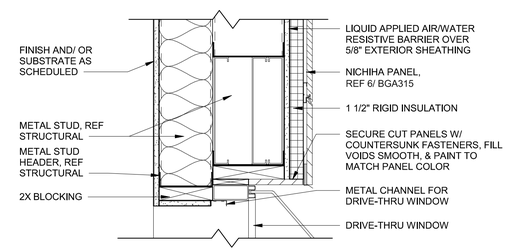

4 HEAD DETAIL AT DRIVE THRU
1 1/2" = 1'-0"

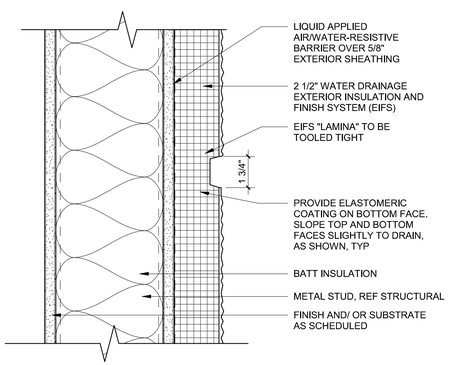

3 EIFS REVEAL DETAIL
3" = 1'-0"

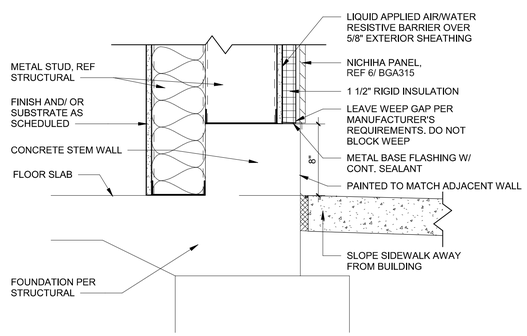

2 STEM WALL - NICHIHA
1 1/2" = 1'-0"

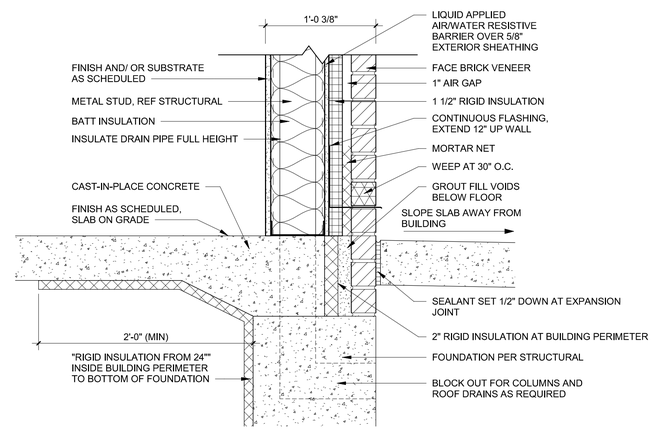

1 FOUNDATION DETAIL
1 1/2" = 1'-0"

HFA
HARRISON FRENCH & ASSOCIATES, PLLC
t 479.273.7780
1705 S. Walton Blvd., Suite 3
Bentonville, Arkansas 72712
www.hfa-ac.com

STIPULATION FOR REUSE
THIS DRAWING WAS PREPARED FOR USE IN CONNECTION WITH LOVE'S NICHOLSON, MS CONSTRUCTION PROJECT. IT WAS ISSUED ON DATE ON 3/09/23, AND IT IS NOT INTENDED FOR USE ON ANY OTHER PROJECT SITE OR AT A LATER TIME. SUCH USE IS AT THE USER'S SOLE RISK AND OR EXAMPLE ON ANOTHER PROJECT WITHOUT THE PRIOR WRITTEN CONSENT OF THE UNDERSIGNED ARCHITECTS AND ENGINEERS. REPRODUCTION OF THIS DRAWING FOR USE ON ANOTHER PROJECT IS NOT AUTHORIZED AND MAY BE CONTRARY TO ALL LAW.

Love's

STORE NUMBER: 860
I-59, EXIT 1
NICHOLSON, MS 39466
JOB NUMBER: 03-23-30/09
BOJANGLES

ISSUE BLOCK

CHECKED BY:	MAP
DRAWN BY:	ASE
DOCUMENT DATE:	02/06/23
PROTO:	BOJANGLES
PROTO CYCLE:	Q4 - 2022

REGISTERED ARCHITECT
BOGUE L. EBBRECHT
4925
STATE OF ARKANSAS
Bogue Louis Ebbrecht
Digitally signed by Bogue Louis Ebbrecht
DN: cn=Bogue Louis Ebbrecht, o=Harrison French and Associates, L=Bentonville, S=ARKANSAS, C=US
Date: 2023.05.07 15:56:04-06'00'

WALL SECTIONS AND DETAILS

SHEET:
BGA314

2/7/2023 1:08:54 PM
C:\Users\meyspa.pmeyer\Documents\2021 Revit Projects\Loves_Nicholson_MS_ARC_FT_R23_v21_HFA Meyssa Pmeyer.rvt
006-BGA314-WALL SECTIONS AND DETAILS