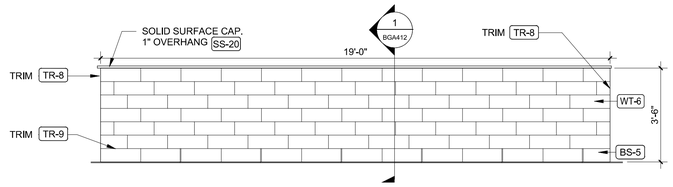

6 INTERIOR ELEVATION
3/8" = 1'-0"

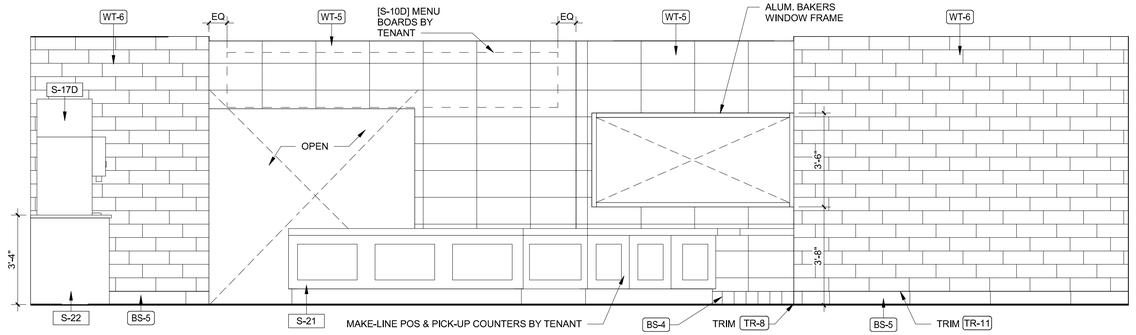

4 INTERIOR ELEVATION
3/8" = 1'-0"

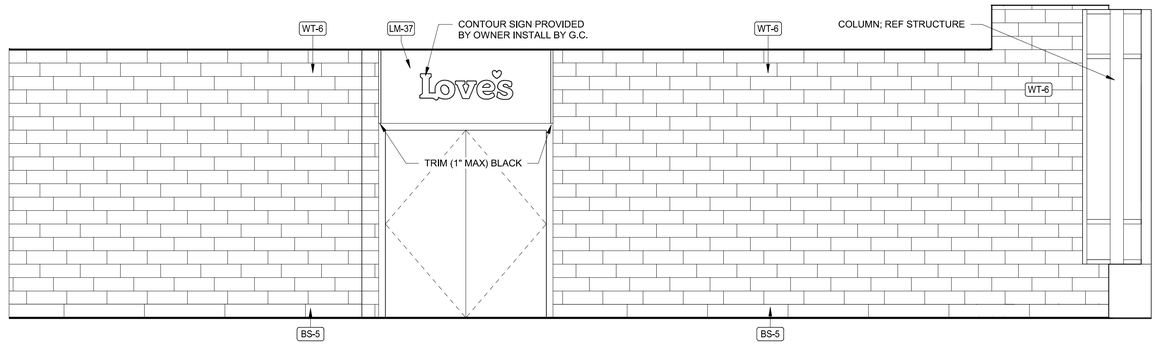

3 INTERIOR ELEVATION
3/8" = 1'-0"

NOTE: GC TO CONSTRUCT LOW WALL WITH TILE BASE, TENANT TO INSTALL WALL FINISHES AND SOLID SURFACE CAP PRIOR TO TENANT INSTALLATION OF FIXED FURNITURE. ONCE FURNITURE IS IN PLACE GC TO COORDINATE W/ TENANT TO INSTALL TILE BASE AROUND FURNITURE.

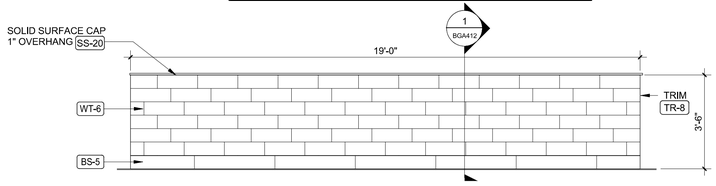

5 INTERIOR ELEVATION
3/8" = 1'-0"

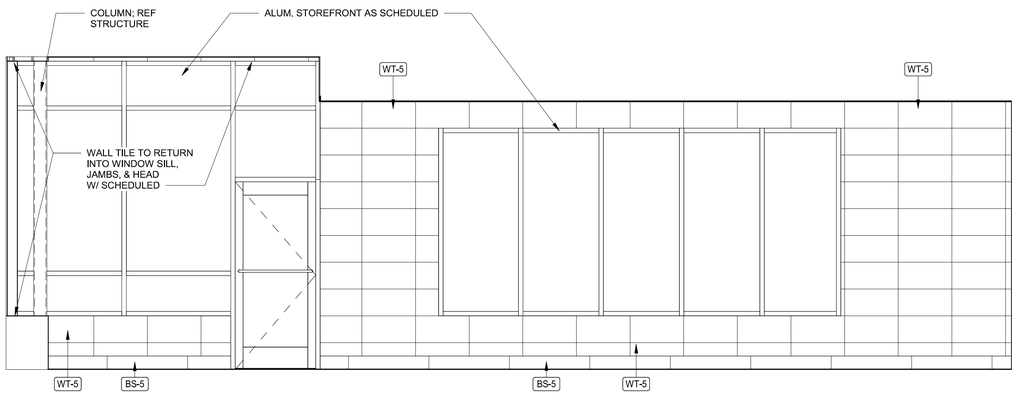

2 INTERIOR ELEVATION
3/8" = 1'-0"

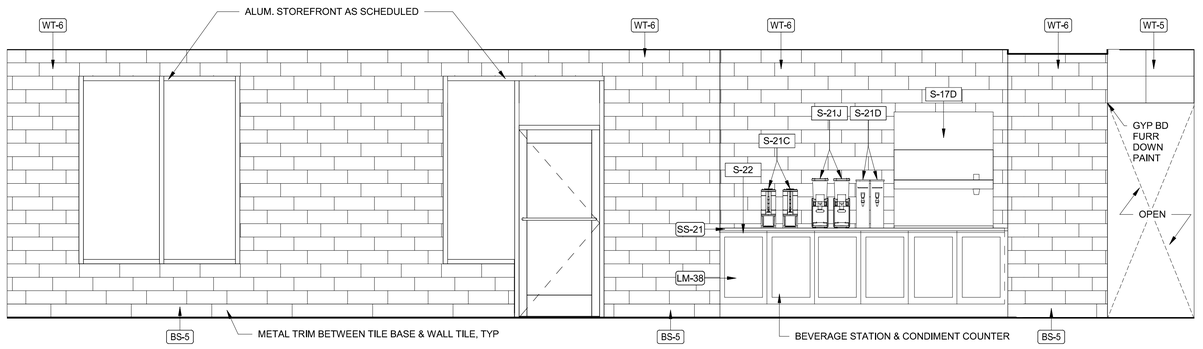

1 INTERIOR ELEVATION
3/8" = 1'-0"

HFA
HARRISON FRENCH
& ASSOCIATES, PLLC
t 479.273.7780
1705 S. Walton Blvd., Suite 3
Bentonville, Arkansas 72712
www.hfa-ae.com

STIPULATION FOR REUSE
THIS DRAWING WAS PREPARED FOR EXCLUSIVE USE ON LOVE'S #860 NICHOLSON, MS
CONTRACTOR'S USE ONLY WITH ITS ISSUE DATE ON 3/09/23, AND IT IS NOT TRANSFERRED OR REUSED ON ANY PROJECT SITE OR AT A LATER TIME. ITS REUSE BY OTHERS OR FOR EXTENSIONS OR EXAMPLE ON ANOTHER PROJECT WITHOUT THE EXPRESS WRITTEN CONSENT OF LICENSED ARCHITECTS AND ENGINEERS, REPRODUCTION OF THIS DRAWING FOR REUSE IN ANY FORM WHATSOEVER IS NOT AUTHORIZED AND MAY BE CONTRARY TO LAW.

Love's

STORE NUMBER: 860
I-59, EXIT 1
NICHOLSON, MS 39466
JOB NUMBER: 03-23-30009
BOJANGLES

ISSUE BLOCK

CHECKED BY:	MAP
DRAWN BY:	ASE
DOCUMENT DATE:	02/06/23
PROTO:	BOJANGLES
PROTO CYCLE:	Q4 - 2022

REGISTERED ARCHITECT
BOGUE L. EBBRECHT
4925
STATE OF ARKANSAS

Bogue Louis Ebbrecht

Digitally signed by Bogue Louis Ebbrecht
DN: cn=Bogue Louis Ebbrecht, o=Harrison French and Associates, l=Bentonville, st=ARKANSAS, c=US
Date: 2023.03.27 15:56:16-06'00'

INTERIOR ELEVATIONS

SHEET:
BGA411

2/7/2023 1:16:15 PM
C:\Users\melyssa.prenger\Documents\2021 Revit Projects\Loves_Nicholson_MS_ARC_FT_BG_r21_sf\FA Melyssa Prenger.rvt
BGA411-INTERIOR ELEVATIONS