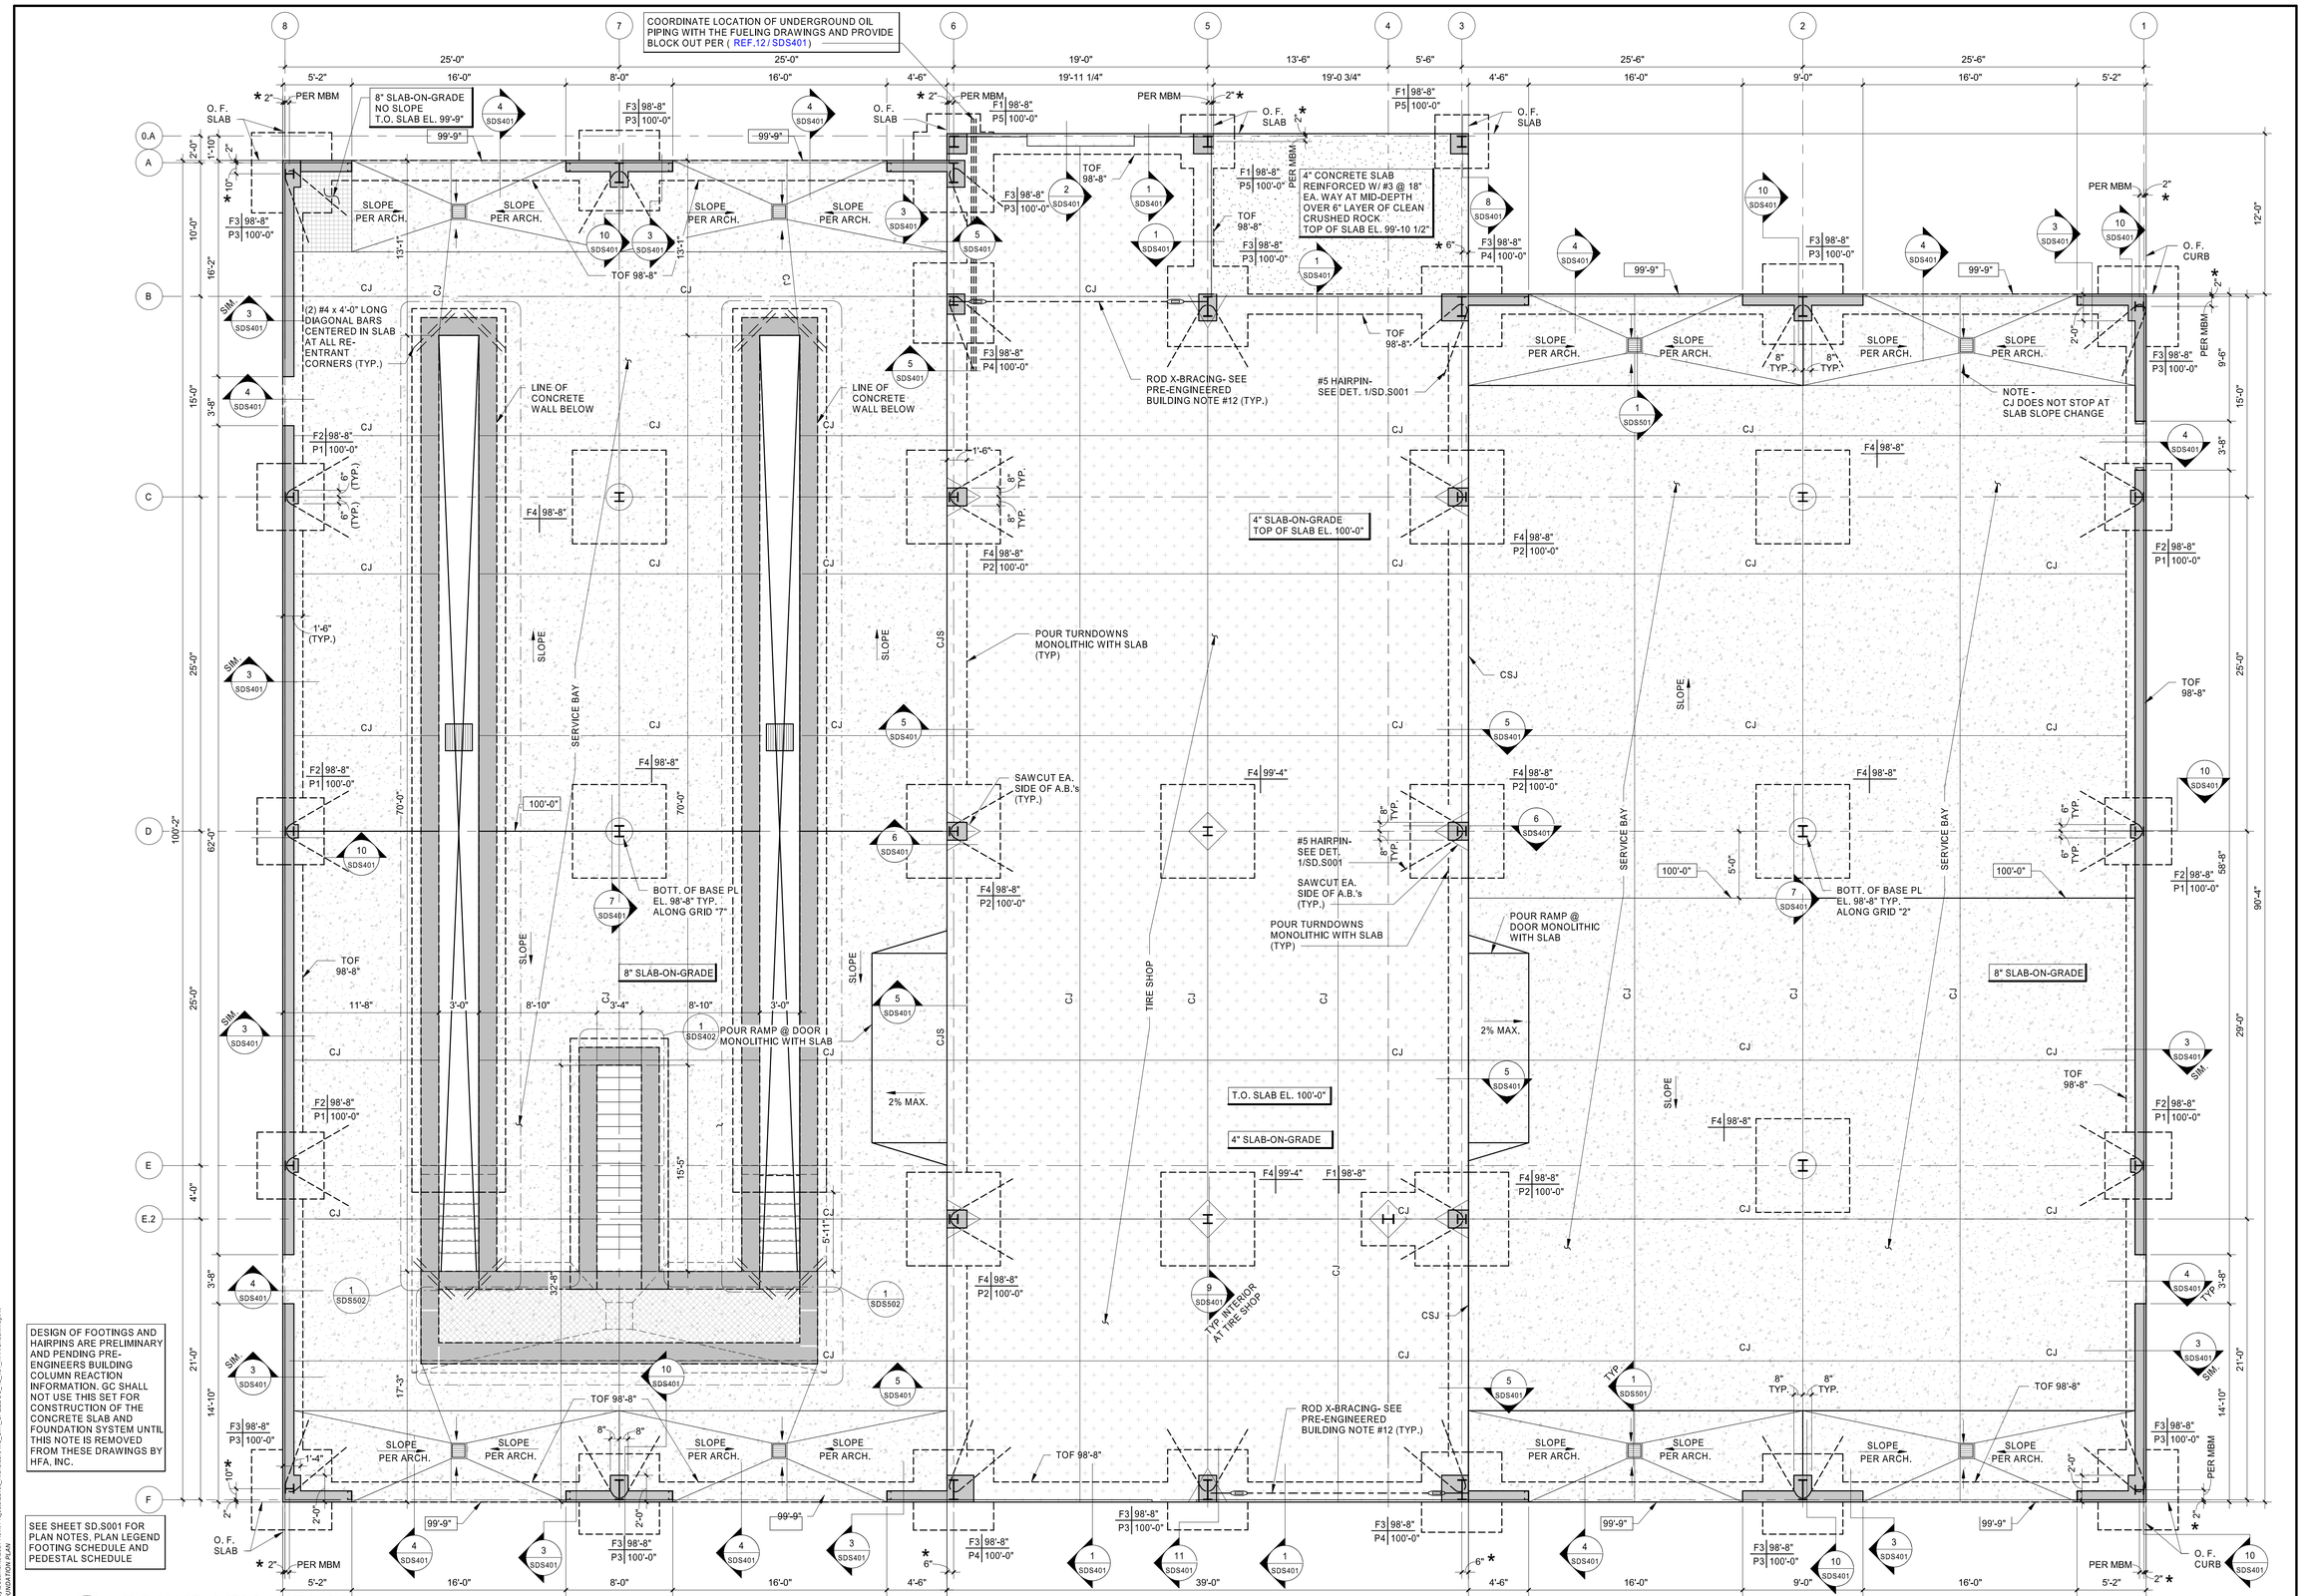


DESIGN OF FOOTINGS AND HAIRPINS ARE PRELIMINARY AND PENDING PRE-ENGINEERS BUILDING COLUMN REACTION INFORMATION. GC SHALL NOT USE THIS SET FOR CONSTRUCTION OF THE CONCRETE SLAB AND FOUNDATION SYSTEM UNTIL THIS NOTE IS REMOVED FROM THESE DRAWINGS BY HFA, INC.

SEE SHEET SD.S001 FOR PLAN NOTES, PLAN LEGEND FOOTING SCHEDULE AND PEDESTAL SCHEDULE

## 1 FOUNDATION PLAN

3/16" = 1'-0"


HFA
HARRISON FRENCH & ASSOCIATES, LTD
t 479.273.7780
1705 S. Walton Blvd., Suite 3
Bentonville, Arkansas 72712
www.hfa-ae.com



STIPULATION FOR REUSE
THIS DRAWING WAS PREPARED FOR USE IN CONNECTION WITH LOVE'S STORE NUMBER: 860 NICHOLSON, MISSISSIPPI. THE DRAWING WAS PREPARED WITH ITS ISSUE DATE ON: 2/06/23 AND IT IS NOT SUITABLE FOR USE ON ANY OTHER PROJECT SITE OR AT A LATER TIME. THE ARCHITECT DOES NOT ASSUME ANY RESPONSIBILITY FOR SUCH USE OR EXAMPLE ON ANOTHER PROJECT. ALL RIGHTS INCLUDING COPYRIGHTS ARE RESERVED. LICENSED ARCHITECTS AND ENGINEERS. REPRODUCTION OF THIS DRAWING FOR USE ON ANOTHER PROJECT IS NOT AUTHORIZED AND MAY BE CONTRARY TO U.S. LAW.


Loves
STORE NUMBER: 860
I-59, EXIT 1
NICHOLSON, MS 39463
JOB NUMBER: 03-23-30003

ISSUE BLOCK

| | |
|---|---|
| CHECKED BY: | LST |
| DRAWN BY: | CRM |
| DOCUMENT DATE: | 02/06/23 |

LUNGSHEN TSAO LICENSED PROFESSIONAL ENGINEER 20847 STATE OF MISSISSIPPI

2023.02.06 10:25:16-06'00'

FOUNDATION PLAN

SHEET:
SDS101

2/6/2023 10:20:31 AM
C:\Users\chuck.may\Documents\2021 Revit Projects\Loves_Nicholson_MS_STR_SPREDDCD_4B_r21_HFA Chuck May.rvt
[860-SDS101-FOUNDATION PLAN]