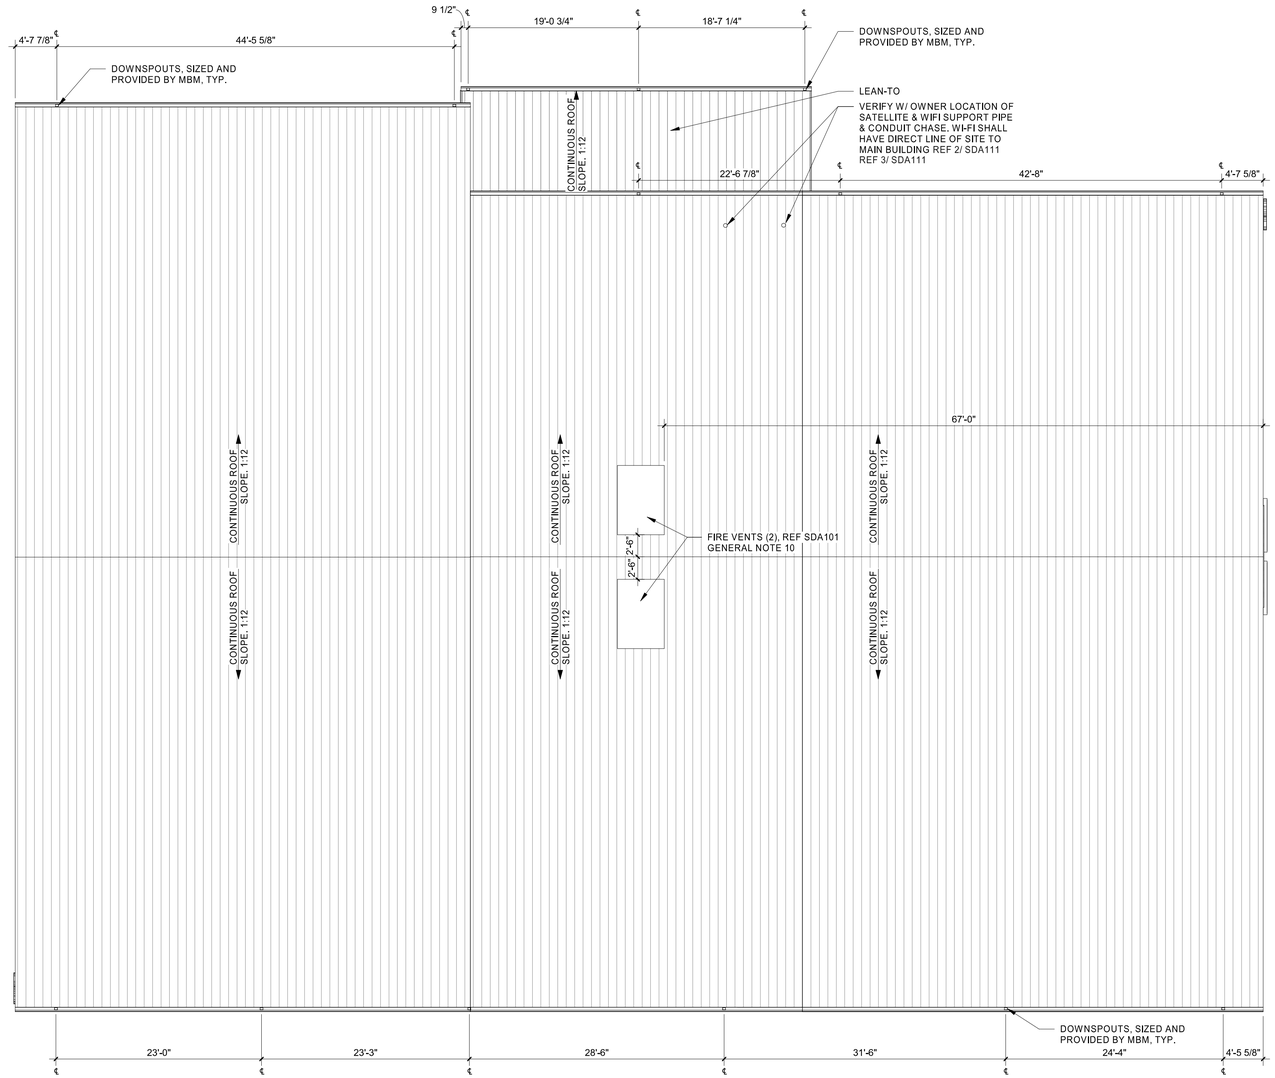

1 ROOF PLAN
1/8" = 1'-0"

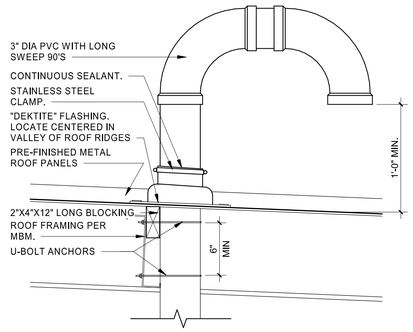

3 CONDUIT SLEEVE THRU ROOF
1 1/2" = 1'-0"

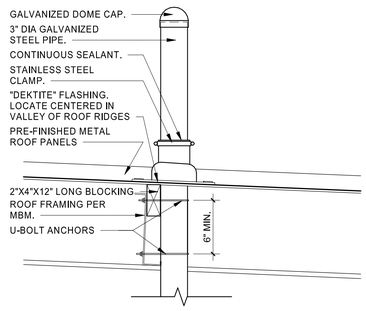

2 PIPE PENETRATION THRU ROOF
1 1/2" = 1'-0"

HFA
HARRISON FRENCH
& ASSOCIATES, PLLC
t 479.273.7780
1705 S. Walton Blvd., Suite 3
Bentonville, Arkansas 72712
www.hfa-ae.com

STIPULATION FOR REUSE
THIS DRAWING WAS PREPARED FOR USE ON THE PROJECT AT A NICHOLSON, MS LOCATION ONLY AND IS NOT TO BE USED IN WHOLE OR IN PART FOR ANY OTHER PROJECT SITE OR AT A LATER TIME WITHOUT THE EXPRESS WRITTEN CONSENT OF HARRISON FRENCH & ASSOCIATES, PLLC. ANY REUSE OR EXAMPLE ON ANOTHER PROJECT FOR WHICH HARRISON FRENCH & ASSOCIATES, PLLC IS NOT LICENSED AND SPECIFICALLY ENGINEERED, OR ANY ALTERATION OR REPRODUCTION OF THIS DRAWING FOR SUCH PURPOSES IS PROHIBITED AND NOT AUTHORIZED AND MAY BE CONTRARY TO LAW.

Love's

STORE NUMBER: 860
I-59, EXIT 1
NICHOLSON, MS 39466

JOB NUMBER: 03-23-30009 | SPEEDCO_4 BAY

ISSUE BLOCK

CHECKED BY:	MAP
DRAWN BY:	ASE
DOCUMENT DATE:	02/06/23
PROTO:	SPEEDCO_4 BAY
PROTO CYCLE:	Q4 - 2022

REGISTERED ARCHITECT
BOGUE L. EBBRECHT
4925
STATE OF ARKANSAS
Bogue Louis Ebbrecht
Digitally signed by Bogue Louis Ebbrecht
DN: cn=Bogue Louis Ebbrecht, email=blebbrecht@hfa-ae.com, o=Harrison French & Associates, l=Bentonville, s=ARKANSAS, c=US
Date: 2023.02.07 15:56:48-06'00'

ROOF PLAN & DETAILS

SHEET:
SDA111

2/6/2023 10:36:17 PM
C:\Users\melyssa.prenger\Documents\2021 Revit Projects\Loves_Nicholson_MS_ARC_SPEEDCO_4B_v21_HFA.Melyssa.Prenger.rvt
ES\SDA111 ROOF PLAN & DETAILS