MATERIAL LEGEND - INTERIOR

MARK	DESCRIPTION	MODEL	COMMENTS
ACT-1	SUSPENDED ACOUSTIC CEILING	"ARMSTRONG" FISSURED MINABOARD #755B, 24"x48", WHITE GRID.	---
ACT-2	SUSPENDED VINYL CEILING	"ARMSTRONG" CLEAN ROOM #870, 24"x48"X5/8" OR, WHITE VINYL COVERED 5/8" GYP. BD. ON WHITE GRID.	---
BS-1	RUBBER BASE	"ROPPE" BLACK - (4")	
FRP-1	FIBERGLASS REINFORCED PLASTIC	"MARLITE" , P140 IVORY, 1/8" FIBERGLASS REINFORCED PANELS.	PROVIDE MATCHING TRIM AND ACCESSORIES TO MAKE A COMPLETE SYSTEM.
FT-2	PORCELAIN TILE	CREATIVE MATERIALS CORPORATION MONUMENTAL GREY MATTE RECTIFIED - 12x24	GROUT: MAPEI ULTRCOLOR PLUS #10 BLACK F-113-90 DRY SET MORTAR METHAR ADMIXTURE. PROVIDE HYDROMENT "ULTASET" @ SLAB JOINTS
LM-1	LAMINATE	WILSONART "BEIGEWOOD" 7850-60 - MATTE FINISH	WOOD GRAIN TO RUN HORIZONTAL; PROVIDED BY MILLWORK CONTRACTOR AND INSTALLED BY GENERAL CONTRACTOR
LM-6	LAMINATE	"WILSONART" - LAPIS BLUE - D417-60	ACCENT BAND AT LOBBY MILLWORK
LM-34	PLASTIC LAMINATE	"FORMICA" 6220-58 SMOKE QUARSTONE, MATTE FINISH	PASS-THRU WINDOW COUNTER SUPPORTS & BACK SUPPLIED BY MILLWORK CONTRACTOR (OWNER), INSTALLED BY GC.
PT-1	PAINT	SHERWIN WILLIAMS - PROMAR 200 HP ZERO LOW VOC INTERIOR LATEX PAINT - SW 6907 FORSYTHIA - EGGSHELL FINISH	
PT-4	PAINT	ENAMEL - GLOSSY BLACK OR PPG7-809 INDUSTRIAL ENAMEL GLOSS BLACK	
PT-5	PAINT	SHERWIN WILLIAMS - PROMAR 200 HP ZERO LOW VOC INTERIOR LATEX PAINT - SW 7649 SILVERPLATE - EGGSHELL FINISH	
PT-53	PAINT	SHERWIN WILLIAMS - SW 7038 TONY TAUPE	SATIN FINISH
PT-55	PAINT	SHERWIN WILLIAMS - SW 6990 CAVIAR	SATIN FINISH, TYP. ALL PLYWOOD WALLS
PT-59	PAINT	SHERWIN WILLIAMS - ARMORSEAL 100HS-B67-2000	CLEAR BASE, GLOSS FINISH - LUBE PIT WALLS & FLOOR
SS-9	SOLID SURFACE	"CORIAN" DOVE	PROVIDED BY MILLWORK CONTRACTOR AND INSTALLED BY GENERAL CONTRACTOR
SS-54	SOLID SURFACE	"CORIAN" COLOR: SILT	RESTROOM VANITY TOP, NOSING & SPLASH. REFER TO PLUMBING SHEETS FOR BOWL TYPE.
SW-1	SLATWALL PANELS	ABET LAMINATI - POLARIS - 2902 BK NOIR POL	
WT-5	PORCELAIN TILE	CREATIVE MATERIALS CORPORATION - COSMIC LIBRA - NATURAL 12"X24"	GROUT: MAPEI ULTRACOLOR PLUS # 27 SILVER

ROOM FINISH SCHEDULE

1 / 4 2 / 3

ROOM NUMBER	ROOM NAME	FLOOR FINISH	BASE FINISH	TYPICAL SUBSTRATES				FINISHES				CEILING FINISH	COMMENTS
				1	2	3	4	1	2	3	4		
701	LUBE SERVICE BAYS	EXPOSED CONCRETE	---	3/4" PLYWOOD	3/4" PLYWOOD OVER 5/8" FIRE TYPE "X" GYP. BD	3/4" PLYWOOD	3/4" PLYWOOD	PT-55	PT-55 AT PLYWOOD PT-53 ABOVE	PT-55	PT-55	EXPOSED STRUCTURE	PLYWOOD TO 8'-0" AFF
702	TIRE STORAGE	EXPOSED CONCRETE	---	3/4" PLYWOOD	3/4" PLYWOOD OVER 5/8" FIRE TYPE "X" GYP. BD	3/4" PLYWOOD	3/4" PLYWOOD OVER 5/8" FIRE TYPE "X" GYP. BD	PT-55	PT-55 AT PLYWOOD PT-53 ABOVE	PT-55	PT-55 AT PLYWOOD PT-53 ABOVE	EXPOSED STRUCTURE	PLYWOOD TO 8'-0" AFF
704	RESTROOM	FT-2	BS-1	5/8" GYP. BD.	5/8" GYP. BD.	5/8" GYP. BD.	5/8" GYP. BD.	FRP-1	FPR-1	FPR-1	FPR-1	ACT-2	SOUND BATT INSULATE WALLS
705	LOBBY	FT-2	BS-1	5/8" GYP. BD.	5/8" GYP. BD.	5/8" GYP. BD.	5/8" FIRE TYPE "X" GYP. BD.	PT-5	PT-5	PT-5	PT-5	ACT-1	SOUND BATT INSULATE WALLS
706	AIR COMP ROOM	EXPOSED CONCRETE	---	3/4" PLYWOOD OVER 5/8" FIRE TYPE "X" GYP. BD	3/4" PLYWOOD OVER 5/8" FIRE TYPE "X" GYP. BD	3/4" PLYWOOD	3/4" PLYWOOD OVER 5/8" FIRE TYPE "X" GYP. BD	PT-55	PT-55	PT-55	PT-55	EXPOSED STRUCTURE	SOUND BATT INSULATE WALLS
707	MEZZANINE	EXPOSED PLYWOOD	---	CHAINLINK FENCE/ OPEN	PEGBOARD ON PLYWOOD OVER 5/8" FIRE TYPE "X" GYP. BD.	PEGBOARD ON PLYWOOD	PEGBOARD ON PLYWOOD OVER 5/8" FIRE TYPE "X" GYP. BD.	---	PT-55	PT-55	PT-55	EXPOSED STRUCTURE	
708	LAWN STORAGE	EXPOSED CONCRETE	---	EXOSED STRUCTURE	EXPOSED STRUCTURE	METAL LINER PANELS	EXPOSED STRUCTURE	---	---	PRE-FINISHED	---	EXPOSED STRUCTURE	
709	USED TIRE STORAGE	EXPOSED PAVEMENT	---	CHAINLINK FENCE/ OPEN	CHAINLINK FENCE/ OPEN	METAL LINER PANELS	METAL LINER PANELS	---	---	PRE-FINISHED	PRE-FINISHED	EXPOSED STRUCTURE	
710	TIRE SERVICE BAYS	EXPOSED CONCRETE	---	3/4" PLYWOOD	3/4" PLYWOOD	3/4" PLYWOOD	3/4" PLYWOOD OVER 5/8" FIRE TYPE "X" GYP. BD	PT-55	PT-55	PT-55	PT-55 AT PLYWOOD PT-53 ABOVE	EXPOSED STRUCTURE	
711	CHANGING ROOM	EXPOSED CONCRETE	---	3/4" PLYWOOD	3/4" PLYWOOD OVER 5/8" FIRE TYPE "X" GYP. BD	3/4" PLYWOOD	3/4" PLYWOOD	PT-55	PT-55	PT-55	PT-55	EXPOSED STRUCTURE	SOUND BATT INSULATE WALLS

EQUIPMENT SCHEDULE

MARK	QTY	DESCRIPTION	MODEL	SUPPLIED BY	INSTALLED BY
J-6	19	STORAGE RACK	CHROME SHELVES - 2460Z; POSTS - P74-Z	OWNER	G.C.
K-45A	1	COMMERCIAL SINK	B1C24X24X, 304 STAINLESS STEEL; FAUCET - ELKAY LK940AT08T4H, AERATOR - 0.5 GPM, SUPPLY - MCGUIRE #H165LKN3, DRAIN - MCGUIRE #15WC-LO, TRAP - MCGUIRE #8872C	OWNER	G.C.
K-55	1	MILLWORK CABINETS	PLASTIC LAMINATE	MILLWORK CTR	MILLWORK CTR
M-30	2	TANK LTDW 400	56"L X 34"W X 64"H DW SKID LUBE UL 142	OWNER	G.C.
M-60	1	WORK TABLE	HWW-3048 METAL TABLE	OWNER	G.C.
M-61	1	OIL FILTER CRUSHER	OBERG MODEL P-200L	OWNER	G.C.
M-62	5	LOCKERS	BOX LOCKERS 5 TIER, 3 WIDE, GRAY	OWNER	G.C.
M-63	1	BENCH	GRAINGER 72" BENCH BLUE	OWNER	G.C.
M-64	1	FAN	WALL MOUNT FAN 18" BLADE DIAMETER	OWNER	G.C.
M-65	1	TIRE BALANCER	6450 COATS TIRE BALANCER	OWNER	G.C.
M-66	1	TIRE SPREADER	5300 BRANICK TIRE SPREADER	OWNER	G.C.
M-68	1	TOOL CABINET	F8812A1, CABINET 4 DWR 72B-2S	OWNER	G.C.
M-69	1	AIR COMPRESSOR	CHAMPION HR7D-12, 208/3, 1" NPT	OWNER	G.C.
M-70	2	INFLATION CAGE	T102 TIRE INFLATION CAGE 4 BAR	OWNER	G.C.
M-71	1	MULTI INFLATION SYSTEM	HALTEC - 89MTIS	OWNER	GC
M-72	1	KIOSK	GLOBAL INDUSTRIAL #T9F249190JBL	OWNER	G.C.
M-74	1	PLUMBED EYEWASH UNIT	BRADLEY HALO - S19224EW - WALL MOUNTED EYEWASH	OWNER	GC
R-2B	3	VANITY	SOLID SURFACE TOP & SPLASH (SS-54)	MILLWORK CTR	MILLWORK CTR
R-3	2	PAPER TOWEL DISPENSER	SAN JAMAR OCEANS - TEAR-N-DRY - T1390	OWNER	G.C.
R-4	1	MIRROR	BOBRICK B-165, 1/4" PLATE MIRROR 18"x36" FRAMED MIRROR	OWNER	G.C.
R-5	2	SOAP DISPENSERS	GOJO INDUSTRIES - ADX12	OWNER	G.C.
R-8	1	TOILET PAPER DISPENSER	R4000TBK	OWNER	G.C.
R-9	3	GRAB BARS	BOBRICK - B-5806 (18", 36", & 42")	OWNER	G.C.
R-14	1	COAT HOOK	BOBRICK B-76717	OWNER	G.C.
R-30	1	MOP RACK	BOBRICK B-223	OWNER	G.C.
S-8	1	CASH REGISTER	CWS	OWNER	OWNER
S-10	1	DIGITAL DISPLAY	---	OWNER	GC
S-50	14	SLATWALL, STANDARDS AND SLATWALL PARTS	---	MILLWORK CTR	G.C.
S-60	3	4'-0" TIRE RACK	---	OWNER	G.C.
S-61	3	4'-0" TUNNEL RACK	---	OWNER	G.C.
S-63	14	8'-0" TIRE RACK	---	OWNER	G.C.
S-64	1	8'-0" TUNNEL RACK	---	OWNER	G.C.

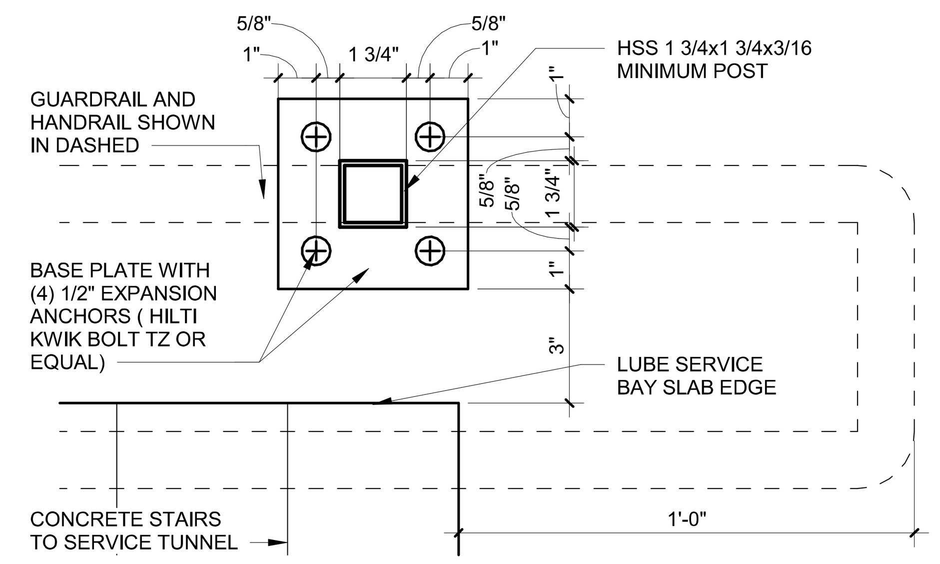

11 BASE PLATE DETAIL
3" = 1'-0"

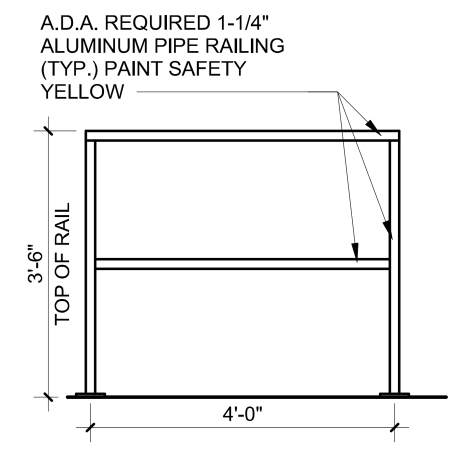

10 RAILING ELEVATION
1/2" = 1'-0"

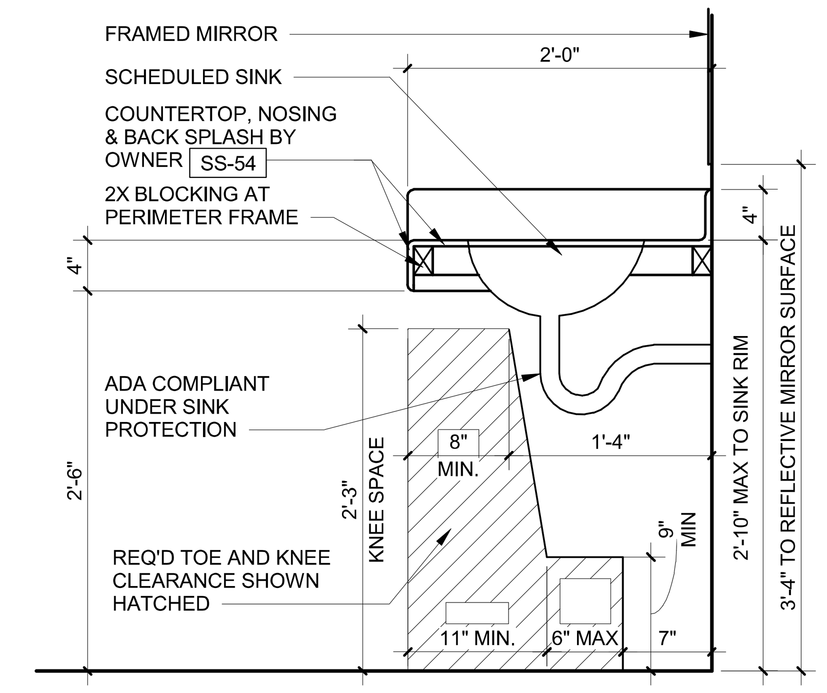

9 VANITY SECTION
1" = 1'-0"

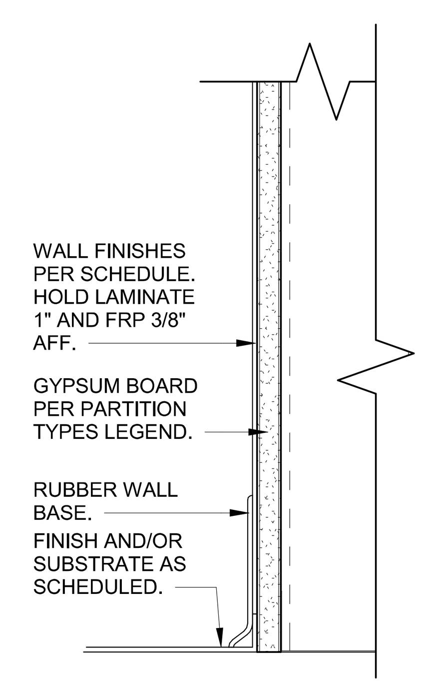

8 BASE DETAIL
3" = 1'-0"

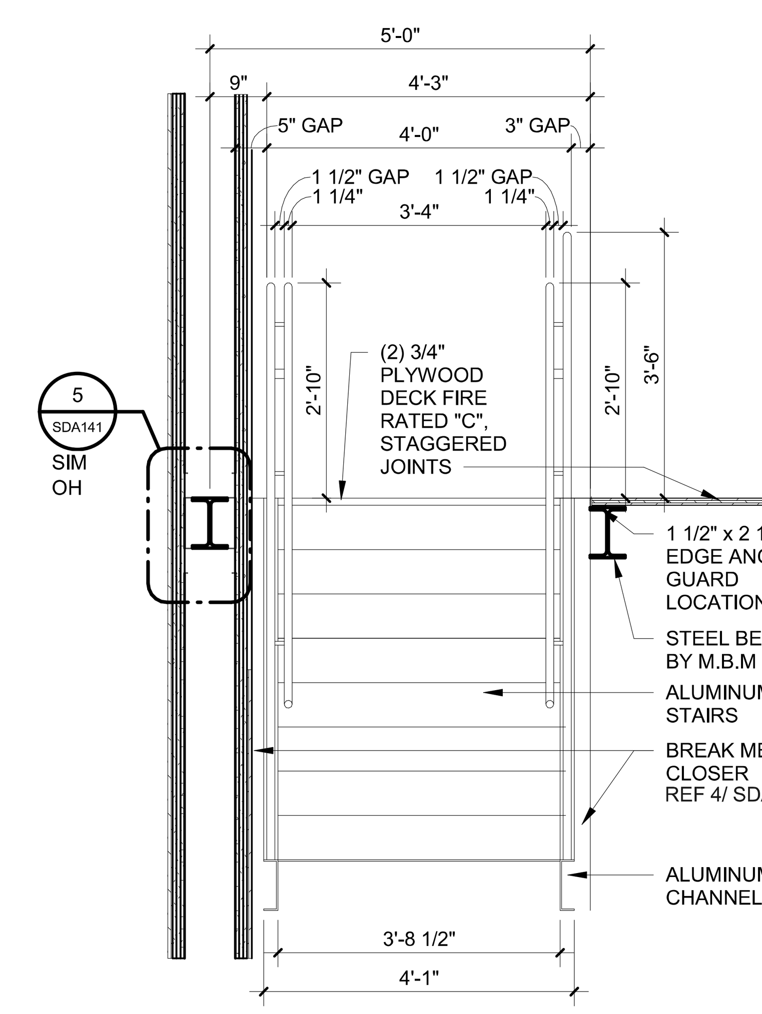

7 STAIR SECTION
1/2" = 1'-0"

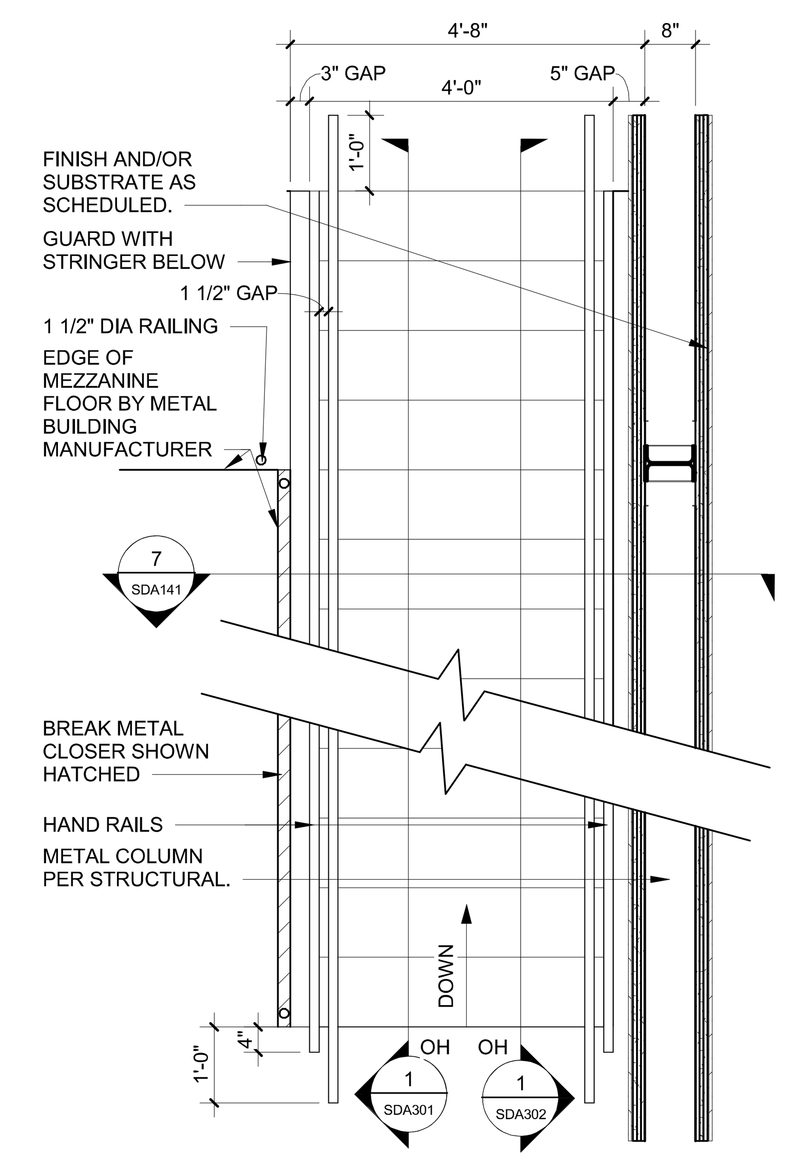

6 STAIR DETAIL
1/2" = 1'-0"

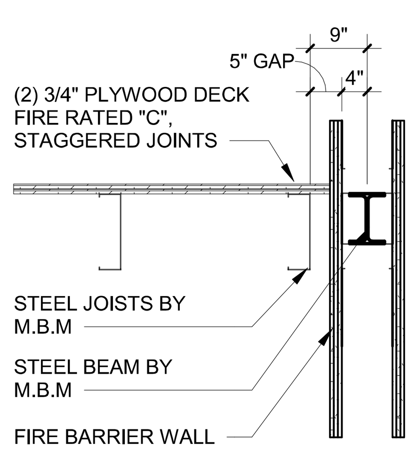

5 MEZZANINE DETAIL
1/2" = 1'-0"

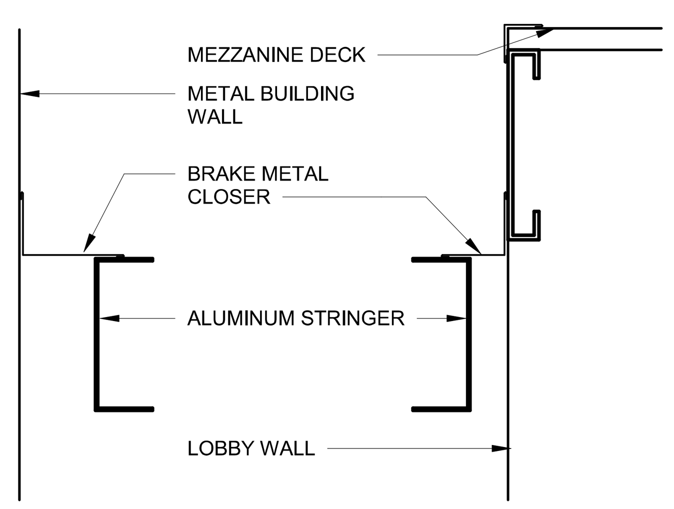

4 BREAK METAL DETAIL
1 1/2" = 1'-0"

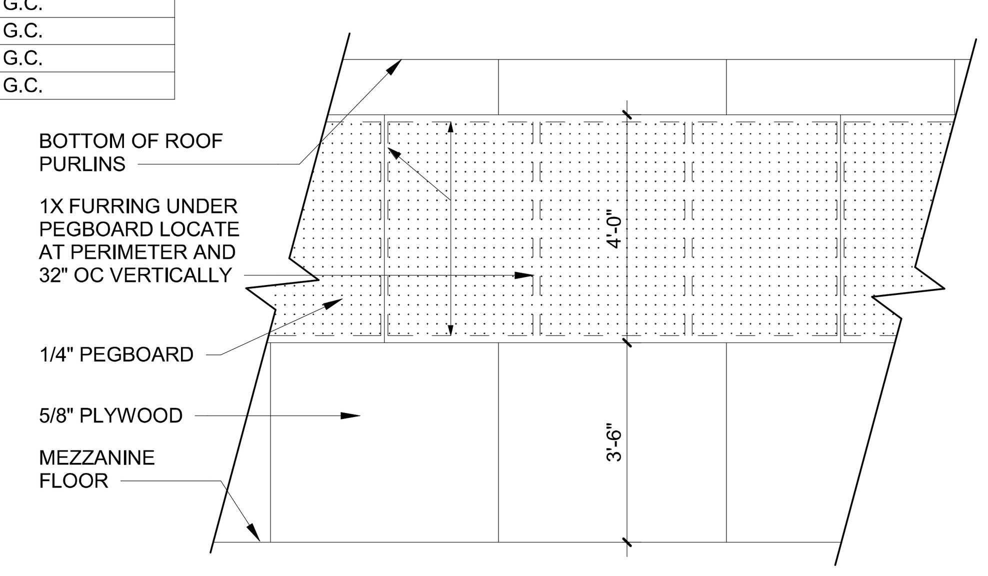

3 MEZZANINE PEGBOARD ELEVATION
3/8" = 1'-0"

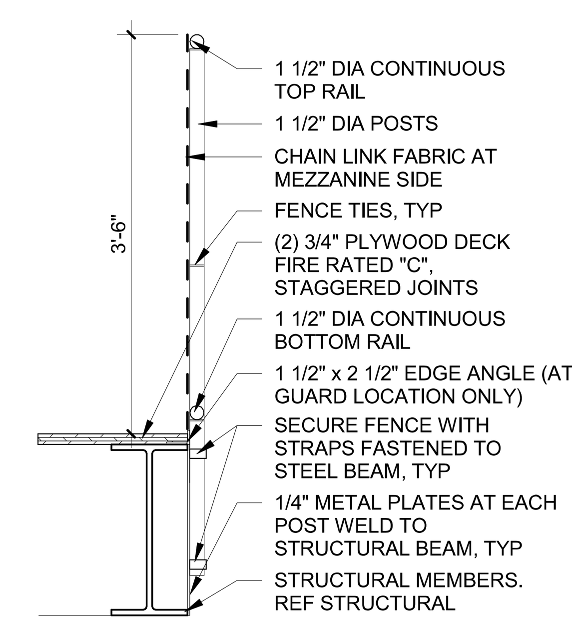

2 MEZZANINE SECTION
3/4" = 1'-0"

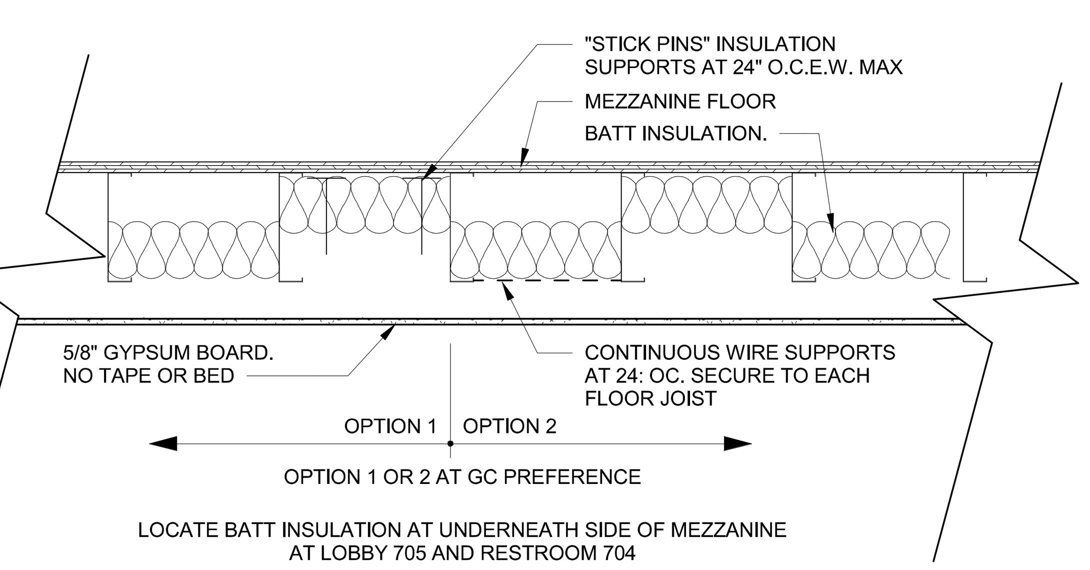

1 MEZZANINE FLOOR SECTION
3/4" = 1'-0"

HFA
HARRISON FRENCH
& ASSOCIATES, PLLC
t 479.273.7780
1705 S. Walton Blvd., Suite 3
Bentonville, Arkansas 72712
www.hfa-ae.com

STIPULATION FOR REUSE
THIS DRAWING WAS PREPARED FOR USE ON A SPECIFIC SITE AT NICHOLSON, MS CONTEMPORANEOUSLY WITH ITS ISSUE DATE ON 02/06/23 , AND IT IS NOT SUITABLE FOR USE ON A DIFFERENT PROJECT SITE OR AT A LATER TIME. USE OF THIS DRAWING FOR REFERENCE OR EXAMPLE ON ANOTHER PROJECT REQUIRES THE SERVICES OF PROPERLY LICENSED ARCHITECTS AND ENGINEERS. REPRODUCTION OF THIS DRAWING FOR REUSE ON ANOTHER PROJECT IS NOT AUTHORIZED AND MAY BE CONTRARY TO THE LAW.

SPEEDCO_4 BAY

Love's

STORE NUMBER: 860
I-59, EXIT 1
NICHOLSON, MS 39466
JOB NUMBER: 03-23-30009

ISSUE BLOCK

CHECKED BY:	MAP
DRAWN BY:	ASE
DOCUMENT DATE:	02/06/23
PROTO:	SPEEDCO_4 BAY
PROTO CYCLE:	Q4 - 2022

REGISTERED ARCHITECT
BOGUE L. EBBRECHT
4925
STATE OF MISSISSIPPI

Bogue Louis Ebbrecht
Digitally signed by Bogue Louis Ebbrecht
DN: E=bo.ebbrecht@hfa-ae.com, CN=Bogue Louis Ebbrecht, O=Harrison French and Associates, L=Bentonville, S=ARKANSAS, C=US
Date: 2023.02.07 15:57:01-06'00'

FINISH/ROOM SCHEDULE & DETAILS

SHEET:
SDA141

2/6/2023 4:57:09 PM
C:\Users\melyssa.prenger\Documents\2021 Revit Projects\Loves_Nicholson, MS_ARC_SPEEDCO_4B_v21_HFA.Melyssa.Prenger.rvt
8265-SDA141-FINISH/ROOM SCHEDULE & DETAILS