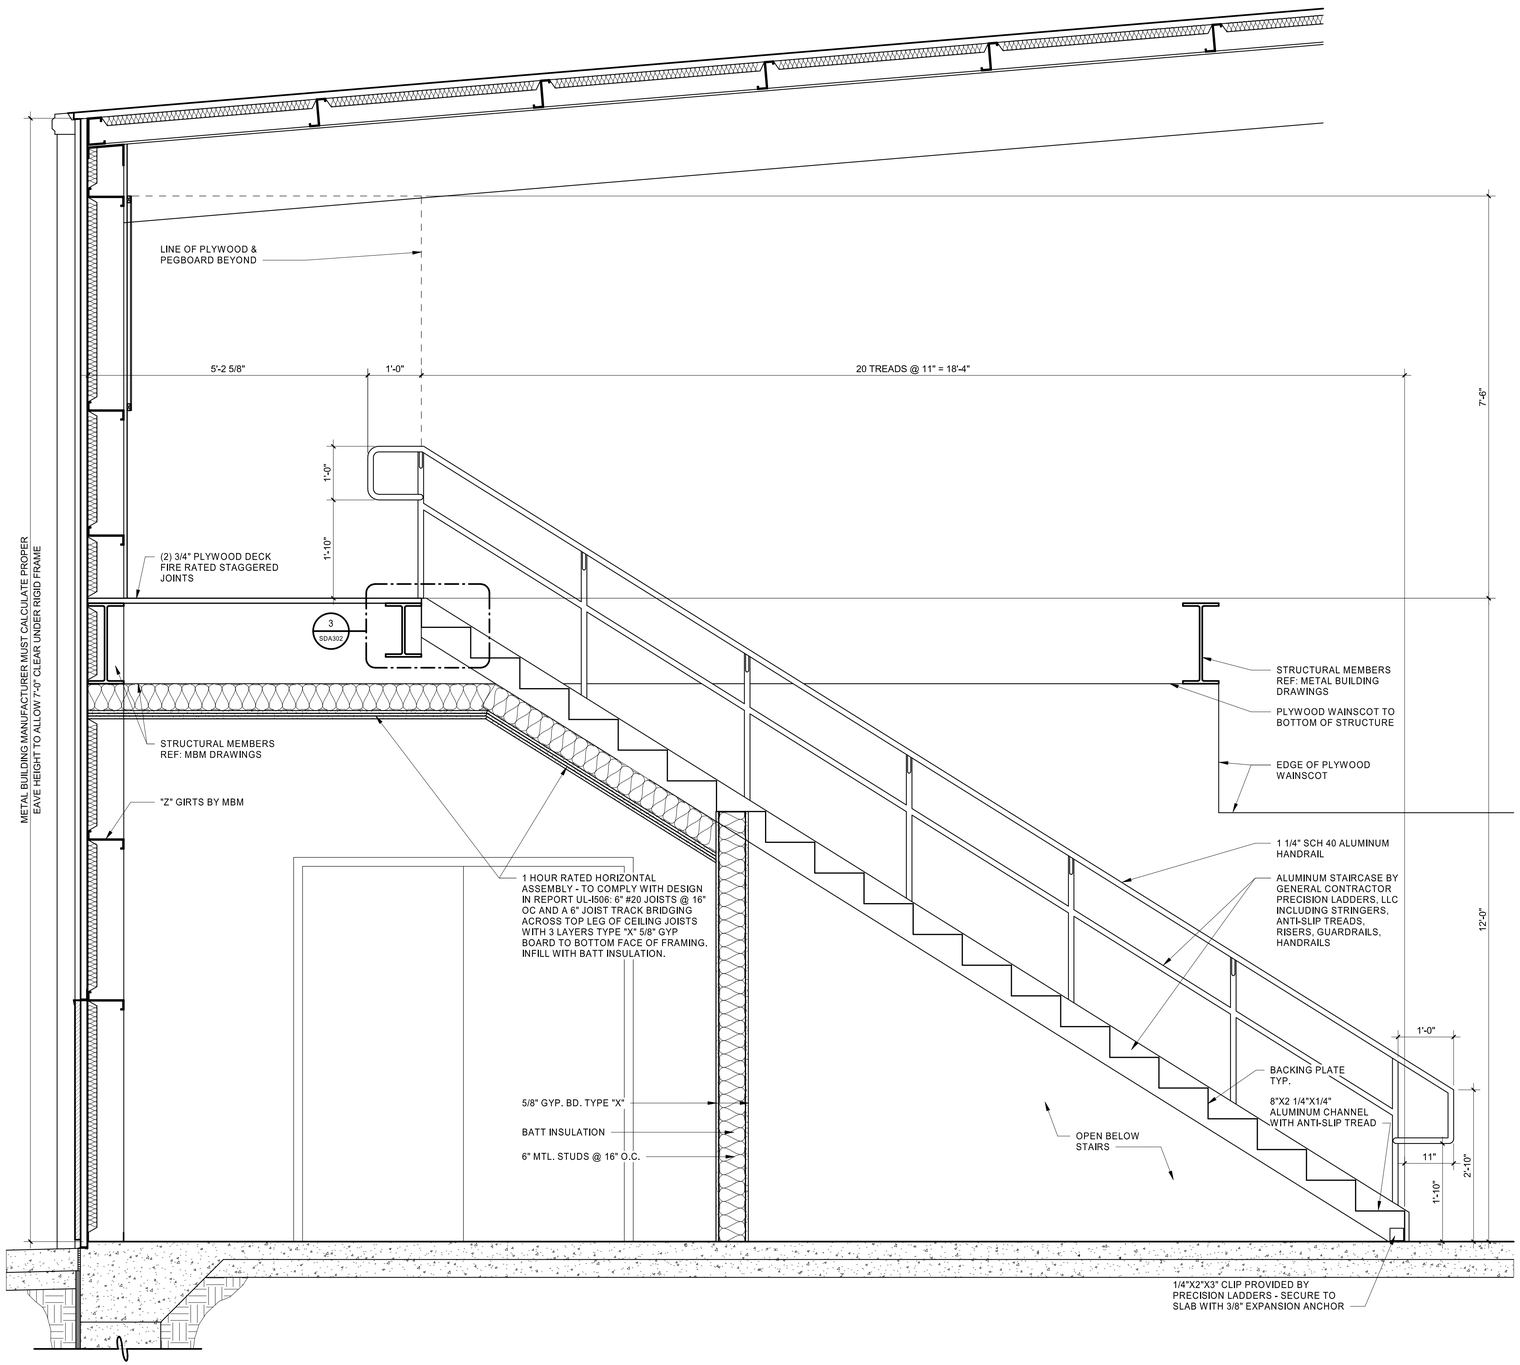

1 STAIR SECTION
3/4" = 1'-0"

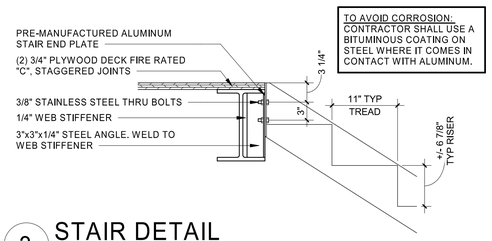

3 STAIR DETAIL
1" = 1'-0"

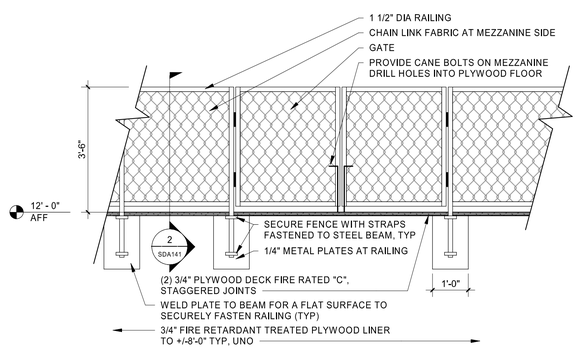

2 MEZZANINE ELEVATION
1/2" = 1'-0"

HFA
HARRISON FRENCH
& ASSOCIATES, PLLC
t 479.273.7780
1705 S. Walton Blvd., Suite 3
Bentonville, Arkansas 72712
www.hfa-ae.com

STIPULATION FOR REUSE
THIS DRAWING WAS PREPARED FOR USE ON A PROJECT IN NICHOLSON, MS
CONTRACTOR SHALL VERIFY WITH ITS ISSUE DATE ON 2006023 AND IT IS NOT CURRENTLY APPROVED FOR USE ON A PROJECT SITE OR AT A LATER TIME
ISSUE DATE IS NOT APPROVED FOR USE ON A PROJECT SITE OR AT A LATER TIME
ISSUE DATE IS NOT APPROVED FOR USE ON AN EXAMPLE ON ANOTHER PROJECT
LICENSED ARCHITECTS AND ENGINEERS.
REPRODUCTION OF THIS DRAWING FOR ANY PURPOSE WITHOUT WRITTEN PERMISSION IS AUTHORIZED AND MAY BE CONTRARY TO THE LAW.

Love's
STORE NUMBER: 860
I-59, EXIT 1
NICHOLSON, MS 39466
JOB NUMBER: 03-23-30009
SPEEDCO_4 BAY

ISSUE BLOCK

CHECKED BY:	MAP
DRAWN BY:	ASE
DOCUMENT DATE:	02/06/23
PROTO:	SPEEDCO_4 BAY
PROTO CYCLE:	Q4 - 2022

REGISTERED ARCHITECT
BOGUE L. EBBRECHT
4925
STATE OF ARKANSAS
Bogue Louis Ebbrecht

Digitally signed by Bogue Louis Ebbrecht
DN: cn=Bogue Louis Ebbrecht, o=Harrison French and Associates, L=Bentonville, S=ARKANSAS, C=US
Date: 2023.02.07 15:57:27-06'00'

MEZZANINE SECTION & DETAILS

SHEET:
SDA302

2/6/2023 10:36:46 PM
C:\Users\melyssa.preger\Documents\2021 Revit Projects\Love_ Nicholson, MS_ARC_SPEEDCO_ 4B_-21_HFA.Melyssa.Preger.rvt
2306-SDA100-MEZZANINE SECTION & DETAILS