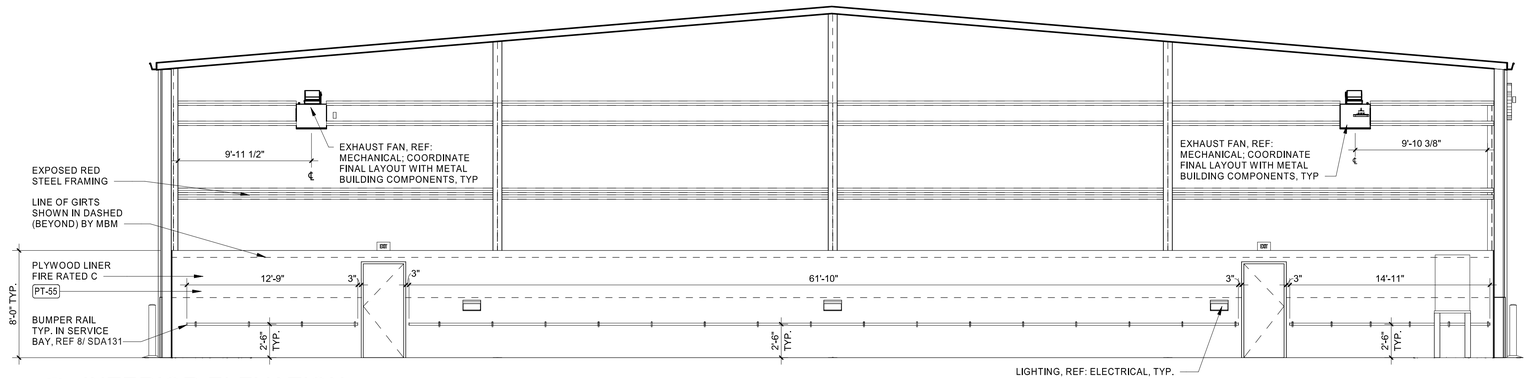

2 INTERIOR ELEVATION

3/16" = 1'-0"

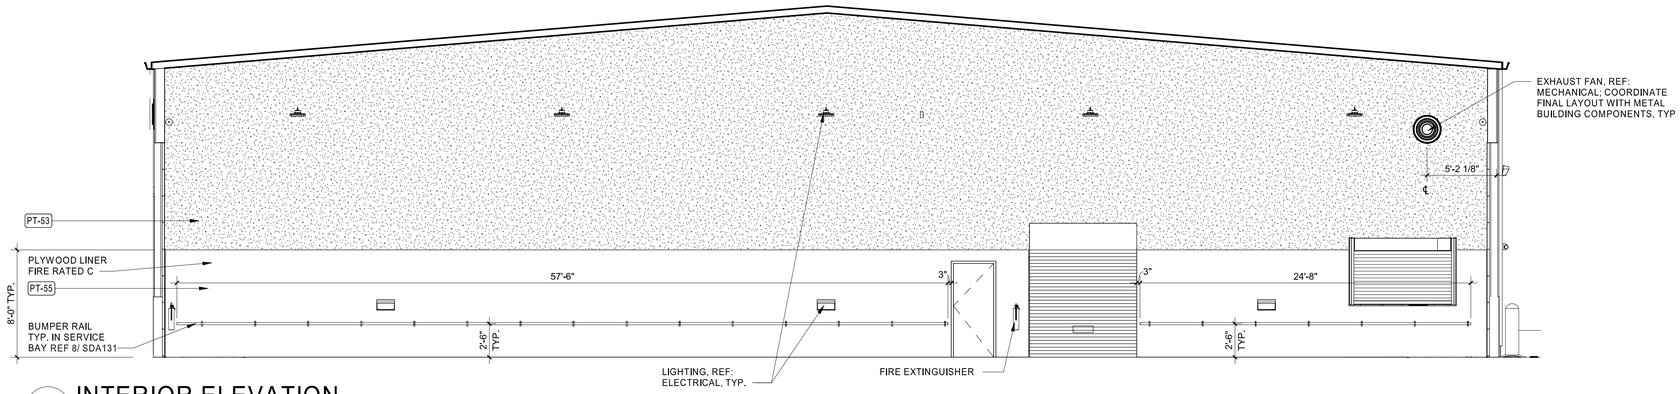

1 INTERIOR ELEVATION

3/16" = 1'-0"

HFA
HARRISON FRENCH
& ASSOCIATES, PLLC
t 479.273.7780
1705 S. Walton Blvd., Suite 3
Bentonville, Arkansas 72712
www.hfa-ae.com

STIPULATION FOR REUSE

THIS DRAWING WAS PREPARED FOR USE ON A PROJECT WITH A NICHOLSON, MS CONTAMINATION ISSUE WITHIN ITS ISSUE DATE ON: 2/06/23. AND IT IS NOT INTENDED FOR USE ON ANY OTHER PROJECT SITE OR AT A LATER TIME SUCH USE IS PROHIBITED. FOR REFERENCE OR EXAMPLE ON ANOTHER PROJECT WITHOUT THE WRITTEN CONSENT OF LICENSED ARCHITECTS AND ENGINEERS, REPRODUCTION OF THIS DRAWING FOR OTHER PROJECTS IS PROHIBITED AND AUTHORIZED AND MAY BE CONTRARY TO THE LAW.

Loves

STORE NUMBER: 860
I-59, EXIT 1
NICHOLSON, MS 39466

JOB NUMBER: 03-23-30009 | SPEEDCO_4 BAY

ISSUE BLOCK

CHECKED BY:	MAP
DRAWN BY:	ASE
DOCUMENT DATE:	02/06/23
PROTO:	SPEEDCO_4 BAY
PROTO CYCLE:	Q4 - 2022

REGISTERED ARCHITECT
BOGUE L. EBBRECHT
4925
STATE OF MISSOURI

Bogue Louis Ebbrecht

Digitally signed by Bogue Louis Ebbrecht
DN: C=US, E=bebbrecht@hfa-ae.com, CN=Bogue Louis Ebbrecht, O=Harrison French and Associates, L=Bentonville, S=Arkansas, C=US
Date: 2023.05.07 15:56:06-06'00'

INTERIOR ELEVATIONS

SHEET:
SDA415

2/5/2023 10:37:19 PM
C:\Users\mayssa.prenger\Documents\2021 Revit Projects\Loves_Nicholson_MS_ARC_SPEEDCO_4B_v21_HFA.Mayssa.Prenger.rvt
E315-SDA415-INTERIOR ELEVATIONS