DOOR SCHEDULE (DOORS PROVIDED BY PRE-ENGINEERED METAL BUILDING MANUFACTURER)

MK	ROOM NAME	TYPE	SIZE	MATERIAL	FINISH	FRAME	FINISH	GLAZING	HEAD	JAMB	THRESHOLD	REMARKS
701A	LUBE SERVICE BAYS	B	3'-0"X7'-0"	HOLLOW METAL; 16 GA (INSULATED)	PRE-FINISHED BRONZE	METAL	BRONZE	NONE	2/SDA602	6/SDA602	9/SDA602	
701B	LUBE SERVICE BAYS	B	3'-0"X7'-0"	HOLLOW METAL; 16 GA (INSULATED)	PRE-FINISHED BRONZE	METAL	BRONZE	NONE	2/SDA602	6/SDA602	9/SDA602	
701C	LUBE SERVICE BAYS	H	16'-0"X16'-0"	---	PRE-FINISHED	---	---	WINDOW PORTS (4)	14/SDA602	13/SDA602	15/SDA602	NOTE 2
701D	LUBE SERVICE BAYS	H	16'-0"X16'-0"	---	PRE-FINISHED	---	---	WINDOW PORTS (4)	14/SDA602	13/SDA602	15/SDA602	NOTE 2
701E	LUBE SERVICE BAYS	H	16'-0"X16'-0"	---	PRE-FINISHED	---	---	WINDOW PORTS (4)	14/SDA602	13/SDA602	15/SDA602	NOTE 2
701F	LUBE SERVICE BAYS	H	16'-0"X16'-0"	---	PRE-FINISHED	---	---	WINDOW PORTS (4)	14/SDA602	13/SDA602	15/SDA602	NOTE 2
701G	LUBE SERVICE BAYS	F	8'-0"X4'-11 1/2"	---	PRE-FINISHED	---	---	NONE	8/SDA601	6/SDA601	9/SDA601	3-HR FIRE RATED, NOTE 4
702A	LUBE SERVICE BAYS	C	3'-0"X7'-0"	HOLLOW METAL; 16 GA (INSULATED)	PRE-FINISHED BRONZE	METAL	BRONZE	NONE	5/SDA602	4/SDA602	9/SDA602	3-HR FIRE RATED, NOTE 8
702B	TIRE STORAGE	C	3'-0"X7'-0"	HOLLOW METAL; 16 GA (INSULATED)	PRE-FINISHED BRONZE	METAL	BRONZE	NONE	2/SDA602	6/SDA602	9/SDA602	NOTE 5
702C	TIRE STORAGE	C	3'-0"X7'-0"	HOLLOW METAL; 16 GA (INSULATED)	PRE-FINISHED BRONZE	METAL	BRONZE	NONE	5/SDA602	4/SDA602	9/SDA602	3-HR FIRE RATED, NOTE 8
702D	TIRE SERVICE BAY	E	8'-0"X10'-0"	---	PRE-FINISHED	---	---	NONE	12/SDA602	11/SDA602	15/SDA602	3-HR FIRE RATED, NOTE 1
702E	LUBE SERVICE BAYS	E	8'-0"X10'-0"	---	PRE-FINISHED	---	---	NONE	12/SDA602	11/SDA602	15/SDA602	3-HR FIRE RATED, NOTE 1
704A	RESTROOM	B	3'-0"X7'-0"	HOLLOW METAL; 16 GA (INSULATED)	PRE-FINISHED BRONZE	METAL	BRONZE	NONE	3/SDA602	16/SDA602	---	NOTE 8
704B	TIRE STORAGE	C	3'-0"X7'-0"	HOLLOW METAL; 16 GA (INSULATED)	PRE-FINISHED BRONZE	METAL	BRONZE	HALF GLASS	3/SDA602	16/SDA602	---	NOTE 3 & 8
705A	LOBBY	A	3'-0"X7'-0"	ALUMINUM	BRONZE	ALUMINUM	BRONZE	1/4" SOLAR GRAY	1/SDA602	1/SDA602	8/SDA602	NOTES 6, 8, & 10 W/NO SWEEP
706A	AIR COMP ROOM	D	6'-0"X7'-0"	HOLLOW METAL; 16 GA (INSULATED)	PRE-FINISHED BRONZE	METAL	BRONZE	NONE	5/SDA602	4/SDA602	9/SDA602	3-HR FIRE RATED, DEAD BOLT, NOTE 9
708A	LAWN STORAGE	G	8'-0"X8'-0"	---	PRE-FINISHED	---	---	NONE	14/SDA602	13/SDA602	15/SDA602	CYLINDER LOCK
710A	TIRE SERVICE BAY	H	16'-0"X16'-0"	---	PRE-FINISHED	---	---	WINDOW PORTS (4)	14/SDA602	13/SDA602	15/SDA602	NOTE 2 & 7
710B	TIRE SERVICE BAY	H	16'-0"X16'-0"	---	PRE-FINISHED	---	---	WINDOW PORTS (4)	14/SDA602	13/SDA602	15/SDA602	NOTE 2 & 7
710C	TIRE SERVICE BAY	B	3'-0"X7'-0"	HOLLOW METAL; 16 GA (INSULATED)	PRE-FINISHED BRONZE	METAL	BRONZE	NONE	2/SDA602	7/SDA602	8/SDA602	NOTE 5
710D	TIRE SERVICE BAY	C	3'-0"X7'-0"	HOLLOW METAL; 16 GA (INSULATED)	PRE-FINISHED BRONZE	METAL	BRONZE	NONE	2/SDA602	7/SDA602	8/SDA602	NOTE 5
710E	TIRE SERVICE BAY	H	16'-0"X16'-0"	---	PRE-FINISHED	---	---	WINDOW PORTS (4)	14/SDA602	13/SDA602	15/SDA602	NOTE 2 & 7
710F	TIRE SERVICE BAY	H	16'-0"X16'-0"	---	PRE-FINISHED	---	---	WINDOW PORTS (4)	14/SDA602	13/SDA602	15/SDA602	NOTE 2 & 7
711A	CHANGING ROOM	C	3'-0"X7'-0"	HOLLOW METAL; 16 GA (INSULATED)	PRE-FINISHED BRONZE	METAL	BRONZE	NONE	3/SDA602	16/SDA602	---	NOTE 8, WITH LOUVER

NOTES:

1. "CLOPAY" ROLLING FIRE DOOR ERC-10, 3-HOUR RATED, WITH ELECTRIC OPERATOR, PROVIDED & INSTALLED BY MBM.
2. "CLOPAY" OVERHEAD DOOR TO HAVE ELECTRIC OPERATOR, PROVIDED AND INSTALLED BY MBM.
3. DOOR AND GLASS TO BE PROVIDED BY MBM.
4. "CLOPAY" ROLLING FIRE DOOR, ERC-10, 3-HOUR RATED WITH HAND CRANK OPERATOR, PROVIDED & INSTALLED BY MBM.
5. ALL DOORS TO BE PROVIDED AND INSTALLED BY MBM. UNO.
6. ALUMINUM STOREFRONT DOOR PROVIDED AND INSTALLED BY G.C.
7. OWNER TO PROVIDE GC TO INSTALL VINYL DOOR NUMBERS ON OVERHEAD ELECTRIC OPERATOR.
8. EGRESS DOORS SHALL BE READILY OPENABLE WITH LEVER STYLE HANDLE FROM THE EGRESS SIDE WITHOUT USE OF A KEY OR SPECIAL KNOWLEDGE.
9. PAIR OF 3'-0"X7'-0"X1 3/4" DOORS.
10. A READILY VISIBLE DURABLE SIGN TO BE POSTED ON THE EGRESS SIDE ON OR ADJACENT TO THE DOOR STATING: "THIS DOOR TO REMAIN UNLOCKED WHEN THIS SPACE IS OCCUPIED." THE SIGN SHALL BE IN LETTERS 1 INCH HIGH ON A CONTRASTING BACKGROUND.

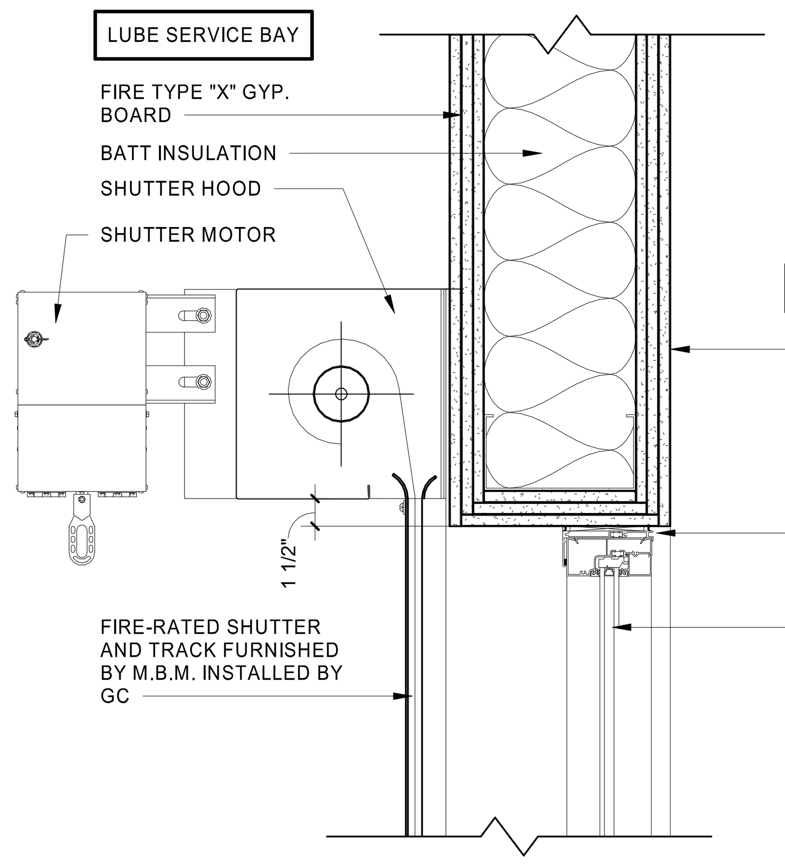

8 FIRE SHUTTER HEAD DETAIL AT WINDOW
1 1/2" = 1'-0"

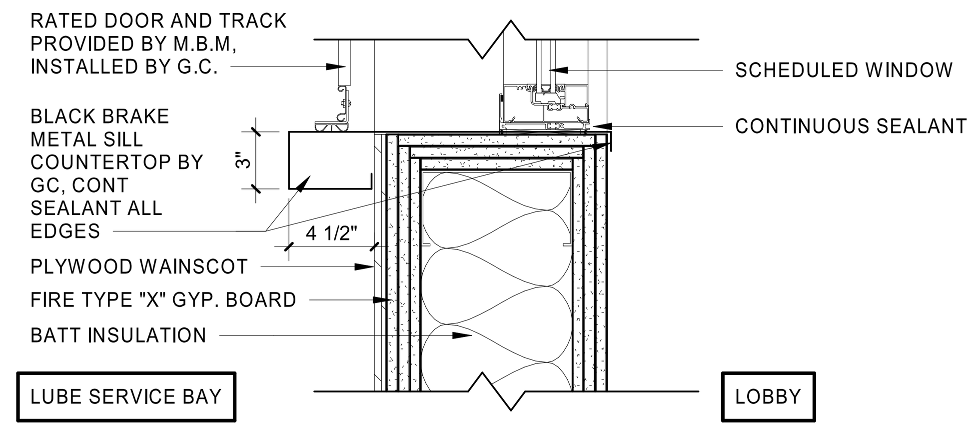

9 FIRE SHUTTER SILL DETAIL AT WINDOW
1 1/2" = 1'-0"

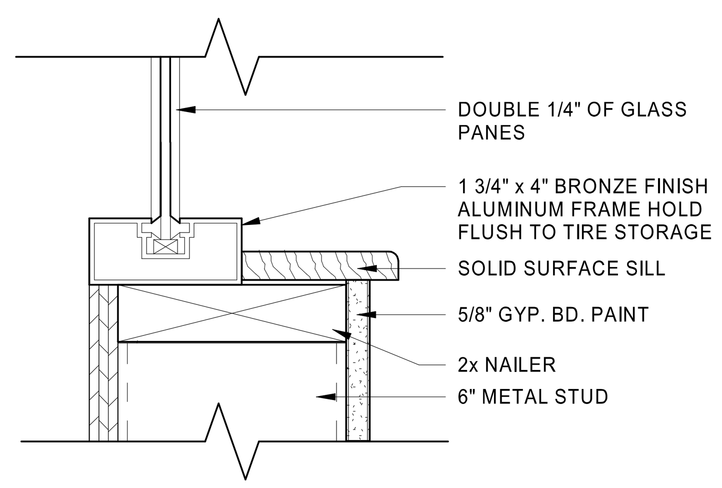

7 WINDOW SILL
3" = 1'-0"

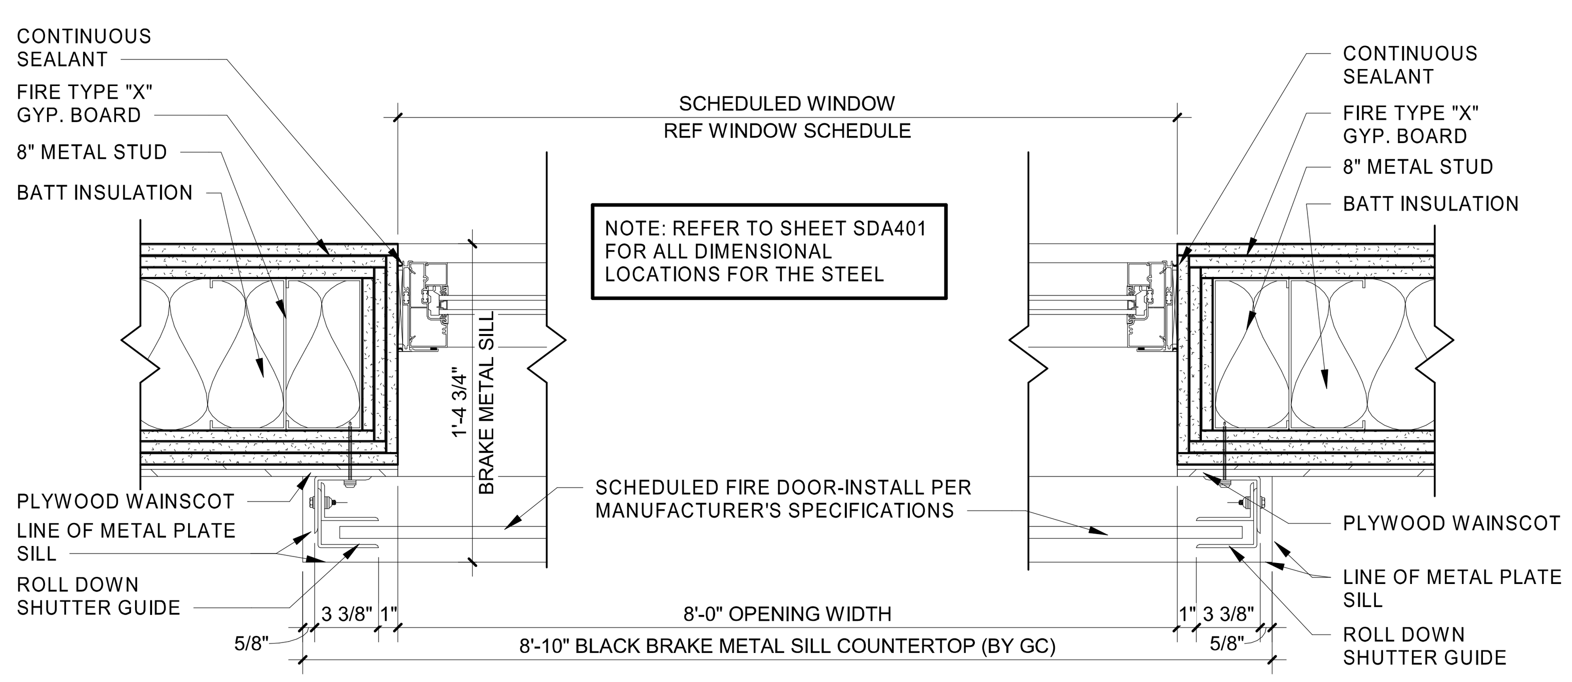

6 FIRE SHUTTER JAMB DETAIL AT WINDOW
1 1/2" = 1'-0"

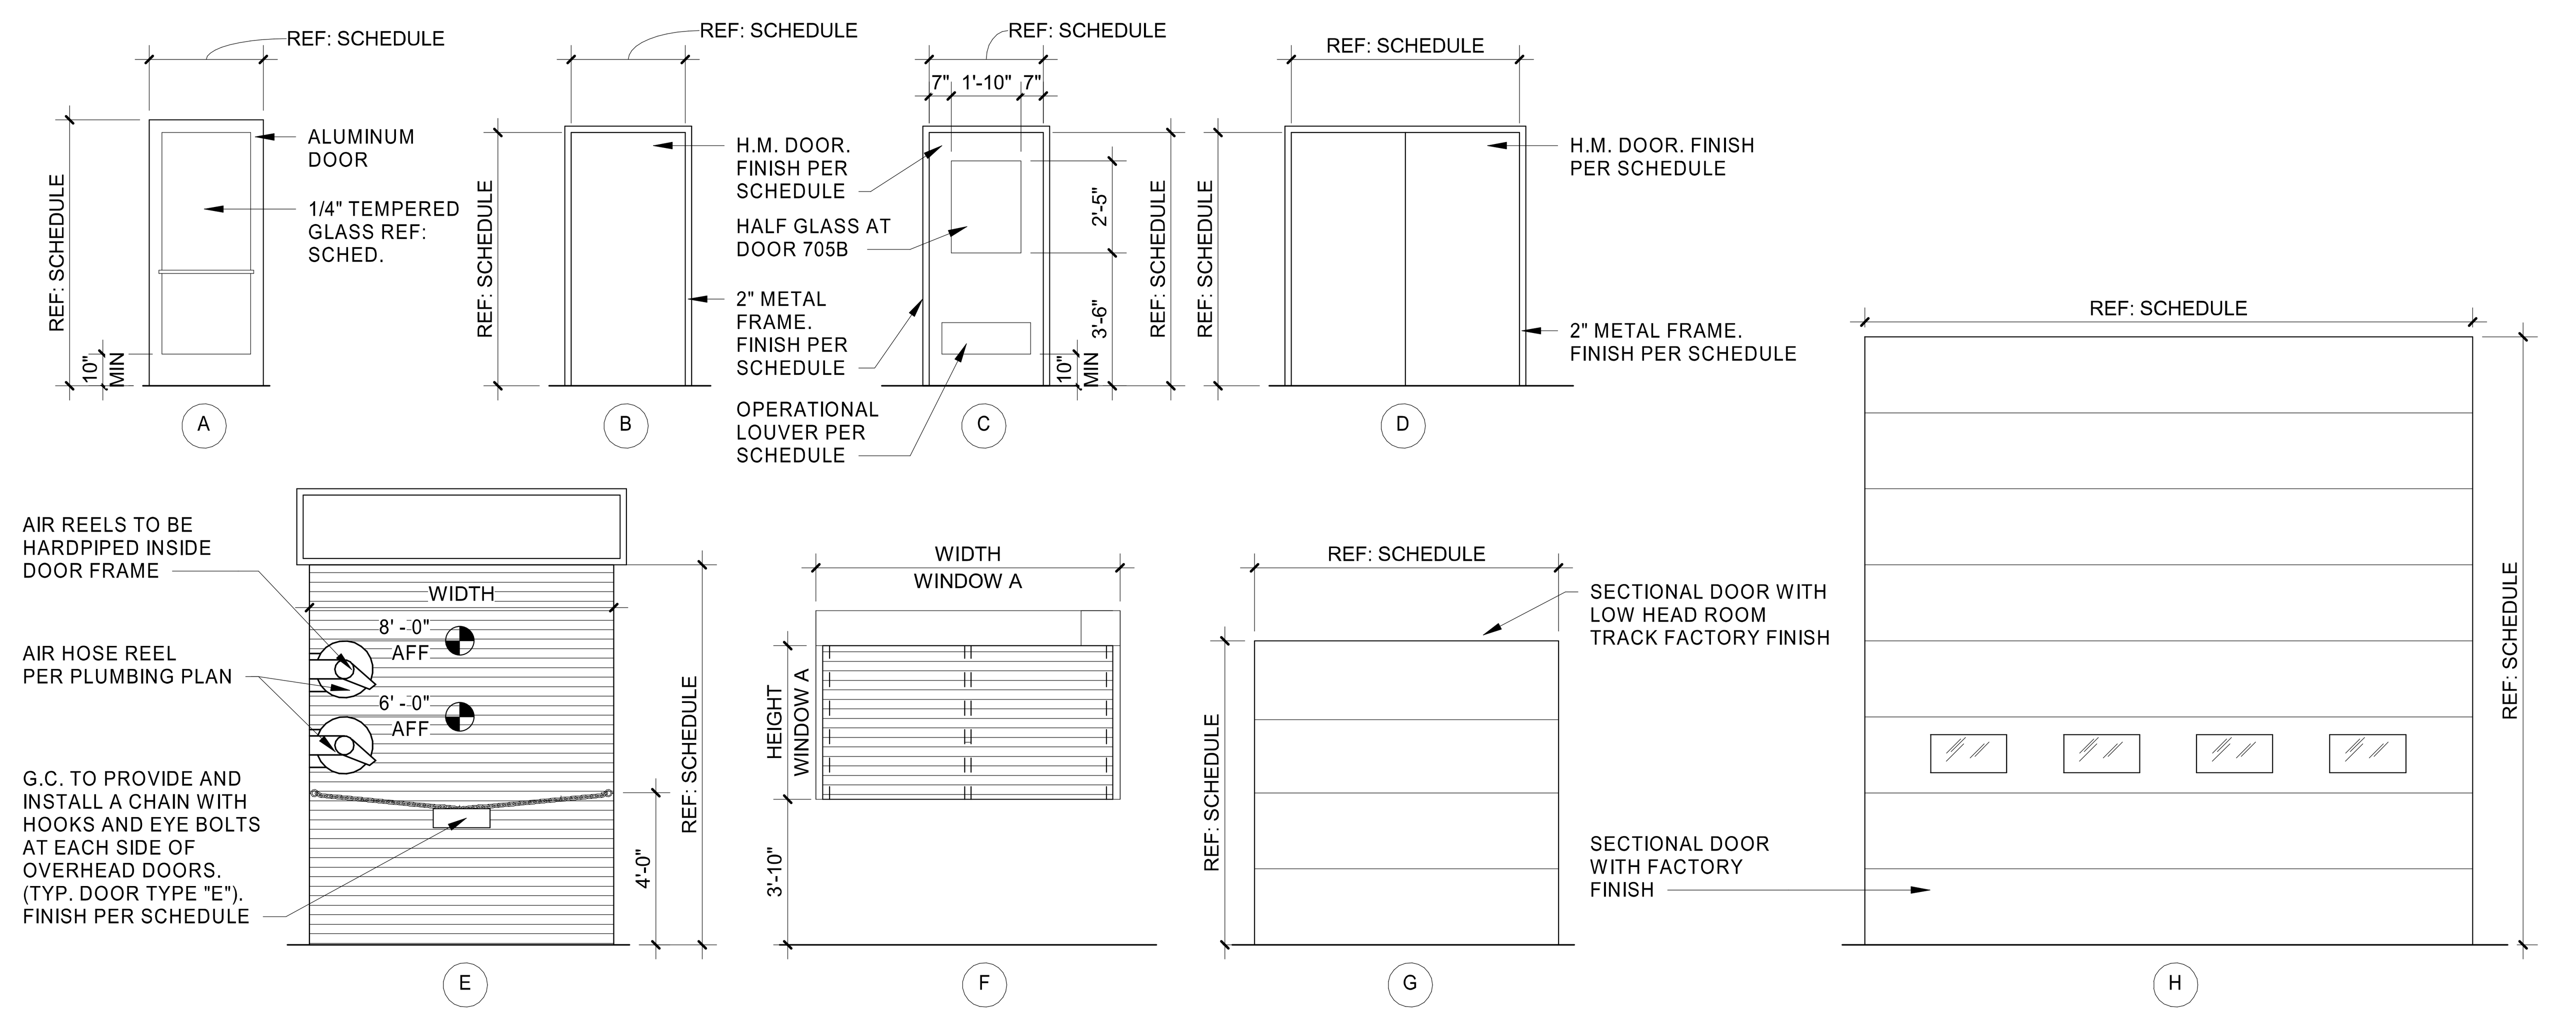

5 DOOR ELEVATIONS
1/4" = 1'-0"

WINDOW SCHEDULE

MK	SIZE	REMARKS
A	8'-0"X3'-11"	REFER TO DOOR TYPE F FOR FIRE SHUTTER
B	5'-0"X3'-4"	STOREFRONT WINDOW
C	3'-0"X3'-8"	SINGLE HUNG WITH VERTICAL SLIDERS, ALUMINUM FRAME - COLOR BRONZE, THERMALLY BROKEN, PROVIDED BY AND INSTALLED BY G.C.

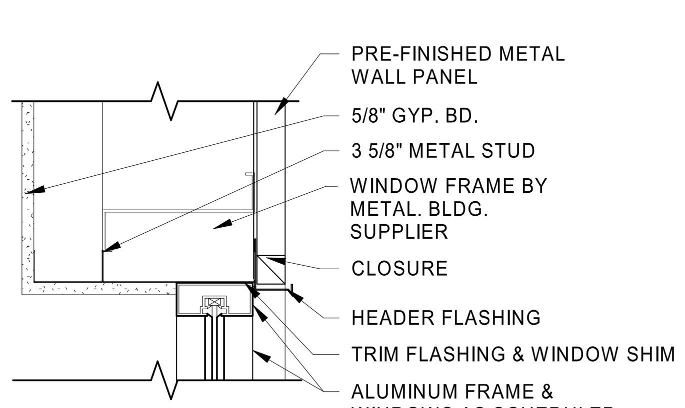

4 WINDOW HEAD
1 1/2" = 1'-0"

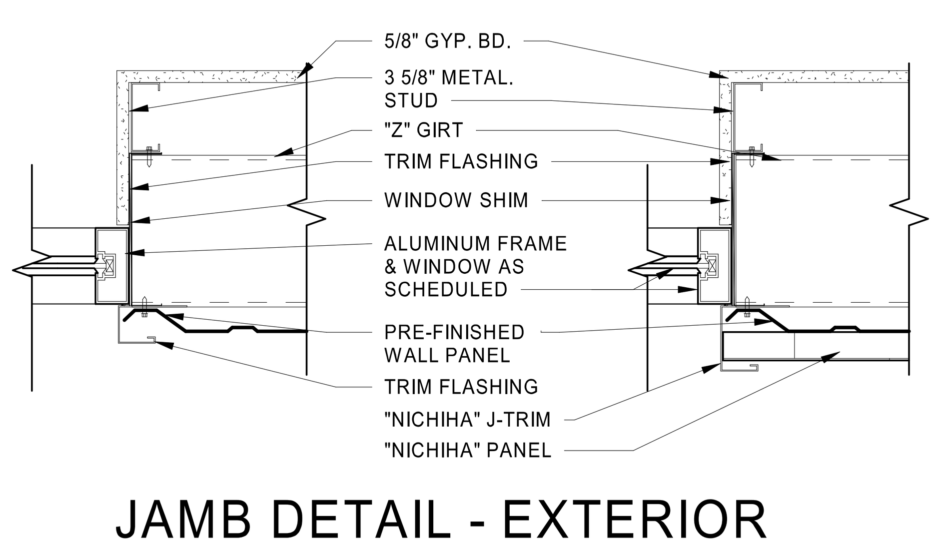

3 JAMB DETAIL - EXTERIOR WINDOW
1 1/2" = 1'-0"

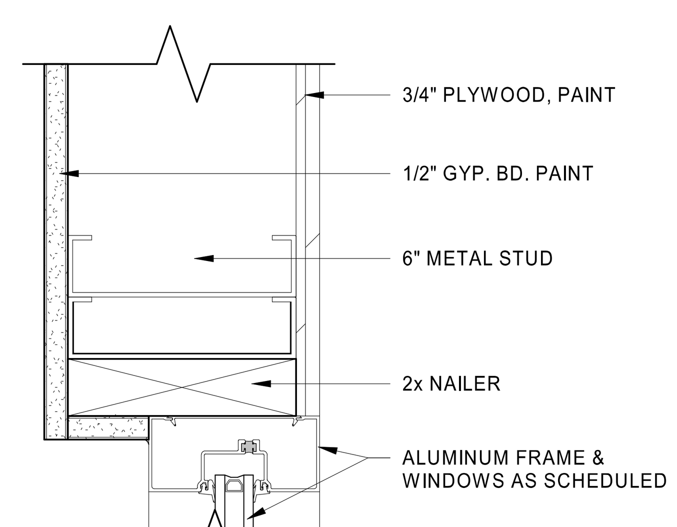

2 WINDOW HEAD/ JAMB
3" = 1'-0"

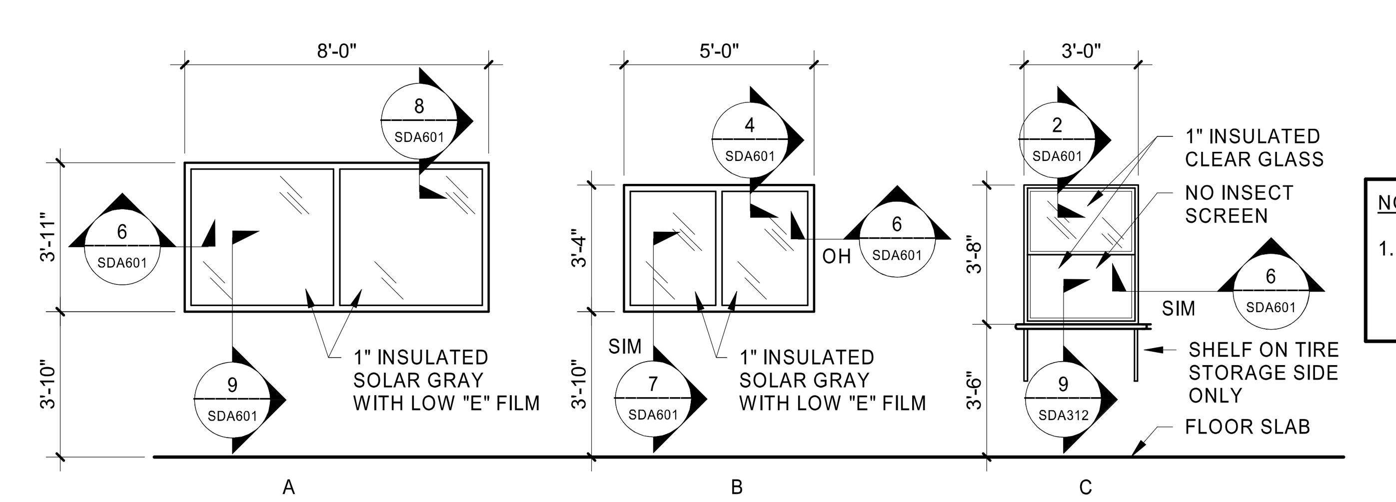

NOTES:

1. PRE-ENGINEERED METAL BUILDING MANUFACTURER TO PROVIDE WINDOW OPENINGS ONLY.

1 WINDOW ELEVATIONS
1/4" = 1'-0"

HFA
HARRISON FRENCH & ASSOCIATES, PLLC
t 479.273.7780
1705 S. Walton Blvd., Suite 3
Bentonville, Arkansas 72712
www.hfa-ae.com

STIPULATION FOR REUSE
THIS DRAWING WAS PREPARED FOR USE ON A SPECIFIC SITE AT NICHOLSON, MS CONTEMPORANEOUSLY WITH ITS ISSUE DATE ON 02/06/23 , AND IT IS NOT SUITABLE FOR USE ON A DIFFERENT PROJECT SITE OR AT A LATER TIME. USE OF THIS DRAWING FOR REFERENCE OR EXAMPLE ON ANOTHER PROJECT REQUIRES THE SERVICES OF PROPERLY LICENSED ARCHITECTS AND ENGINEERS. REPRODUCTION OF THIS DRAWING FOR REUSE ON ANOTHER PROJECT IS NOT AUTHORIZED AND MAY BE CONTRARY TO THE LAW.

Love's
STORE NUMBER: 860
I-59, EXIT 1
NICHOLSON, MS 39466
JOB NUMBER: 03-23-30009
SPEEDCO_4 BAY

ISSUE BLOCK

CHECKED BY:	MAP
DRAWN BY:	ASE
DOCUMENT DATE:	02/06/23
PROTO:	SPEEDCO_4 BAY
PROTO CYCLE:	Q4 - 2022

REGISTERED ARCHITECT
BOGUE L. EBBRECHT
4925
STATE OF MISSISSIPPI
Bogue Louis Ebbrecht
Digitally signed by Bogue Louis Ebbrecht
DN: E=bo.ebbrecht@hfa-ae.com, CN=Bogue Louis Ebbrecht, O=Harrison French and Associates, L=Bentonville, S=ARKANSAS, C=US
Date: 2023.02.07 15:58:18-06'00'

DOOR/WINDOW SCHEDULE & DETAILS

SHEET:
SDA601

2/5/2023 10:37:28 PM
C:\Users\melyssa.prenger\Documents\2021 Revit Projects\Loves_Nicholson, MS_ARC_SPEEDCO_4B_v21_HFA.Melyssa.Prenger.rvt
8325-SDA601-DOOR/WINDOW SCHEDULE & DETAILS