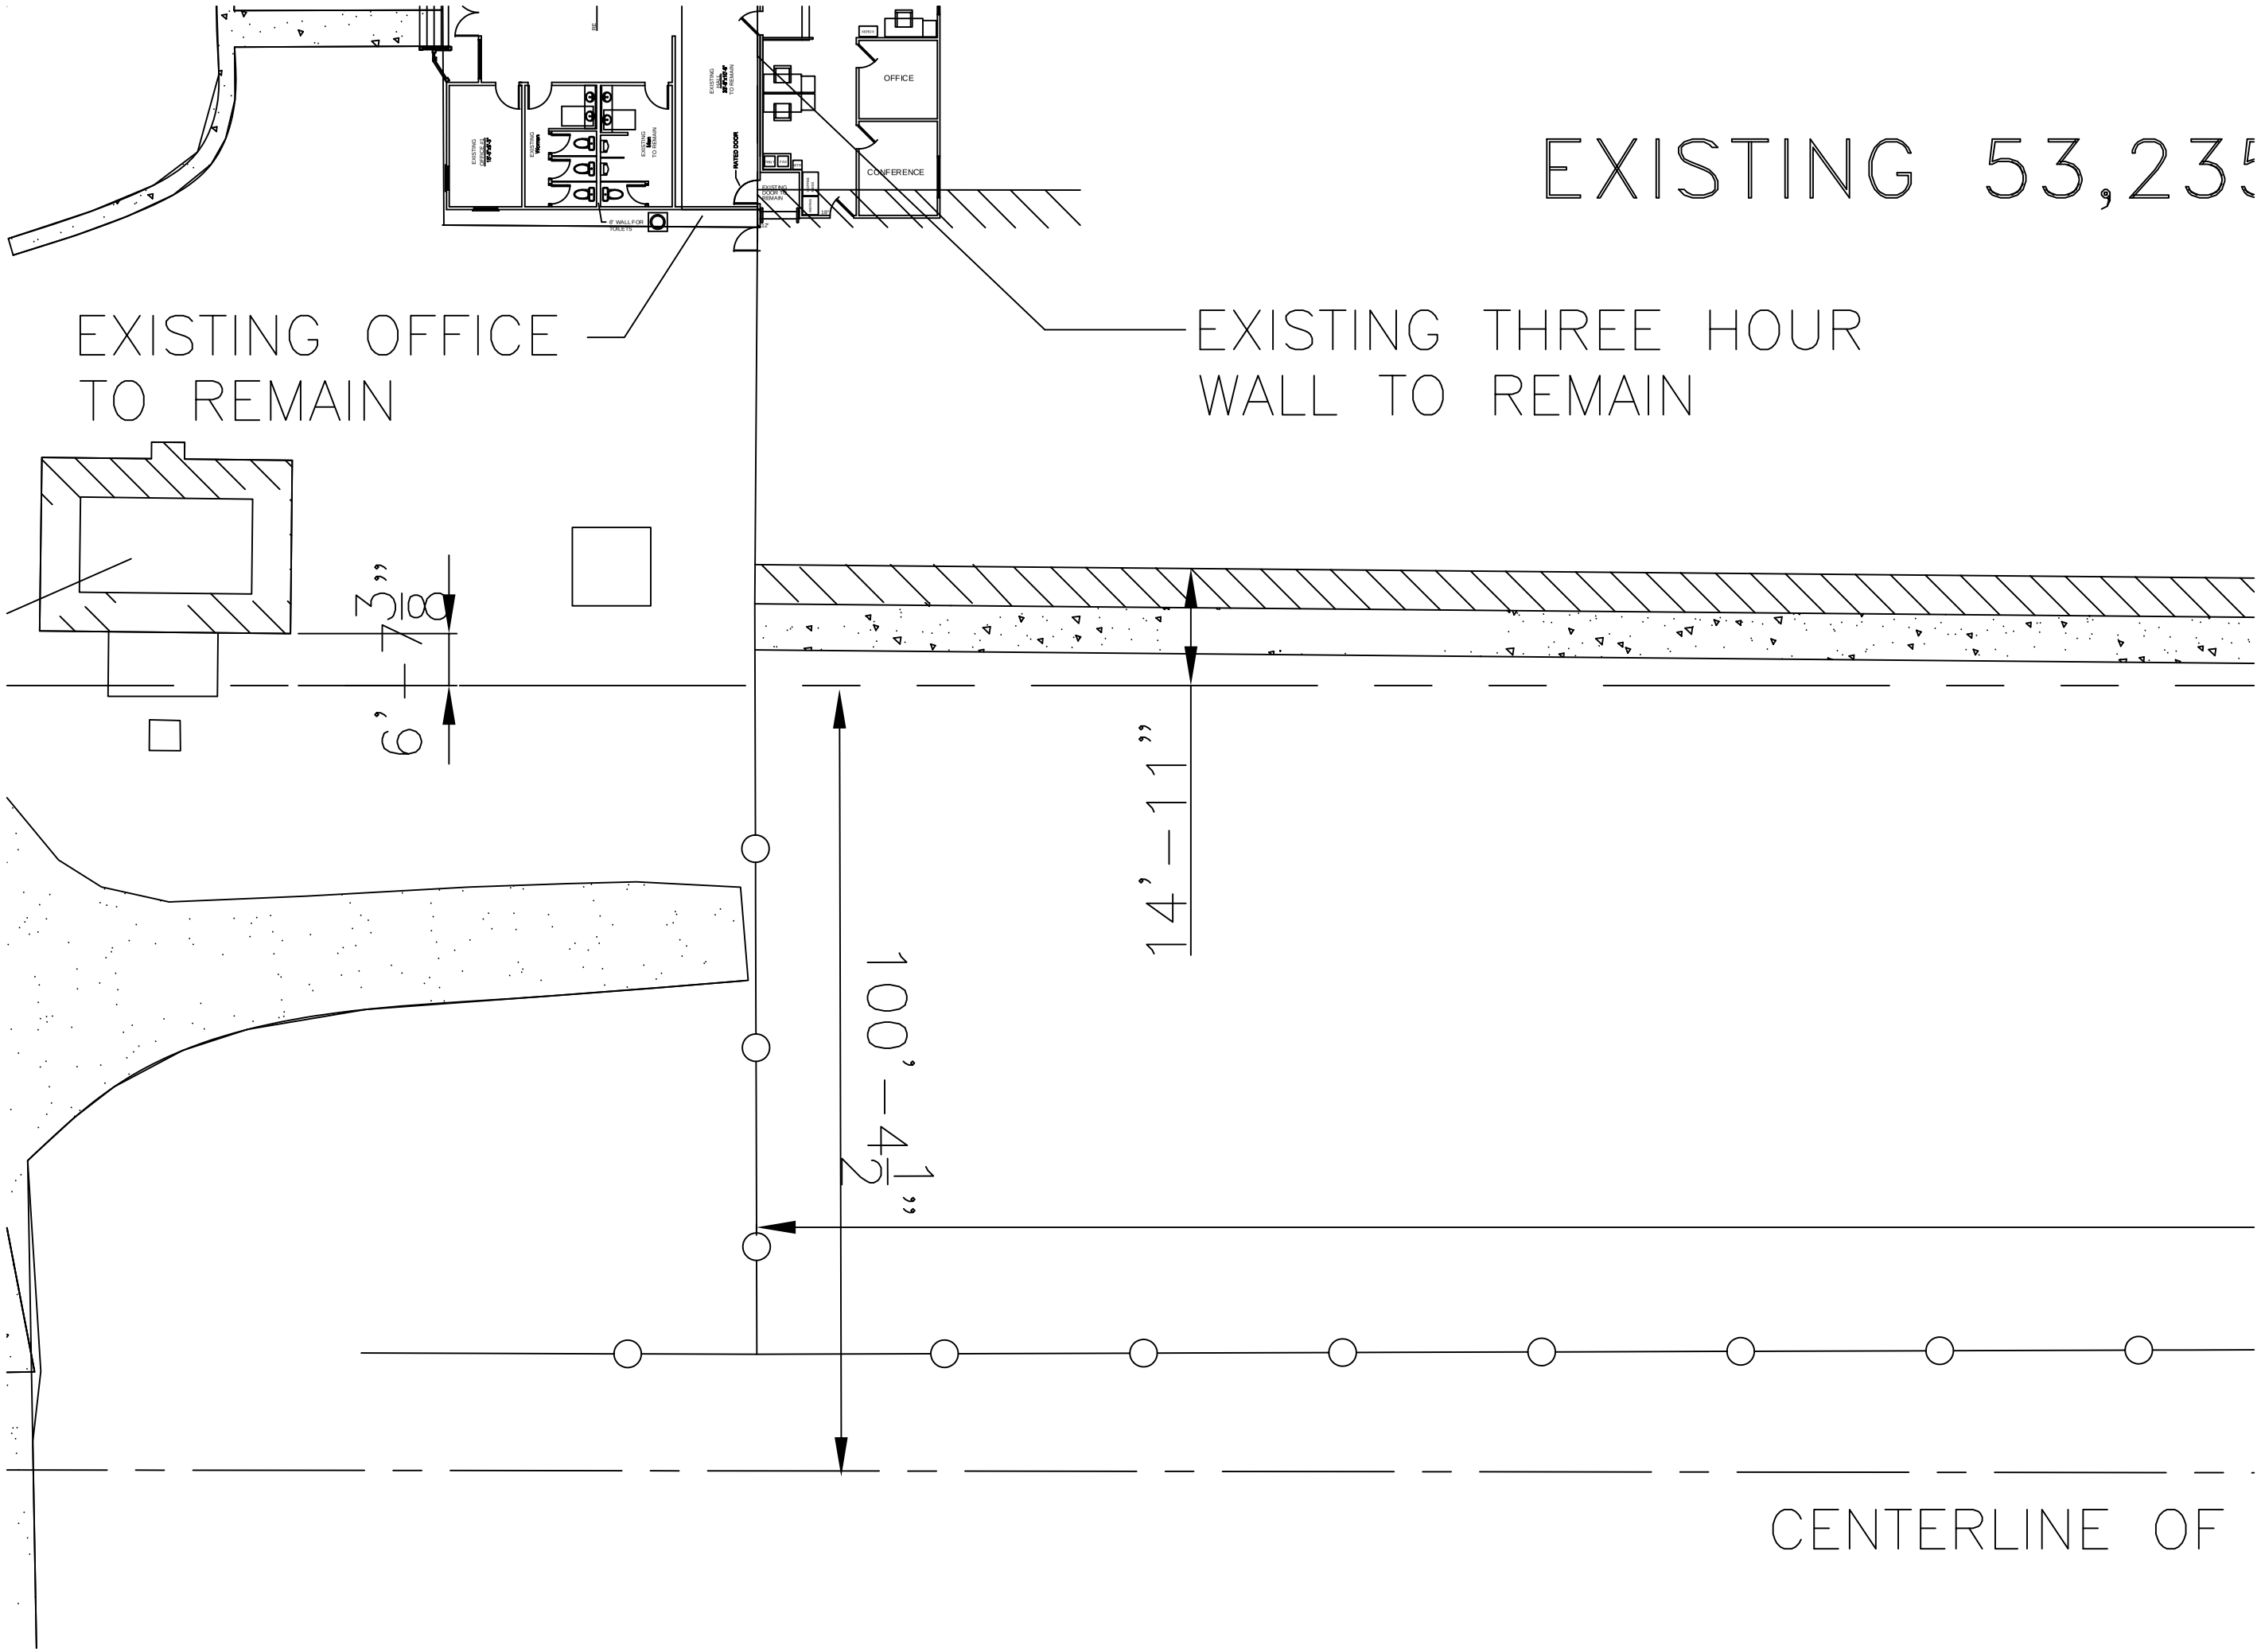
OFFICE
CONFERENCE
EXISTING 53,23
EXISTING OFFICE
TO REMAIN
EXISTING THREE HOUR
WALL TO REMAIN
6'-7 3/8"
14'-11"
100'-4 1/2"
CENTERLINE OF