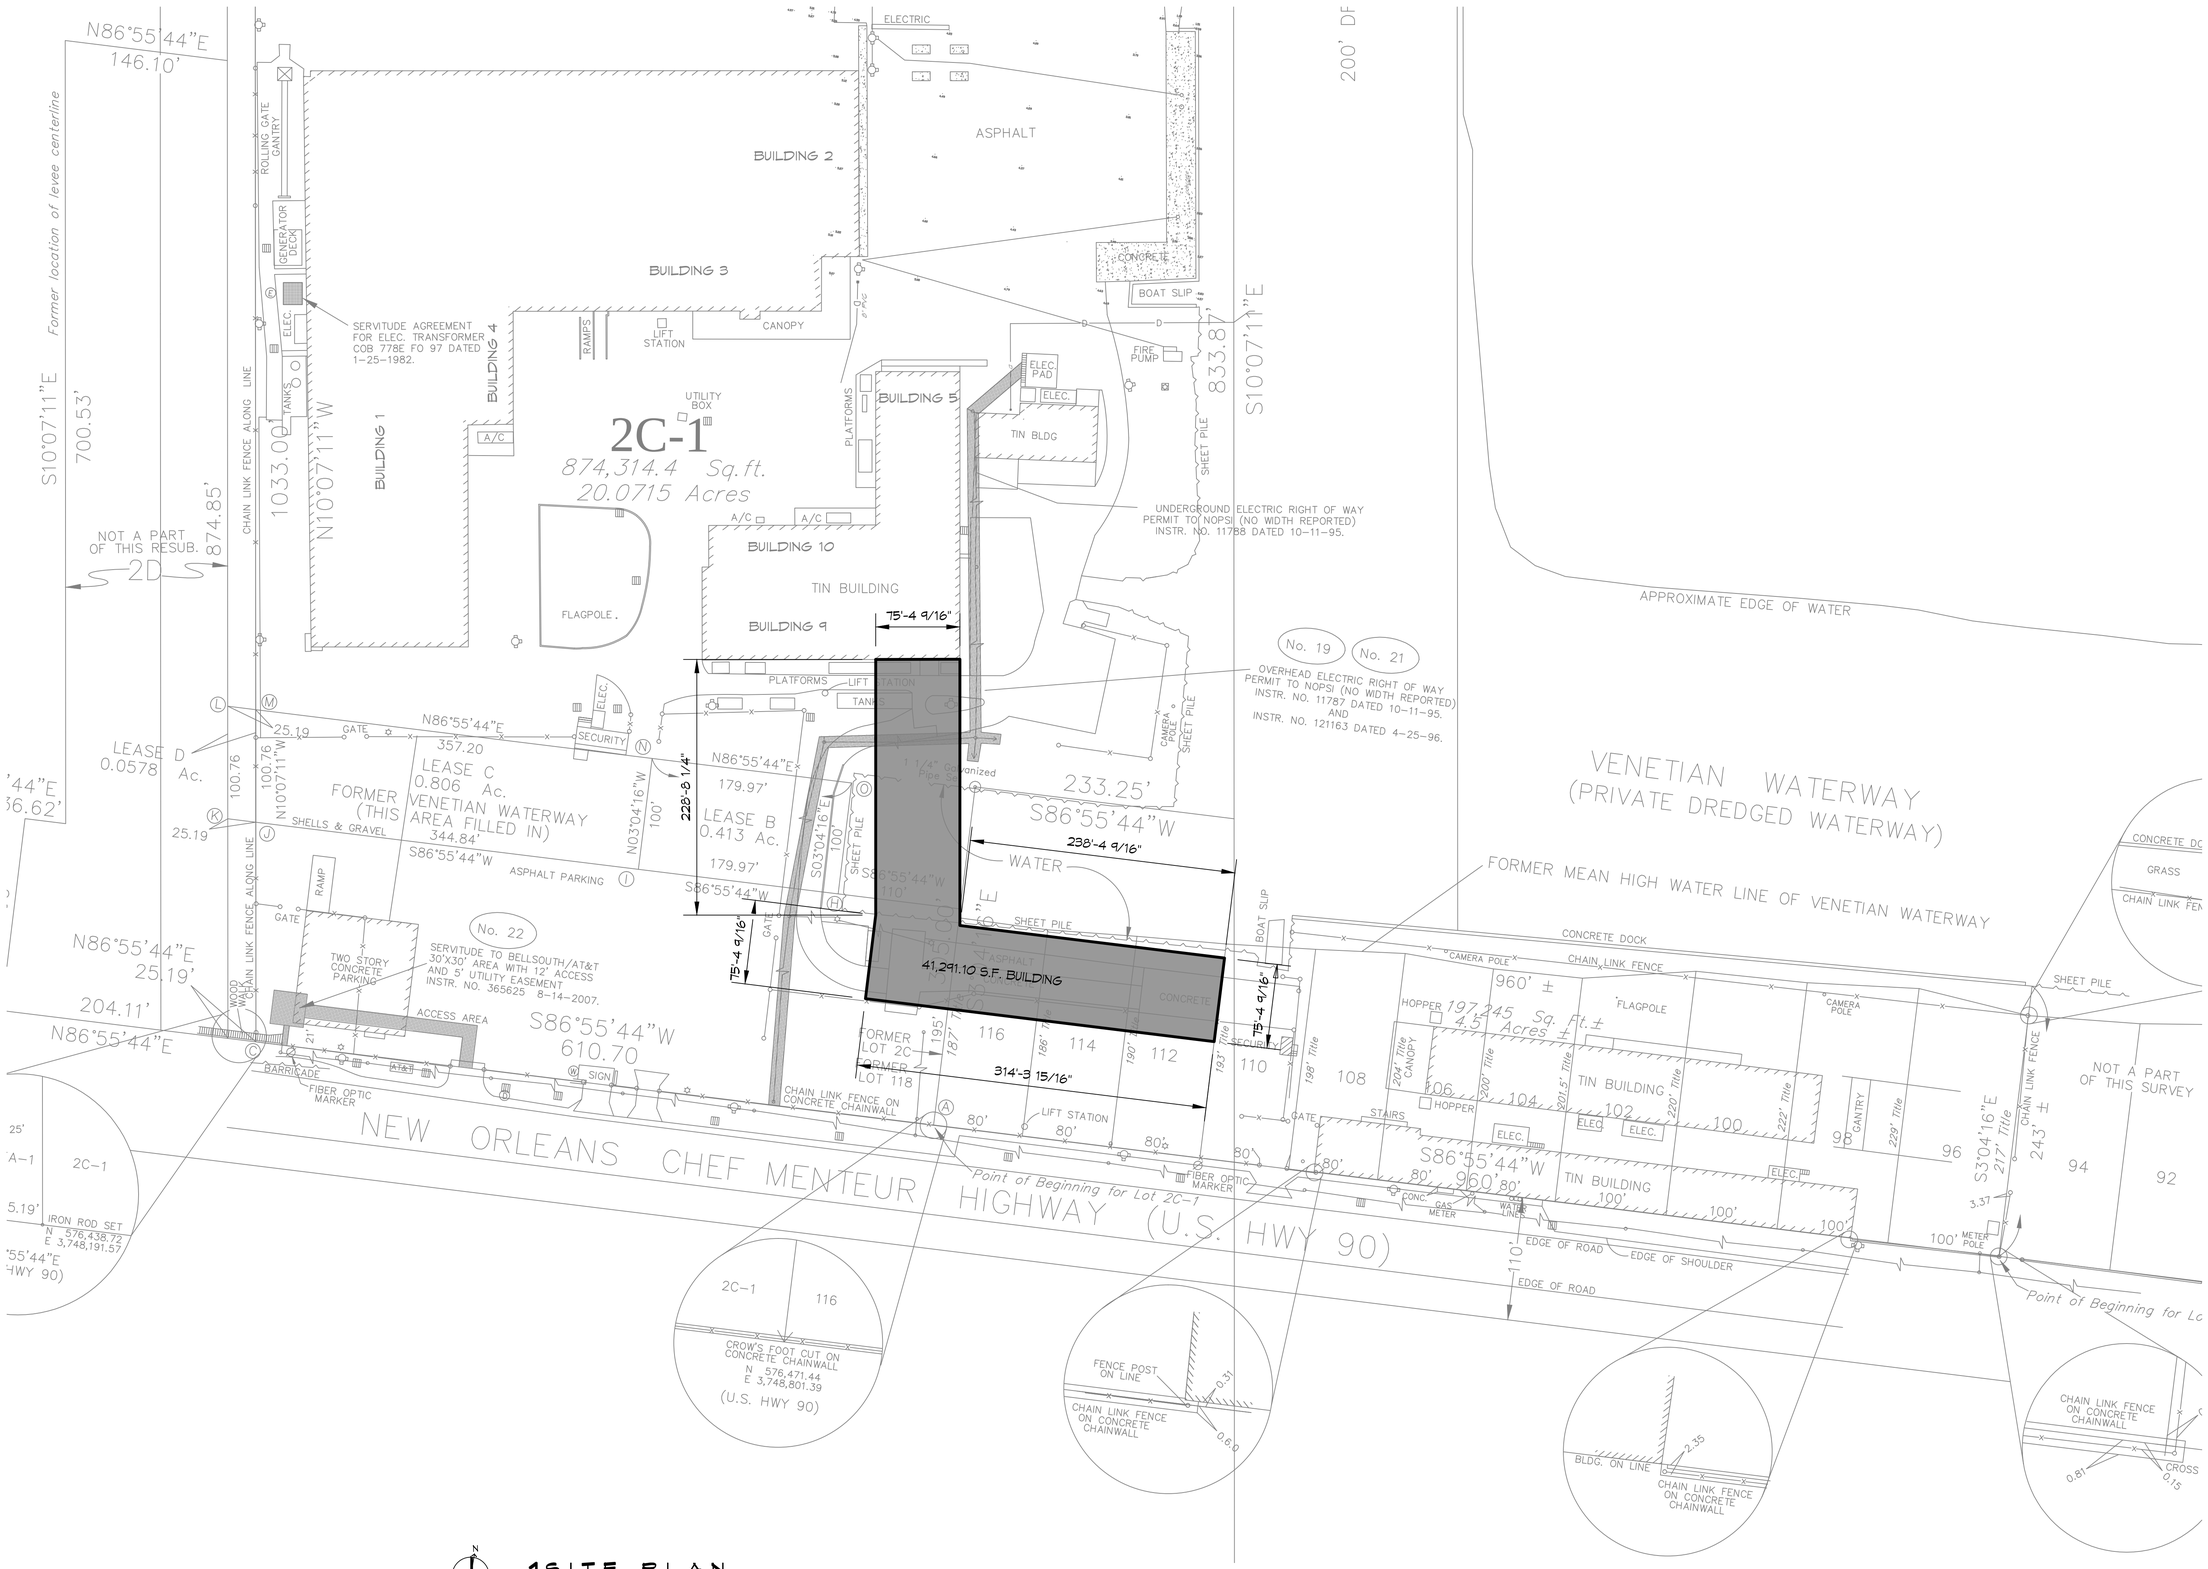

1 SITE PLAN
SCALE: 1/64" = 1'-0"

DAMMON ENGINEERING, INC.
LOUISIANA & MISSISSIPPI

www.dammonengineering.com
info@dammonengineering.com
PH: 985.649.5832 F: 985.641.5950

Chief Engineer: Brian Mistich, PE
554 Old Spanish Trail
Slidell, LA 70458

#	DESCRIPTION	DATE

REVISIONS

SEAL:

TEXTRON MARINE AND LAND
SHIPTO SHORE
SUBMERSEUTARMAUEA

19401 CHEF MENTEUR HWY
NEW ORLEANS, LA 70129

JOB No: -
DATE: MARCH 9, 2016
DRAWN BY: RM
CHECKED BY: DD

SHEET TITLE:
NEW BUILDING SITE PLAN

DRAWING NUMBER:
C101

SHEET No: 00 of 1