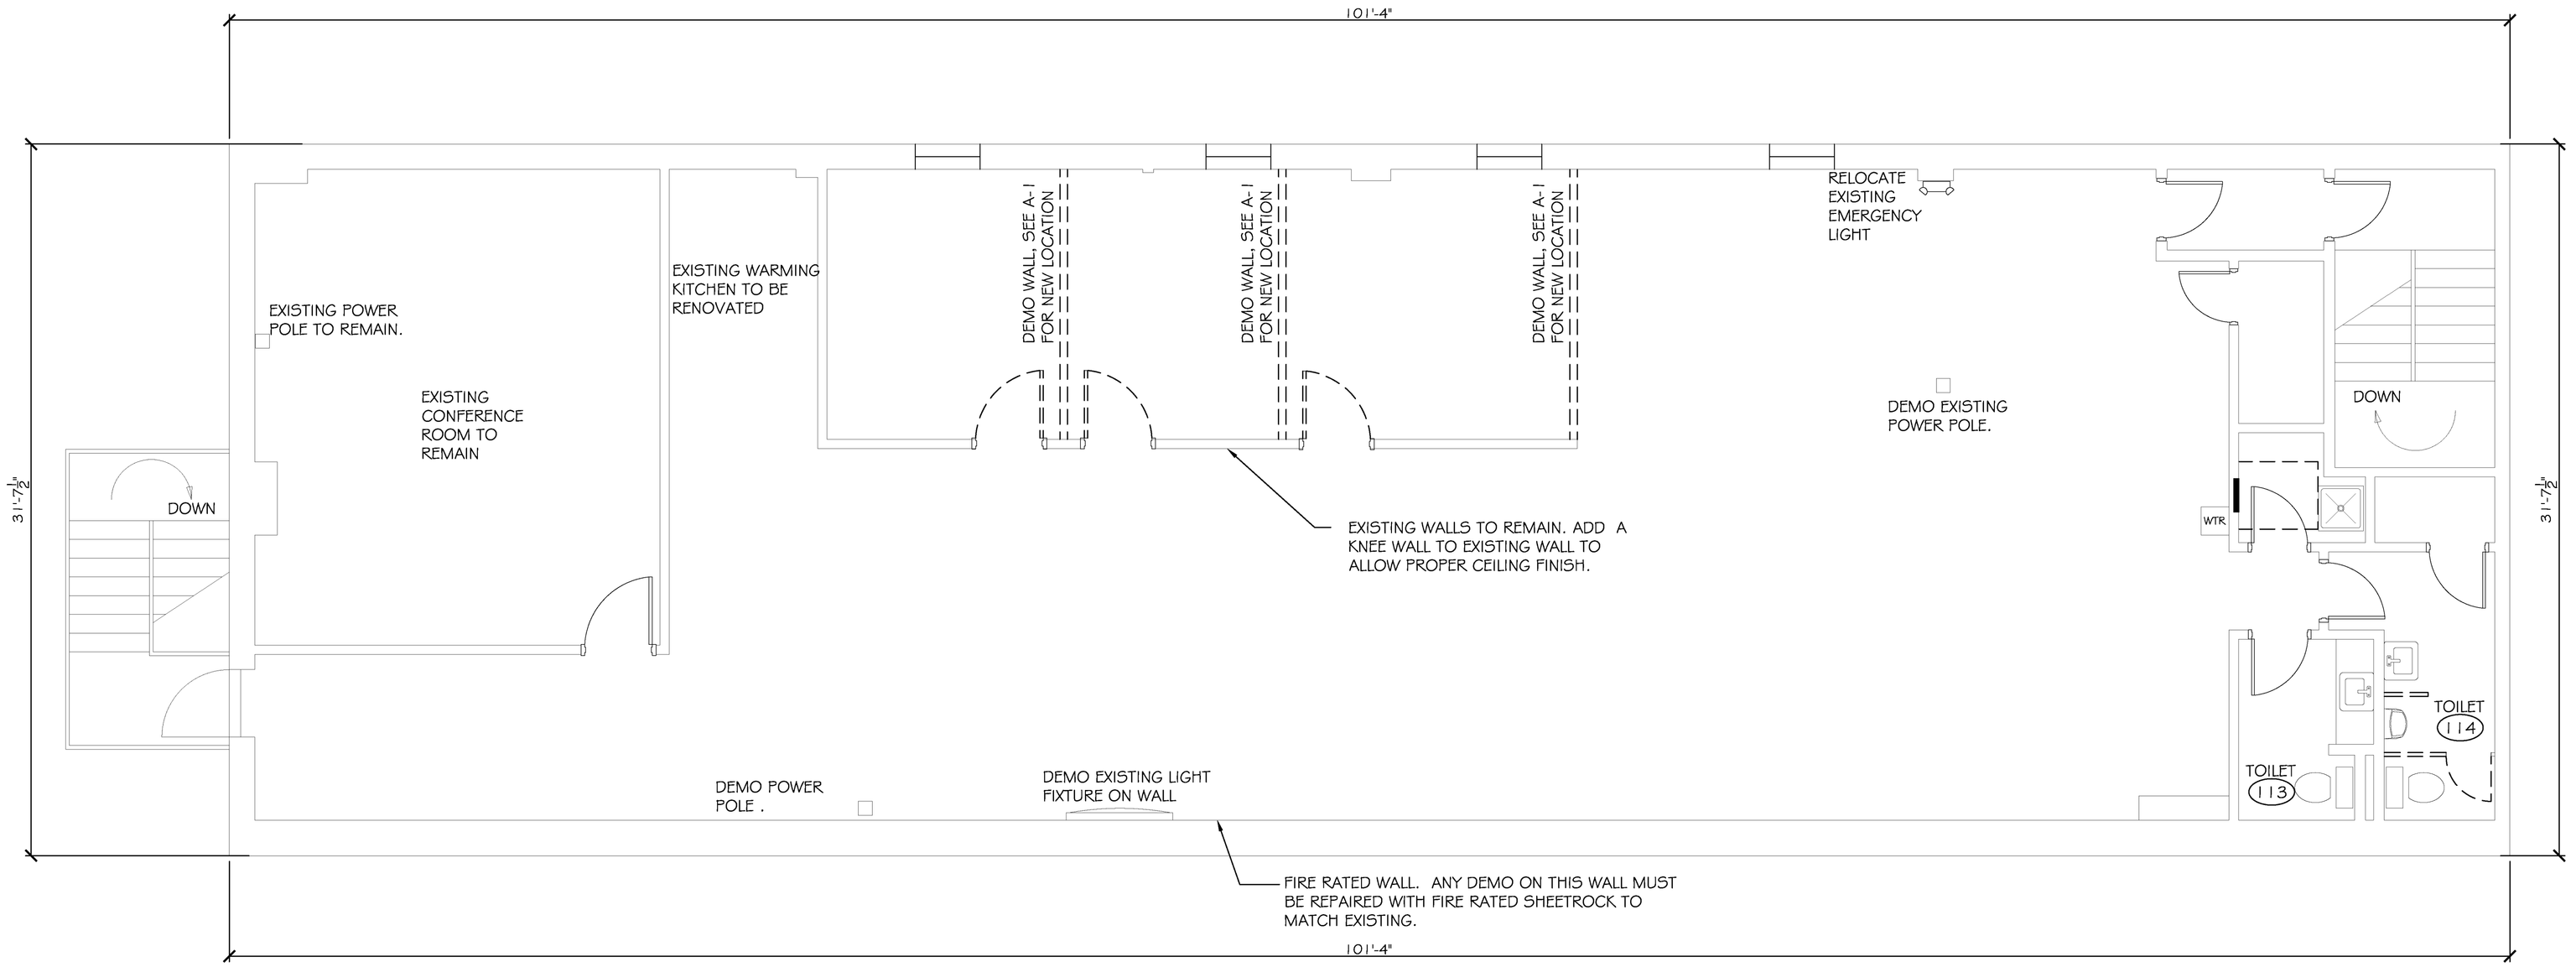

DEMO PLAN

SCALE: 1/4"= 1'-0"

DEMO NOTES

1. DEMO ALL EXISTING CEILING GRID AND LIGHTS, EXISTING SPRINKLER SYSTEM BY OTHERS.
2. EXISTING PORTIONS OF FIREWALLS REMAINING ABOVE CEILING GRID CAN BE DEMO'D AS LONG AS THE EXTERIOR FIRE RATED WALLS ARE NOT AFFECTED.
3. POWER POLE IN CONFERENCE ROOM TO REMAIN.
4. REMOVE AND REPLACE AIR HANDLING UNITS AND DUCT HEATERS.
5. DEMO EXISTING RESTROOM PARTITION(S).
6. DEMO EXISTING FLOORING AND BASE, REPAIR FOR EXISTING FLOORS AS NEEDED FOR NEW FLOOR.
7. DEMO ALL NON-USED LIGHT SWITCHES AND PATCH WALL TO MATCH EXISTING.
8. DEMO AND REPLACE EXISTING WINDOWS WITH NEW.

WALL LEGEND

NOTE: ALL WALLS TO BE REMOVED SHOWN AS DASHED	NOTE: EXISTING WALL TO REMAIN

DAMMON
ENGINEERING, INC.

CHIEF ENGINEER
EMMETT
DAMMON, P.E.

CHIEF ARCHITECT
ROBERT
WILTSE

554 OLD SPANISH TRAIL
SLIDELL, LA. 70458
OFFICE: 985-649-5832
FAX: 985-641-5950

WEBSITE:
WWW.DAMMONENGINEERING.COM

EMAIL:
DAMMONENG@BELLSOUTH.NET

ARCHITECTURE

ENGINEERING

STUDIES

PLANNING

INVESTIGATION

EXPERT WITNESS

NAVSEA SSC
OFFICE AREA

TEXTRON MARINE
& LAND SYSTEMS
19401 CHEF MENTUER HWY
NEW ORLEANS, LA

DEMO
PLAN

REV:

SCALE: AS NOTED

JOB#: 2120

DATE: 9/19/2011

SHEET 2

D-1

OF 8