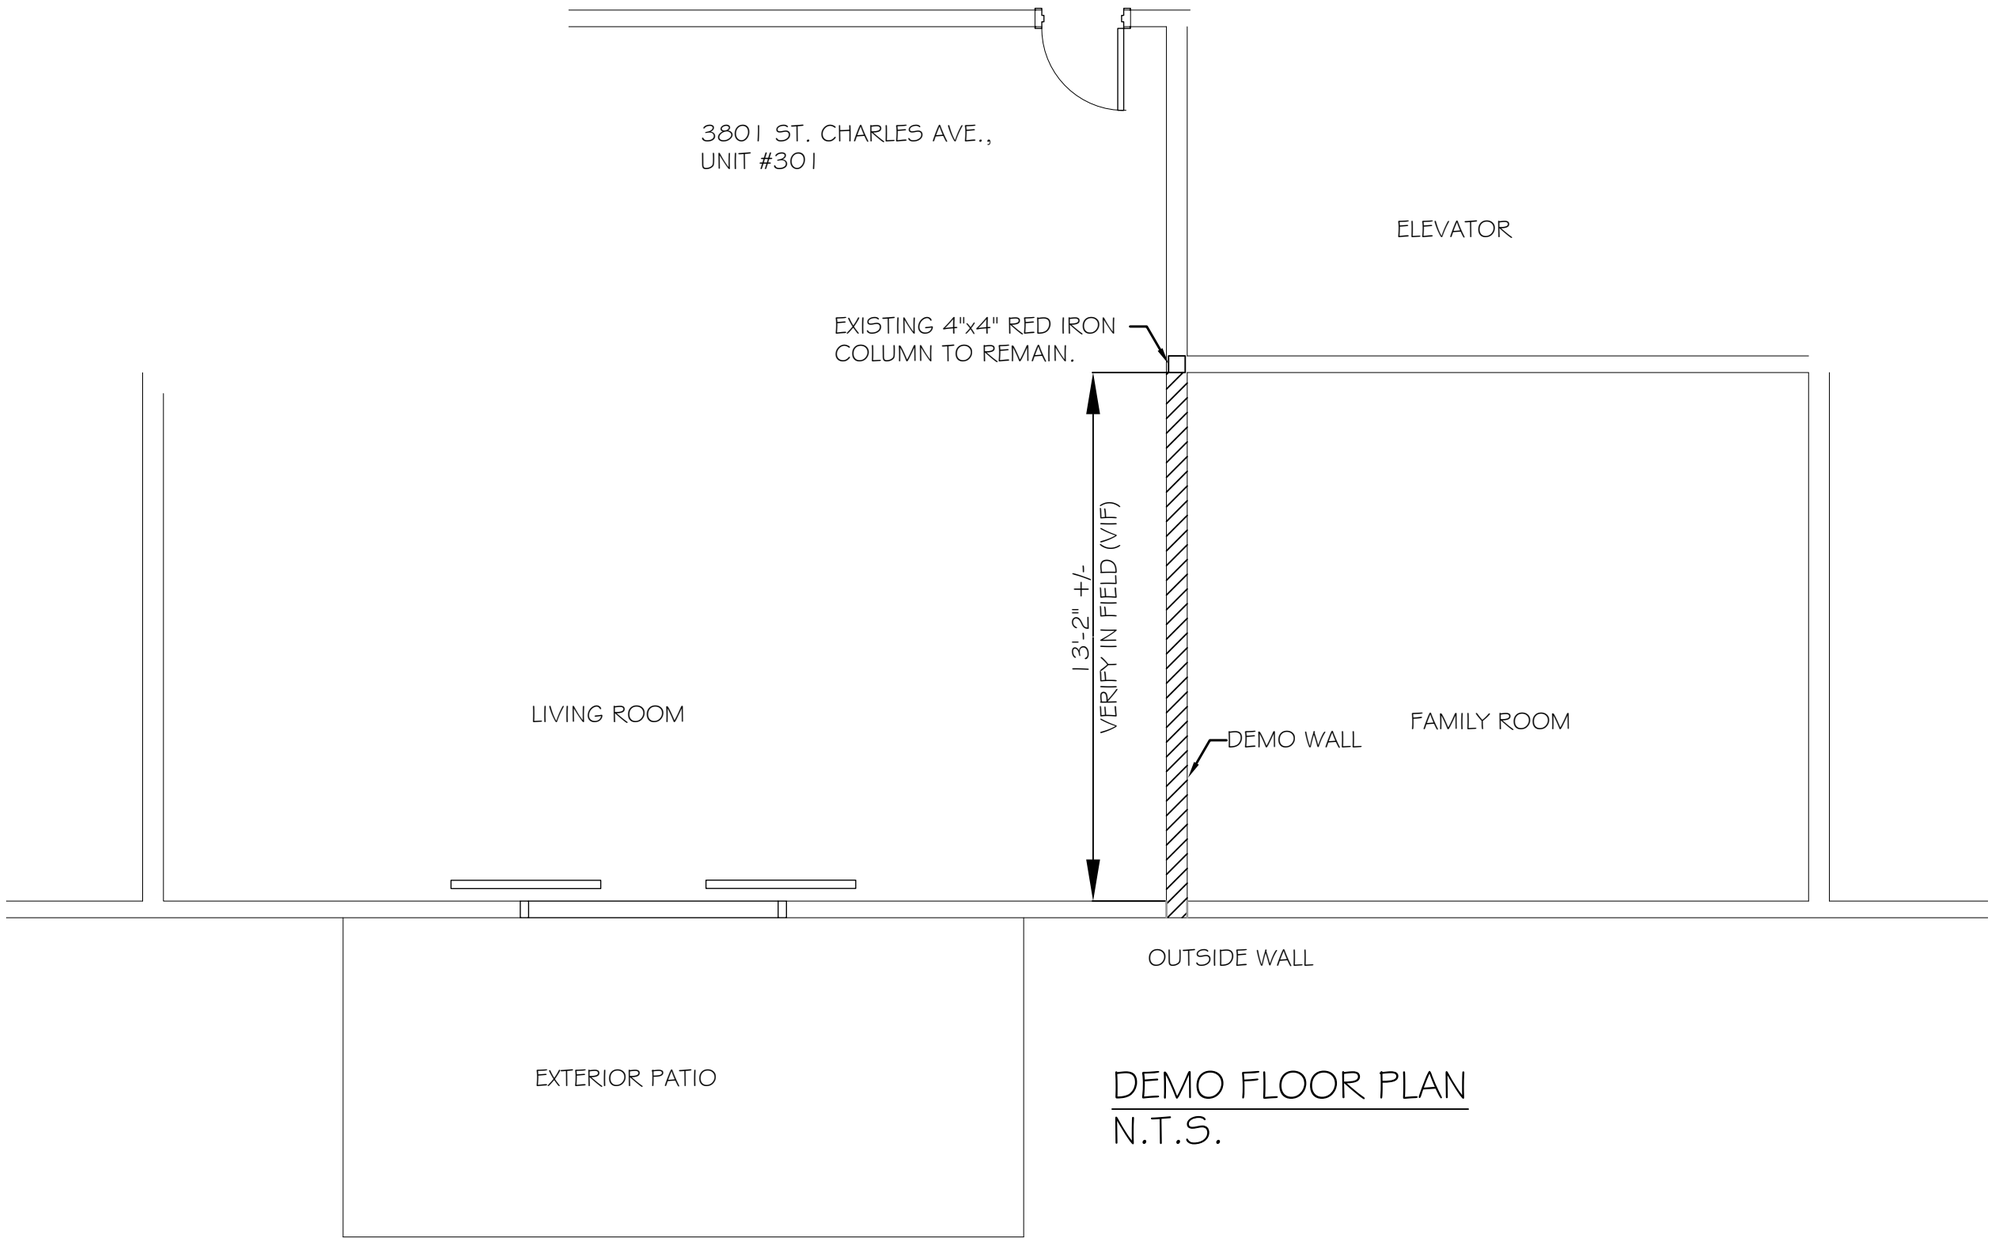

DEMO FLOOR PLAN
N.T.S.

DAMMON ENGINEERING, INC.
Architects & Engineers
dammoneng@bellsouth.net
PHONE: 985-649-8832
FAX: 985-641-0990
CHIEF ENGINEER: EMMETT DAMMON, P.E.
CHIEF ARCHITECT: KEVIN KINCHEN
554 OLD SPANISH TRAIL
SLIDELL, LA 70458

The above drawings and specifications, designs and arrangements shown on these drawings are the property of Dammon Engineering, Inc. and shall not be used for any purpose other than the specific project for which they have been prepared and shall not be reproduced or copied in whole or in part without the written permission of Dammon Engineering. Visual contact with these drawings and specifications shall constitute proof of acceptance of these restrictions.

LaMASON CHARLES
3801 ST. CHARLES AVE.
UNIT 301
NEW ORLEANS LA

JOB No:	DATE: 9-30-2013
DRAWN BY:	CHECKED BY:

REVISIONS

#	DESCRIPTION	DATE

DEMO FLOOR PLAN

SHEET No:

D-1