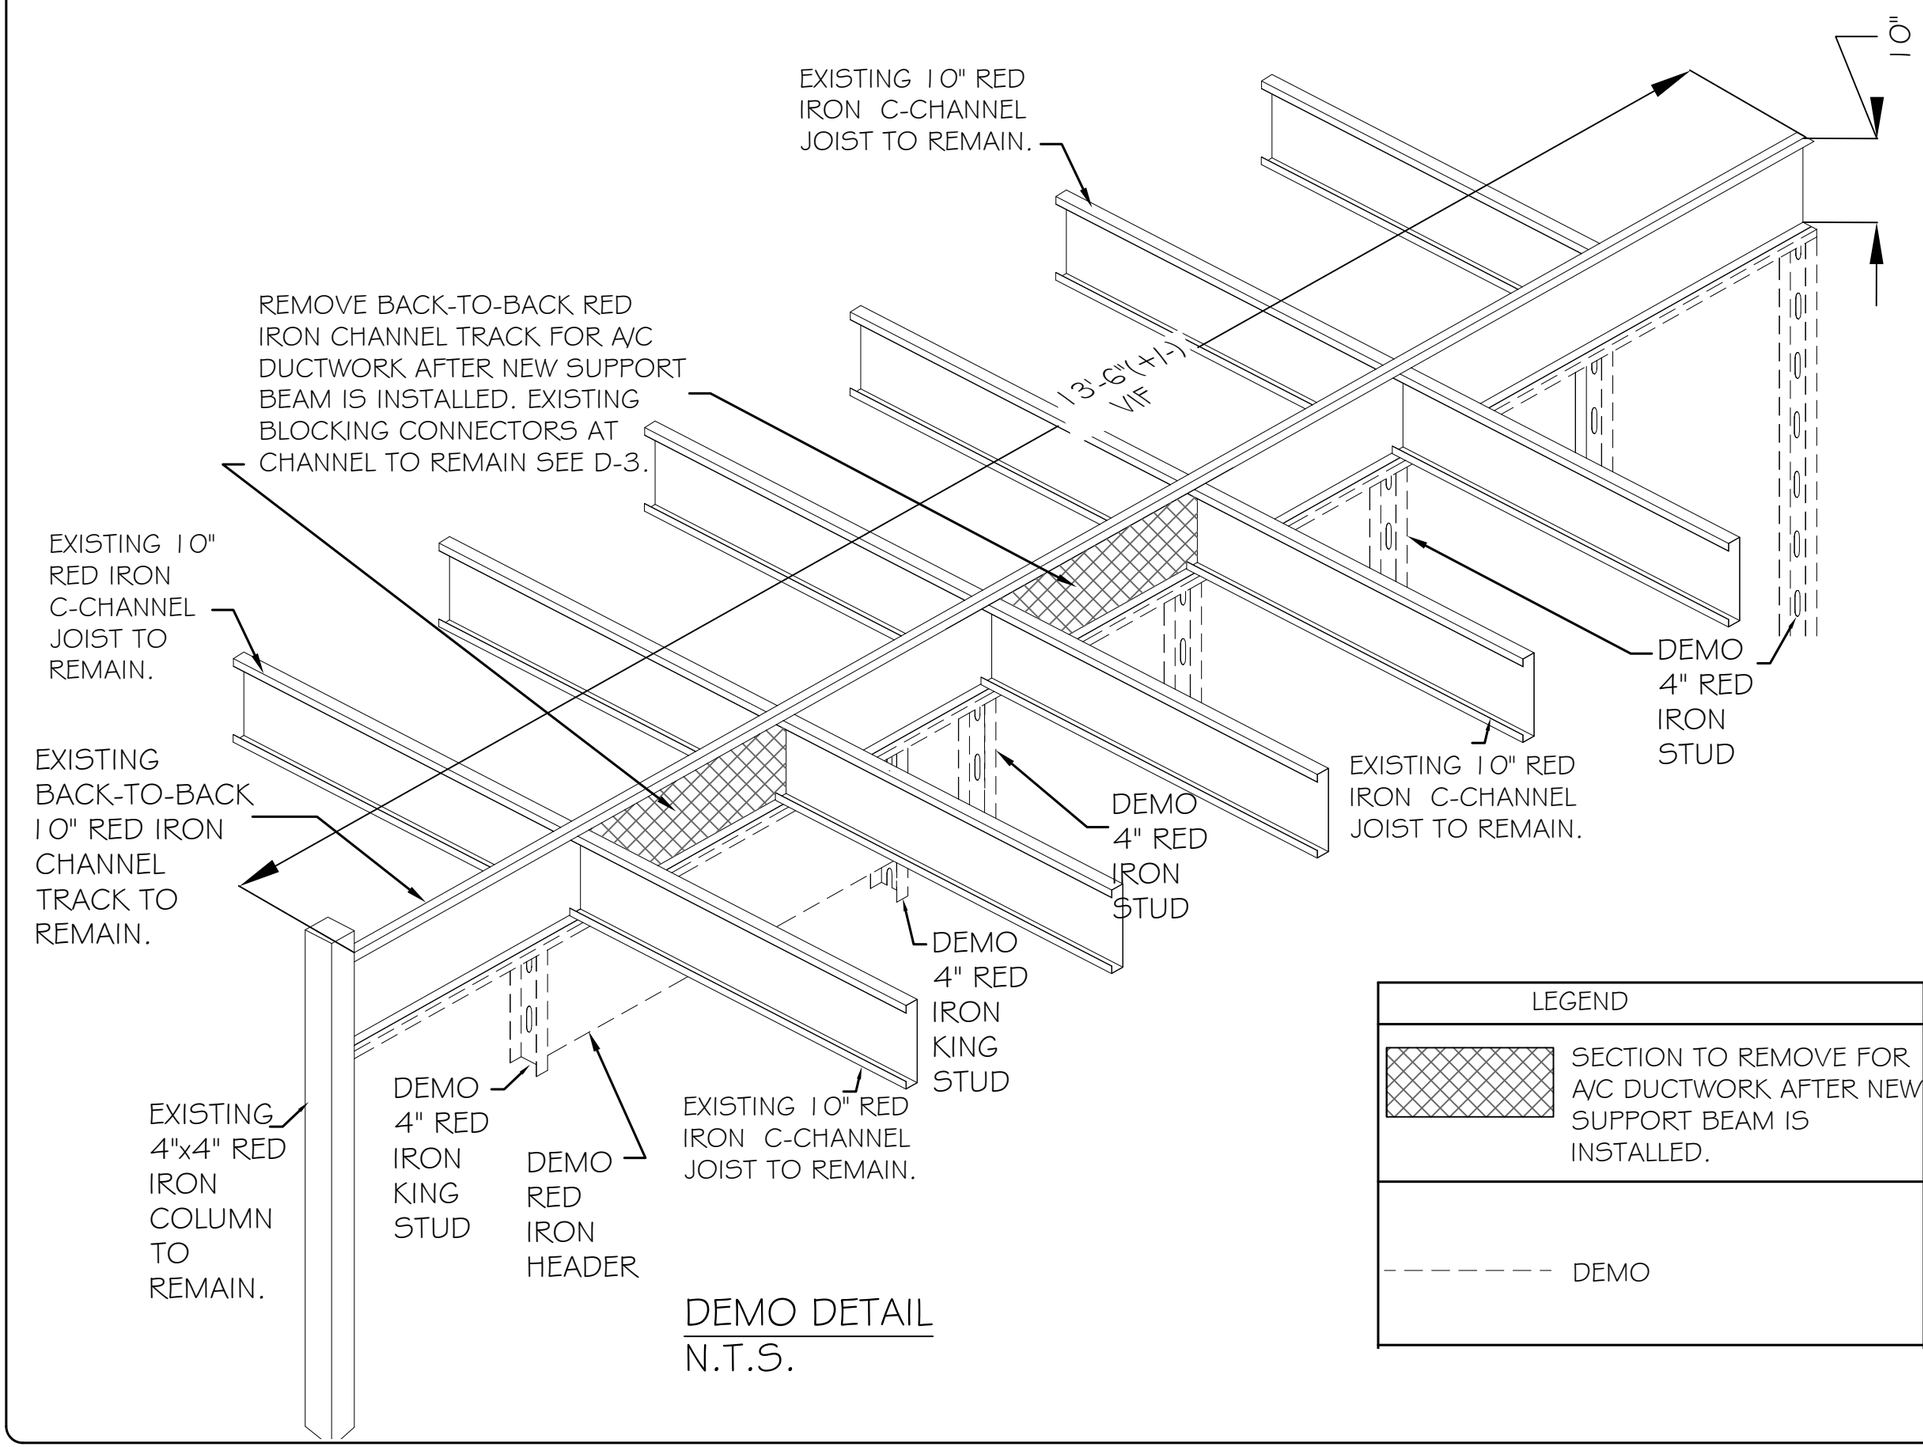

DEMO DETAIL
N.T.S.

LEGEND	
(hatched)	SECTION TO REMOVE FOR A/C DUCTWORK AFTER NEW SUPPORT BEAM IS INSTALLED.
- - - - - - -	DEMO

DAMMON ENGINEERING, INC.
Architects & Engineers
dammoneng@bellsouth.net
PHONE: 985-649-8832
FAX: 985-641-0990
CHIEF ENGINEER: EMMETT DAMMON, P.E.
CHIEF ARCHITECT: KEVIN KINCHEN
554 OLD SPANISH TRAIL
SLIDELL, LA 70458

The above drawings and specifications, designs and arrangements shown on them are the property of Dammon Engineering, Inc. and shall not be used for other work and shall be returned on request. Contractor shall verify all dimensions before proceeding with work. Do not scale drawings. Report any discrepancies to Dammon Engineering. Do not proceed with work in question until discrepancies are resolved. Contractor shall be responsible for all dimensions and conditions on the job and shall notify Dammon Engineering, Inc. of any variation from the dimensions and conditions shown on these drawings. Contract Engineering, Inc. shall not be responsible for any deviations from these drawings without the written consent of Dammon Engineering, Inc.

LaMASON CHARLES
3801 ST. CHARLES AVE.
UNIT 301
NEW ORLEANS, LA

JOB No:
DATE: 9-30-2013
DRAWN BY:
CHECKED BY:

REVISIONS

#	DESCRIPTION	DATE

DEMO DETAIL

SHEET No:
D-2